


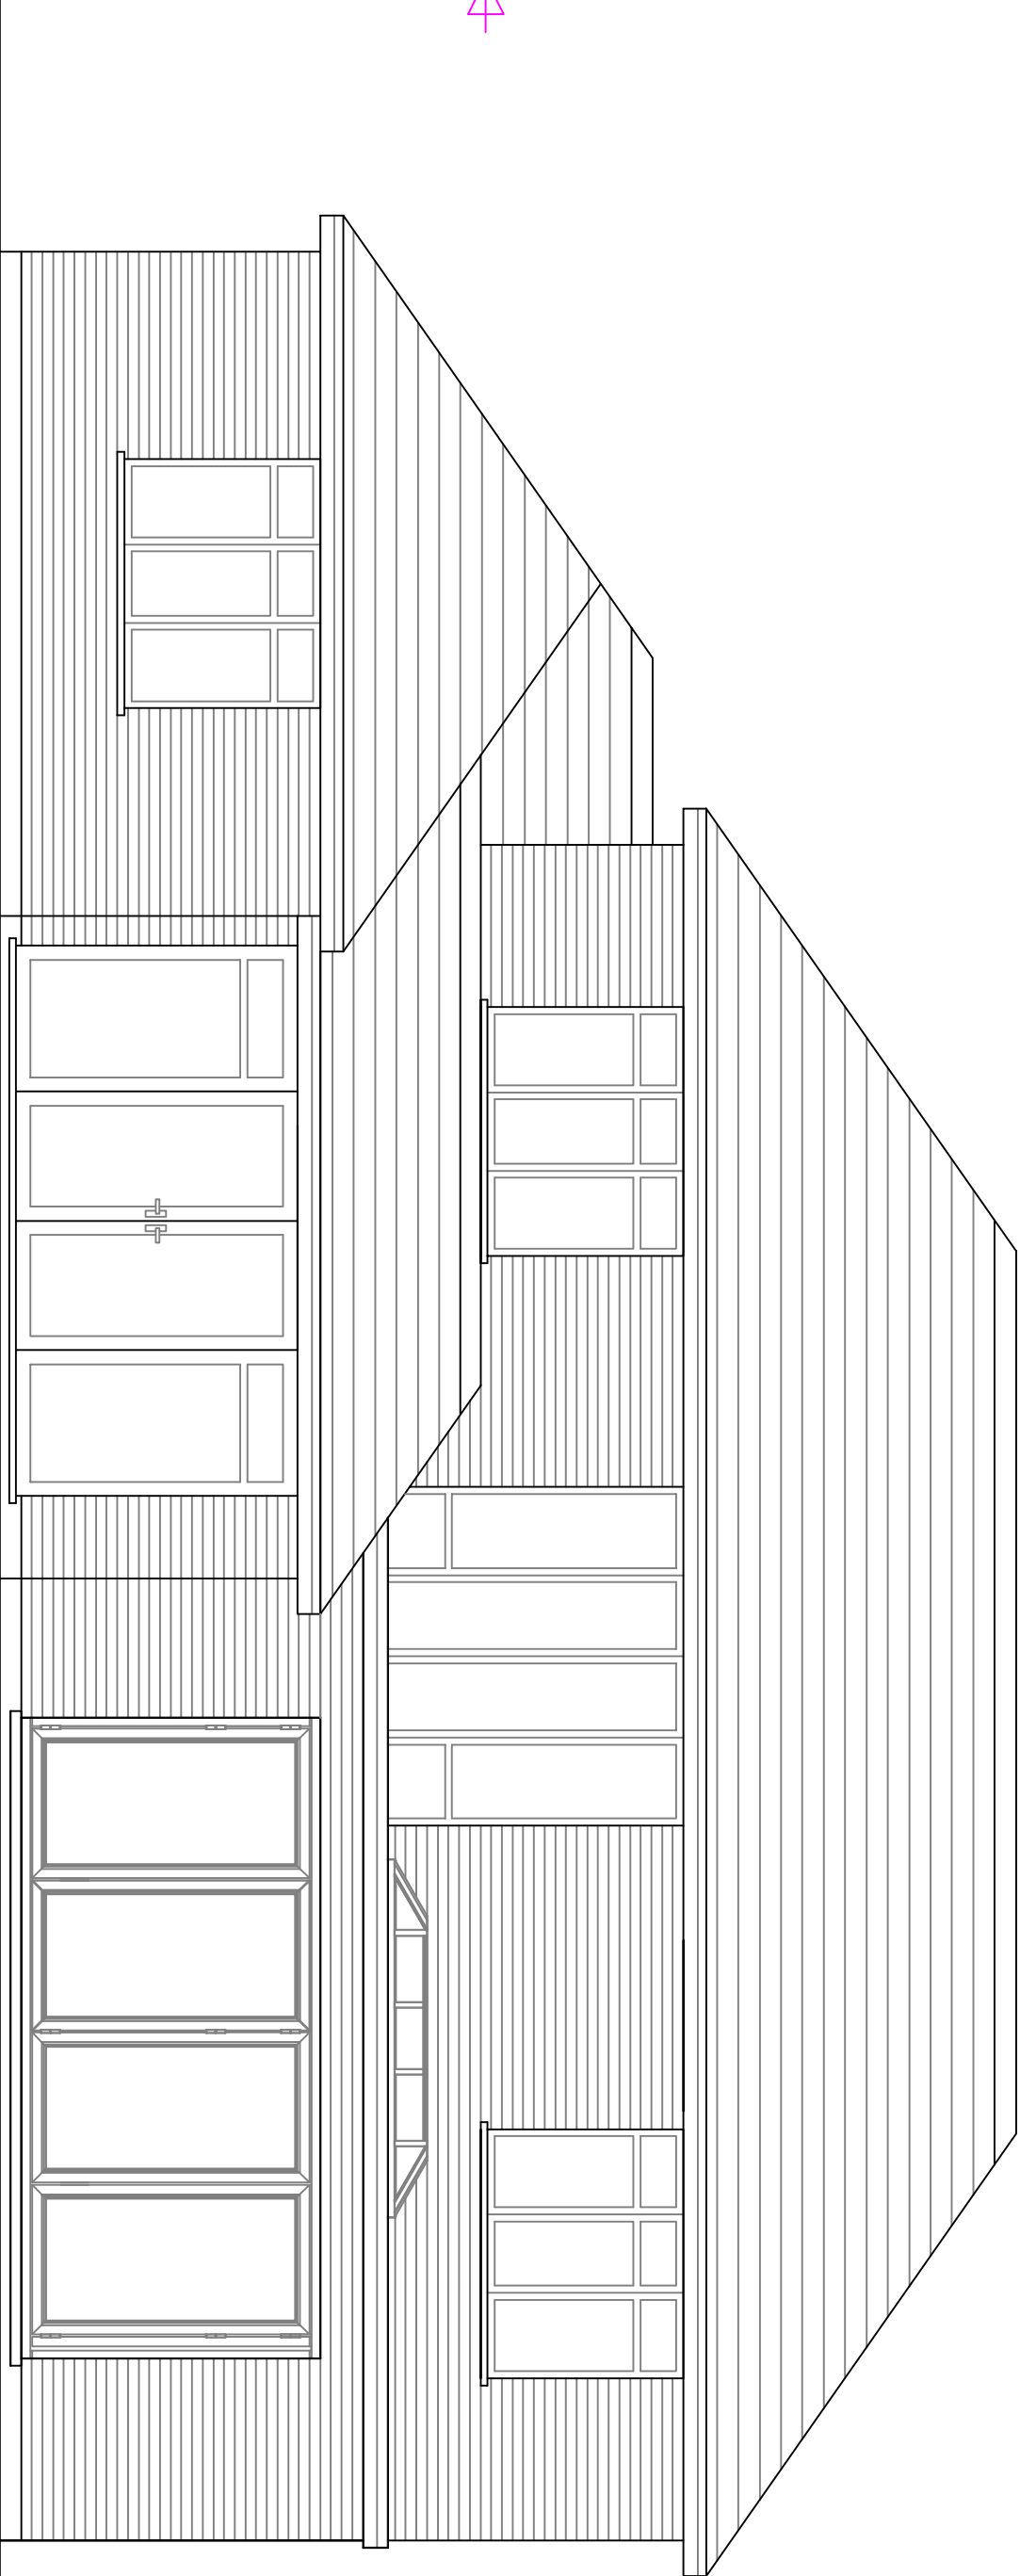

Proposed South Elevation

| Itemref           | Quantity | Title/Name, designation, material, dimension etc |                    |           | Article No./Reference |               |
|-------------------|----------|--------------------------------------------------|--------------------|-----------|-----------------------|---------------|
| Designed by<br>jd |          | Checked by                                       | Approved by - date | File name | Date<br>March 2014    | Scale<br>1:50 |

|                  |  |                      |       |
|------------------|--|----------------------|-------|
| 111 Aldwick Road |  | Proposed Alterations |       |
| 09               |  | Edition<br>0         | Sheet |