


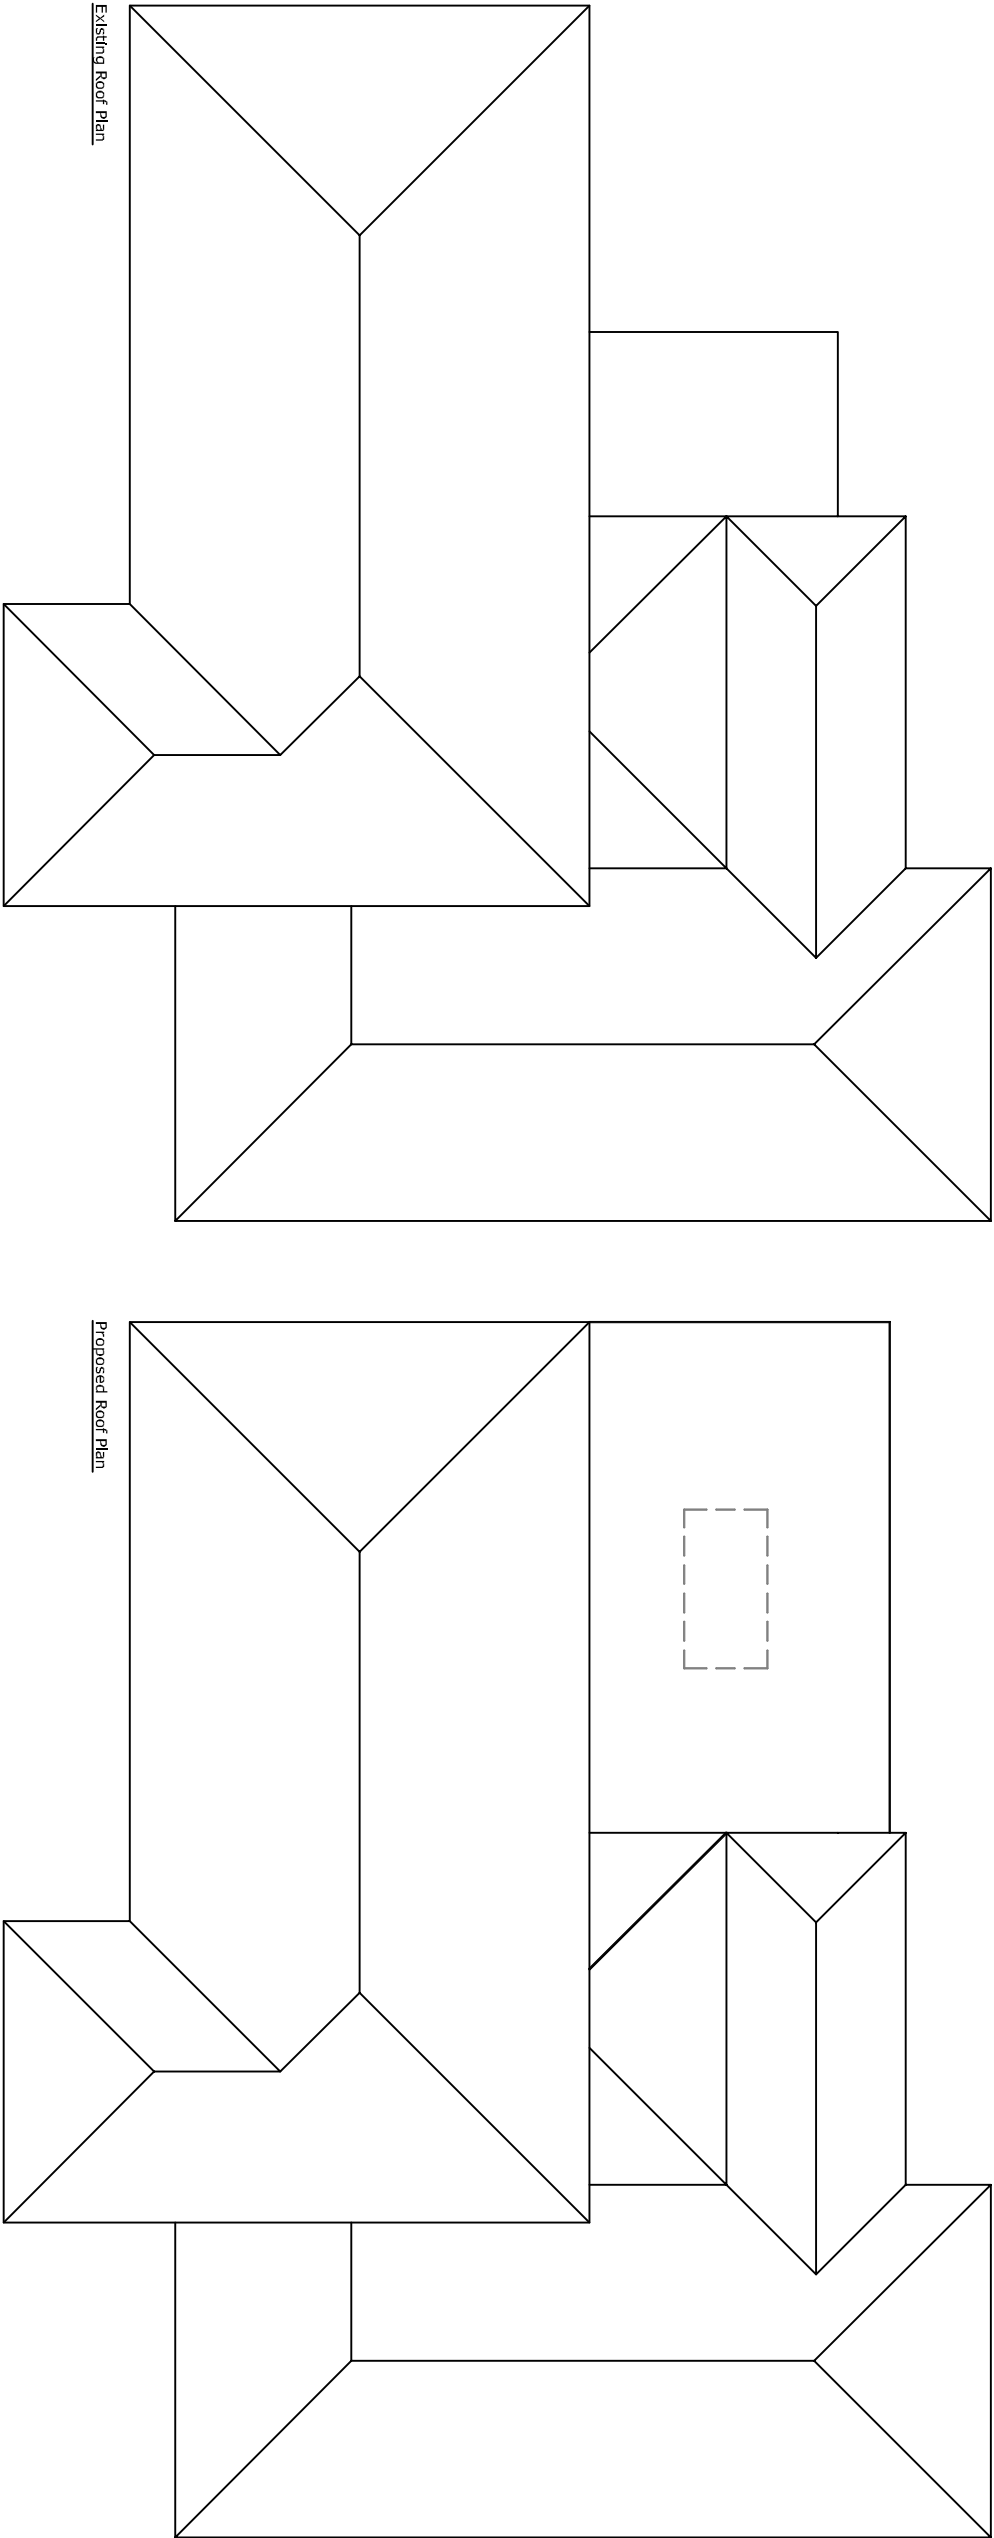

Existing Roof Plan

Proposed Roof Plan

Itemref	Quantity	Title/Name, designation, material, dimension etc			Article No./Reference	
Designed by		Checked by	Approved by - date	File name	Date	Scale
jd					March 2014	1:100
111 Aldwick Road		Proposed Alterations				
		13			Edition	Sheet
					0	