

This drawing has been prepared for the purpose of gaining planning permission only and does not purport to be a working or contractual drawing and should not be used for any building or contractual purposes. This drawing has been prepared based on survey drawings and information prepared by others. All dimensions and levels on all drawings must be checked and verified on site before commencement of works.


© VICTORIA HOLLAND ARCHITECTURE LTD 2020

GENERAL NOTES

15.04.2020 REV A
Dimensions added to boundary.



LOCATION PLAN
SCALE 1:1250
0 25m 50 75 100 125
SCALE IN METERS, 1:1250

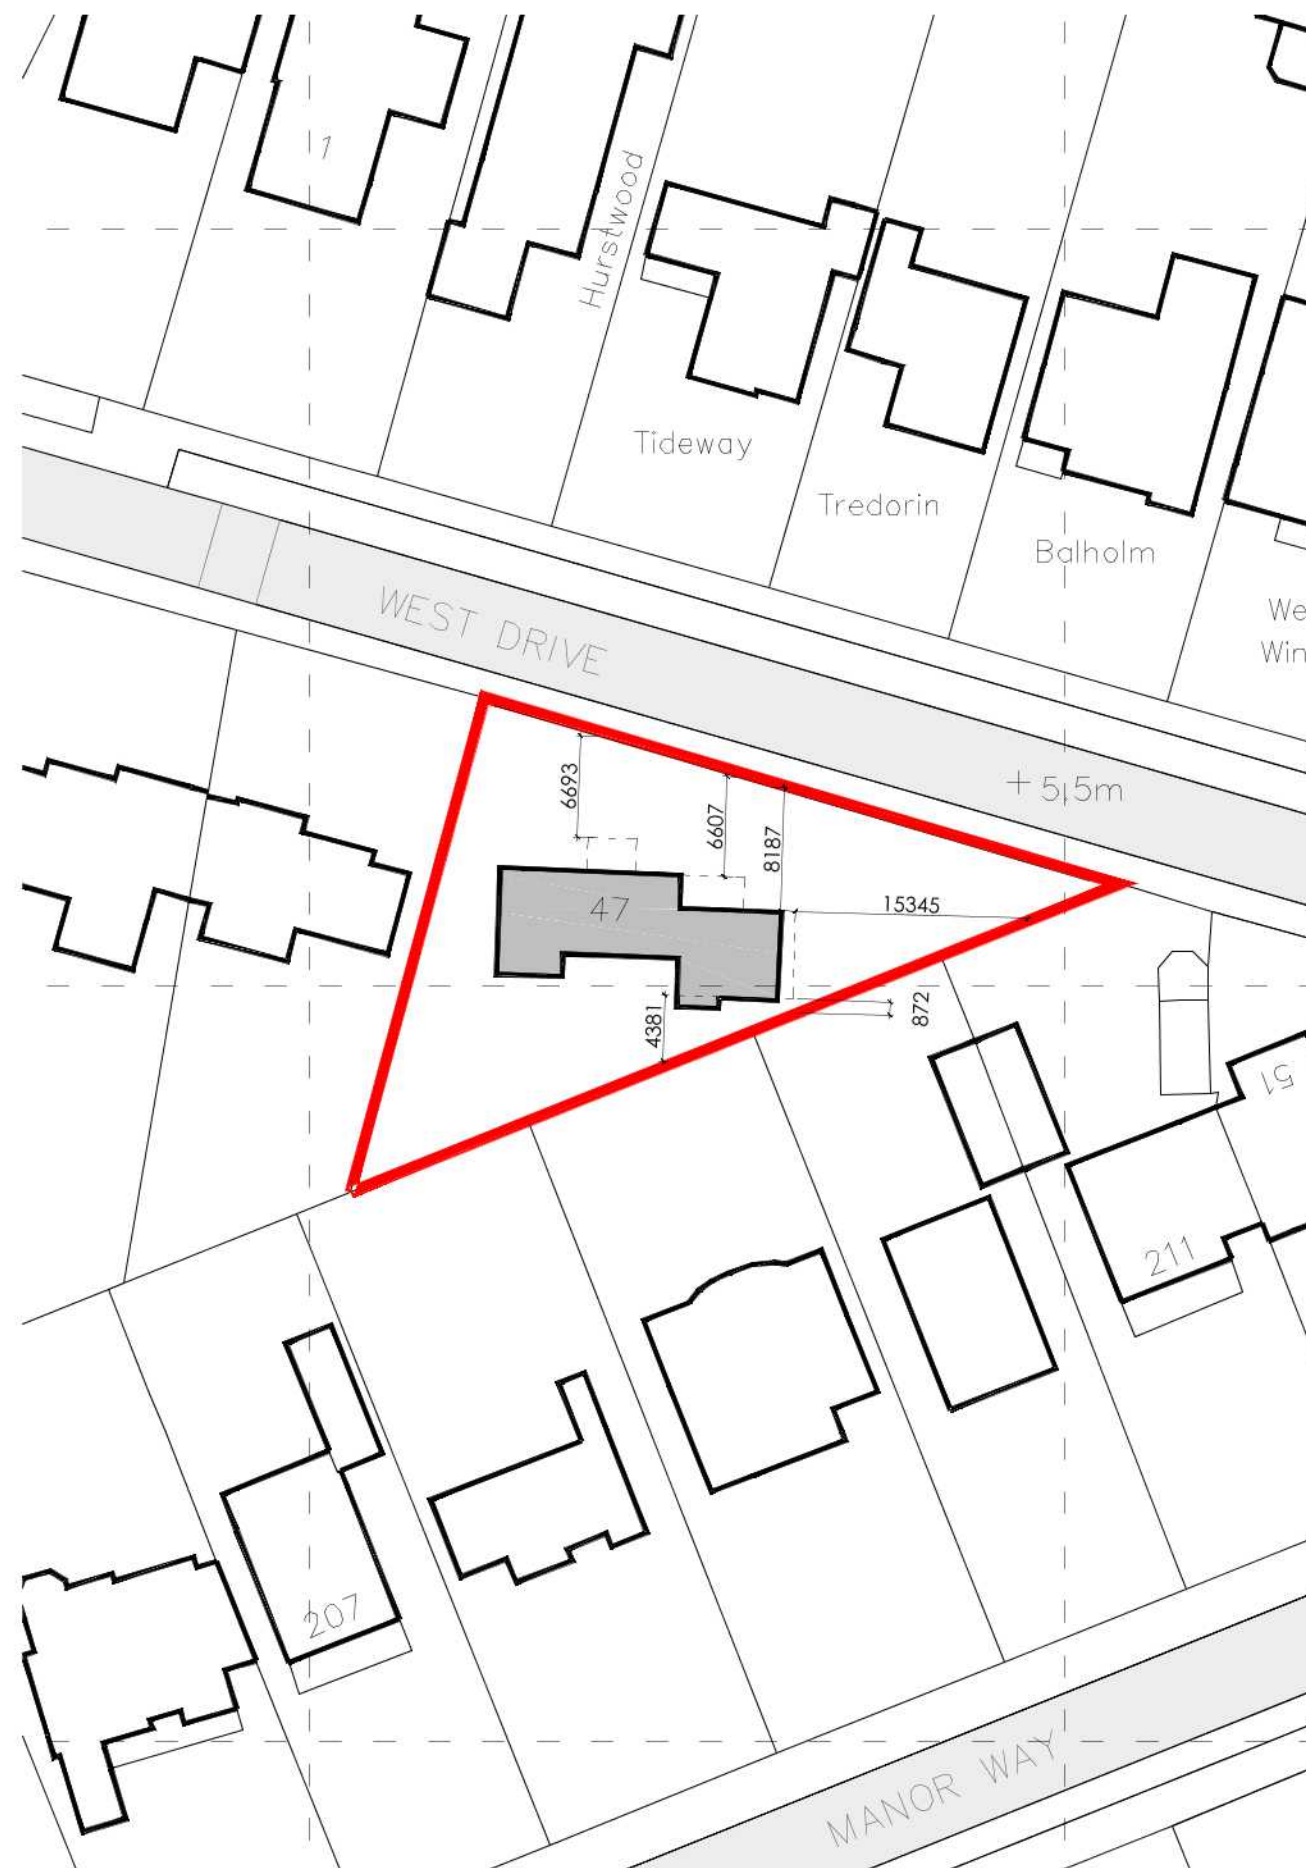

BLOCK PLAN
SCALE 1:500
0 10m 20 30 40 50
SCALE IN METERS, 1:500

CHERRY TREES N.O 47
WEST DRIVE, ALDWICK,
BOGNOR REGIS,
WEST SUSSEX, PO21 4LZ

PLANNING

LOCATION & BLOCK PLAN

DATE. MARCH 2020
SCALE. 1:1250 / 1:500
JOB No. 1082
DRWG No. 100 Rev. A

VICTORIA
HOLLAND
ARCHITECTURE

Victoria Holland RIBA
71 Peppering High Barn · Burpham
Arundel · West Sussex · BN18 9RN
Tel 01903 882923