



Front Elevation Existing (North)
Scale 1:100

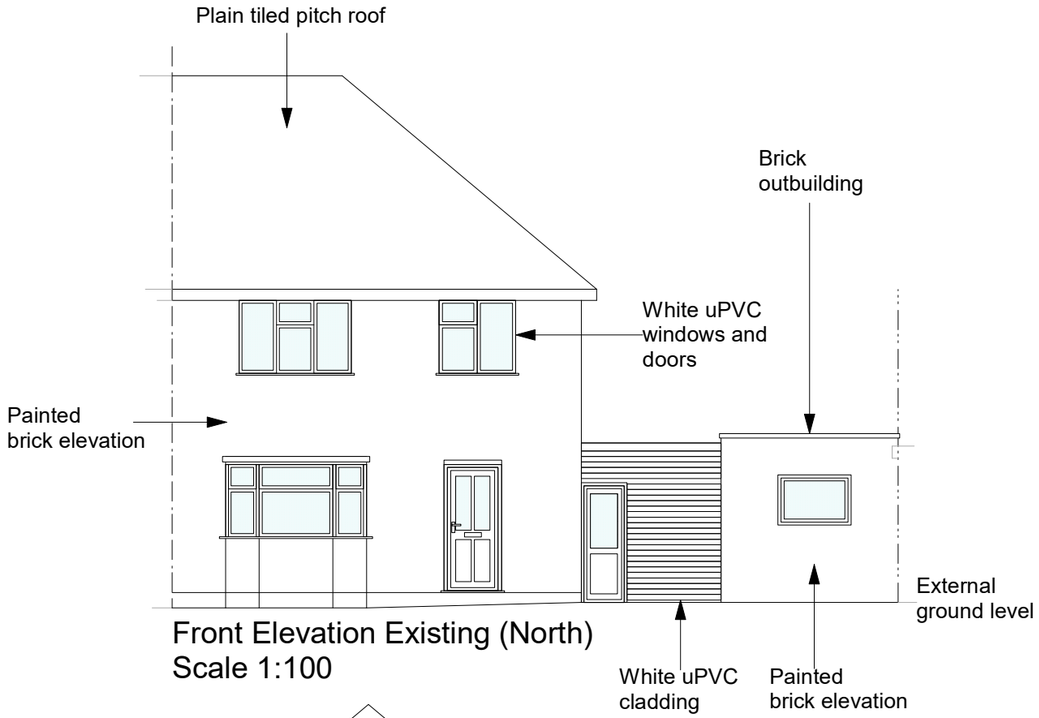

Side Elevation Existing (East)
Scale 1:100

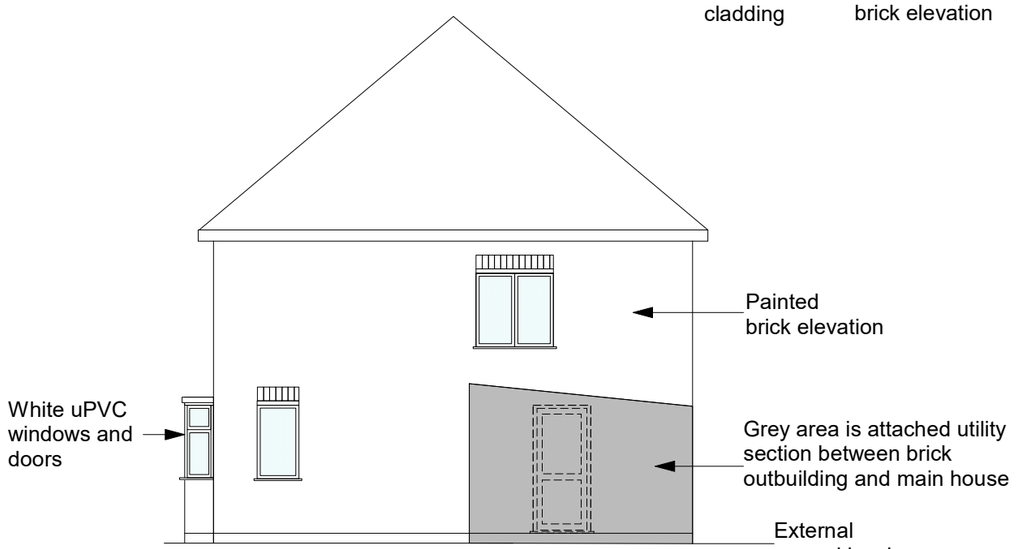


Side Elevation Existing (West)
Scale 1:100



Rear Elevation Existing (South)
Scale 1:100

Scale bar 1:100

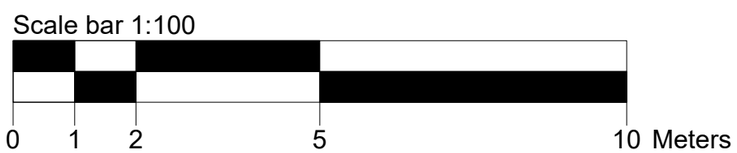

NOTE:
Chimney to main house not shown

All dims and details to be checked on site prior to any commencement of work. This plan is not a full specification or schedule of work and has been produced soley for the purpose of obtaining the necessary local authority consents/approvals For Party Wall etc. Act 1996 see Government booklet or website.

Status:
Preliminary ☐ Tender ☐
Planning ☒ Construction ☐
Building Regulations ☐ As Built ☐

Client:
Mr & Mrs Barnes
15 Raleigh Road
Rose Green
Bognor Regis
West Sussex
PO21 3NA

Revision: A
Scale:1:100 @A3
Date: Apr 23
Dwg No: JB001

Project: Side extension
Content: Existing elevations