

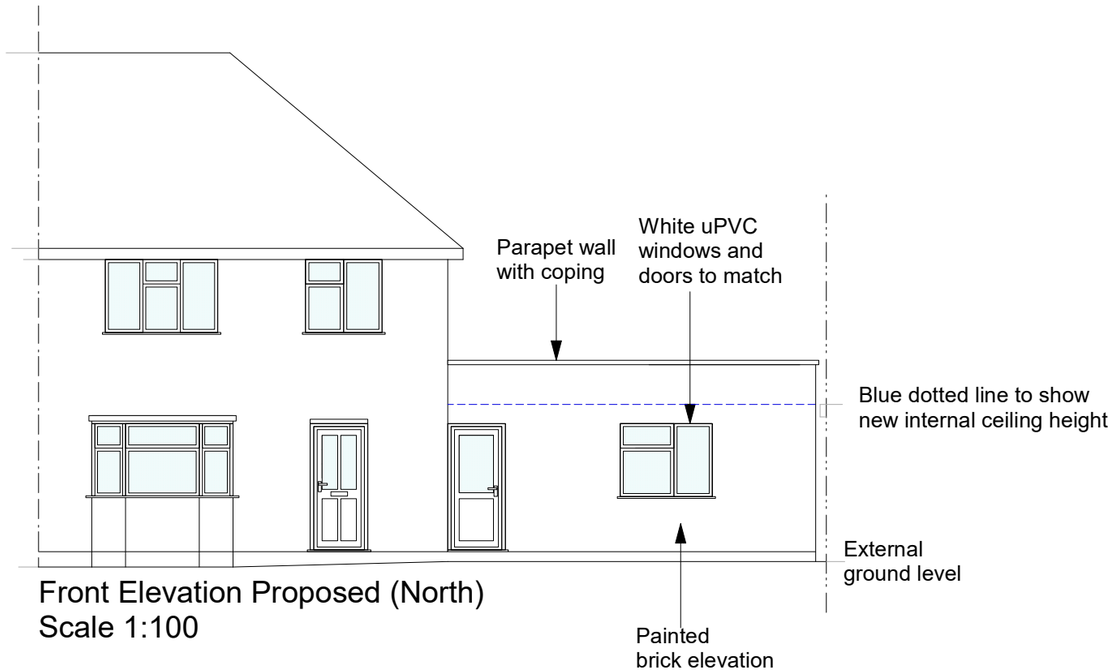



Front Elevation Proposed (North)
Scale 1:100

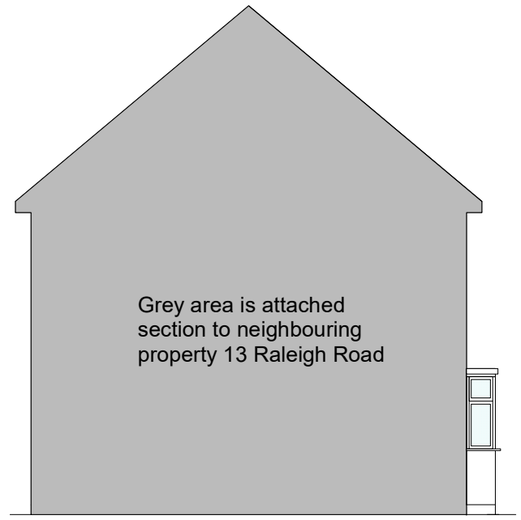


Side Elevation Proposed (East)
Scale 1:100

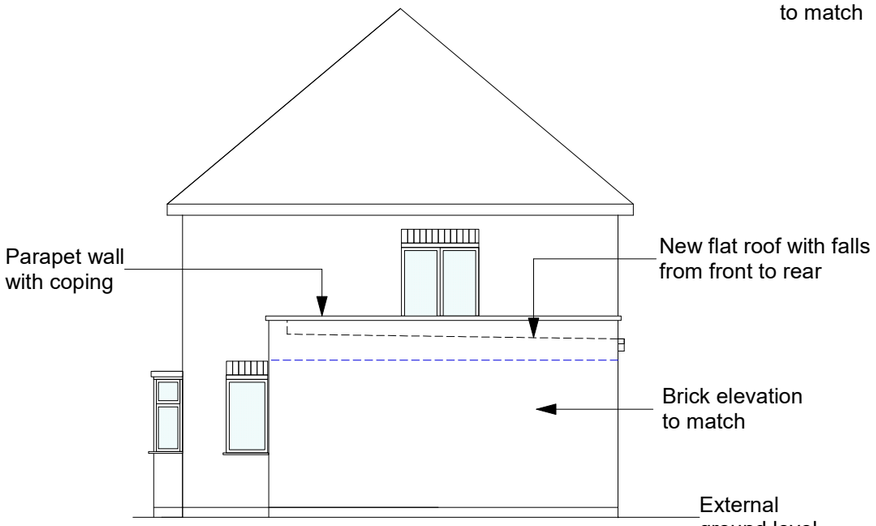

Side Elevation Proposed (West)
Scale 1:100

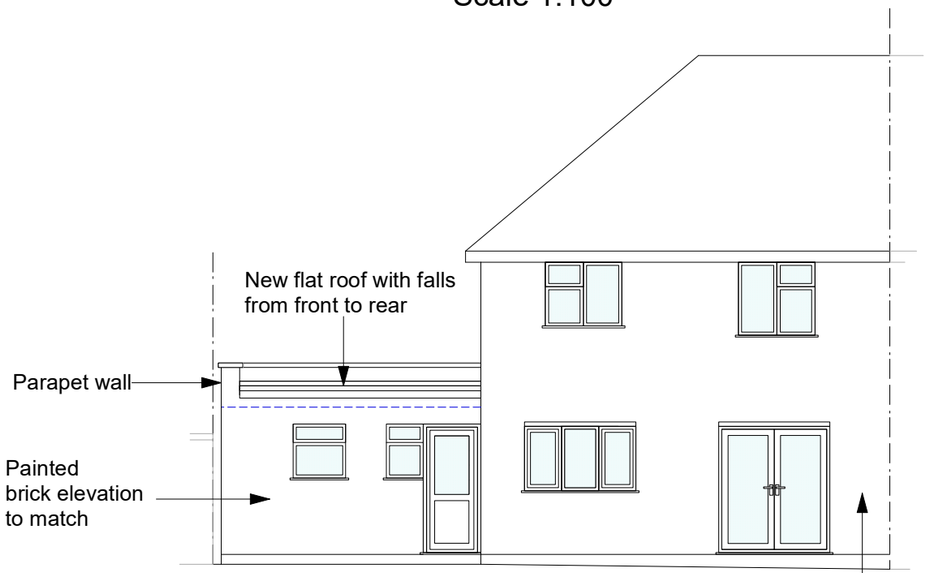

Rear Elevation Proposed (South)
Scale 1:100

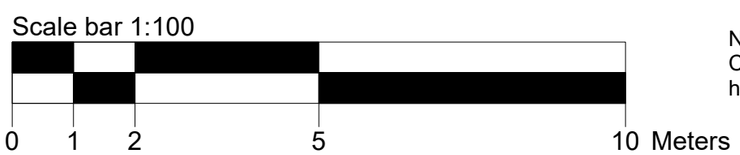

NOTE:
Chimney to main
house not shown

All dims and details to be checked on site prior to any commencement of work. This plan is not a full specification or schedule of work and has been produced soley for the purpose of obtaining the necessary local authority consents/approvals For Party Wall etc. Act 1996 see Government booklet or website.	Status: Preliminary ☐ Tender ☐ Planning ☐ Construction ☒ Building Regulations ☐ As Built ☐	Client: Mr & Mrs Barnes 15 Raleigh Road Rose Green Bognor Regis West Sussex PO21 3NA	Revision: B Scale:1:100 @A3 Date: Apr 23 Dwg No: JB003	Project: Side extension Content: Proposed elevations