

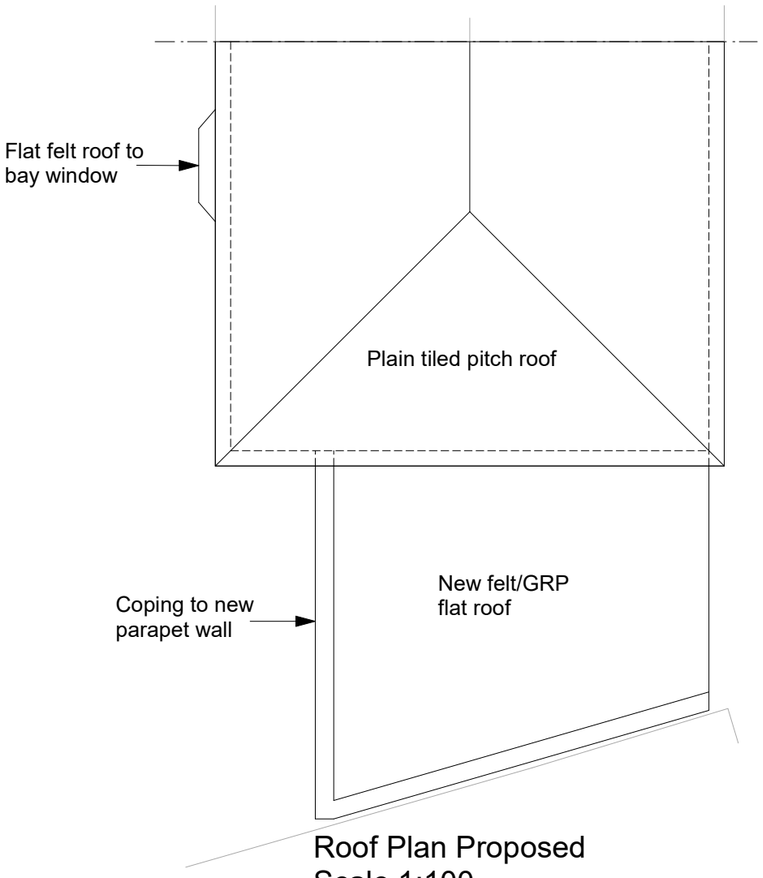


Roof Plan Proposed
Scale 1:100

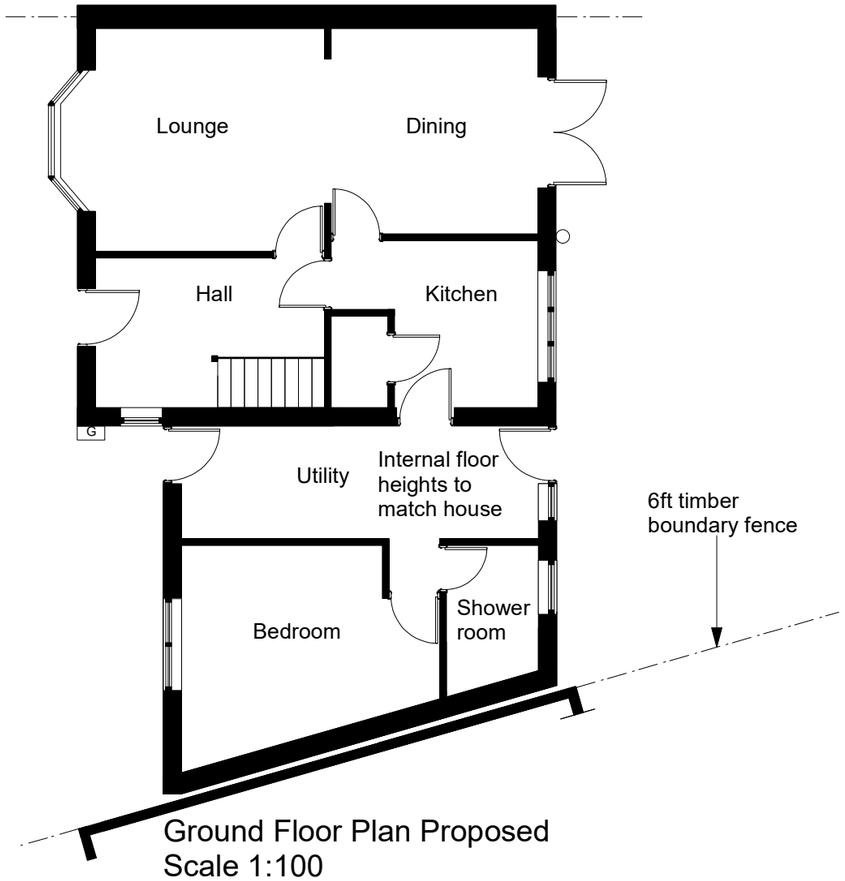

Ground Floor Plan Proposed
Scale 1:100

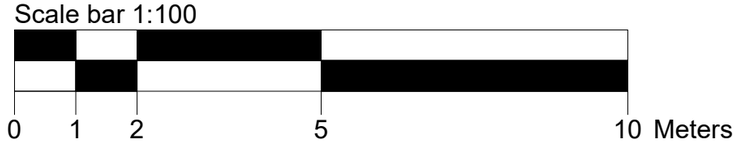

NOTE:
- Chimney to main house not shown.
- First floor not shown and not affected by extension.

All dims and details to be checked on site prior to any commencement of work. This plan is not a full specification or schedule of work and has been produced soley for the purpose of obtaining the necessary local authority consents/approvals For Party Wall etc. Act 1996 see Government booklet or website.	Status: Preliminary ☐ Tender ☐ Planning ☒ Construction ☐ Building Regulations ☐ As Built ☐	Client: Mr & Mrs Barnes 15 Raleigh Road Rose Green Bognor Regis West Sussex PO21 3NA	Revision: B Scale1:100 @A3 Date: Apr 23 Dwg No: JB004	Project: Side extension Content: Propsoed floor and roof plans