


Replacement of Conservatory at Rear with larger version.
The existing timber conservatory to be replaced with larger UPVC conservatory. Please note that the proposed will not extend more than 8m from the rear of the property and eave height will not exceed 4m. The structure is not within 2m of any boundary.



Photos showing rear and side house elevations and the existing conservatory

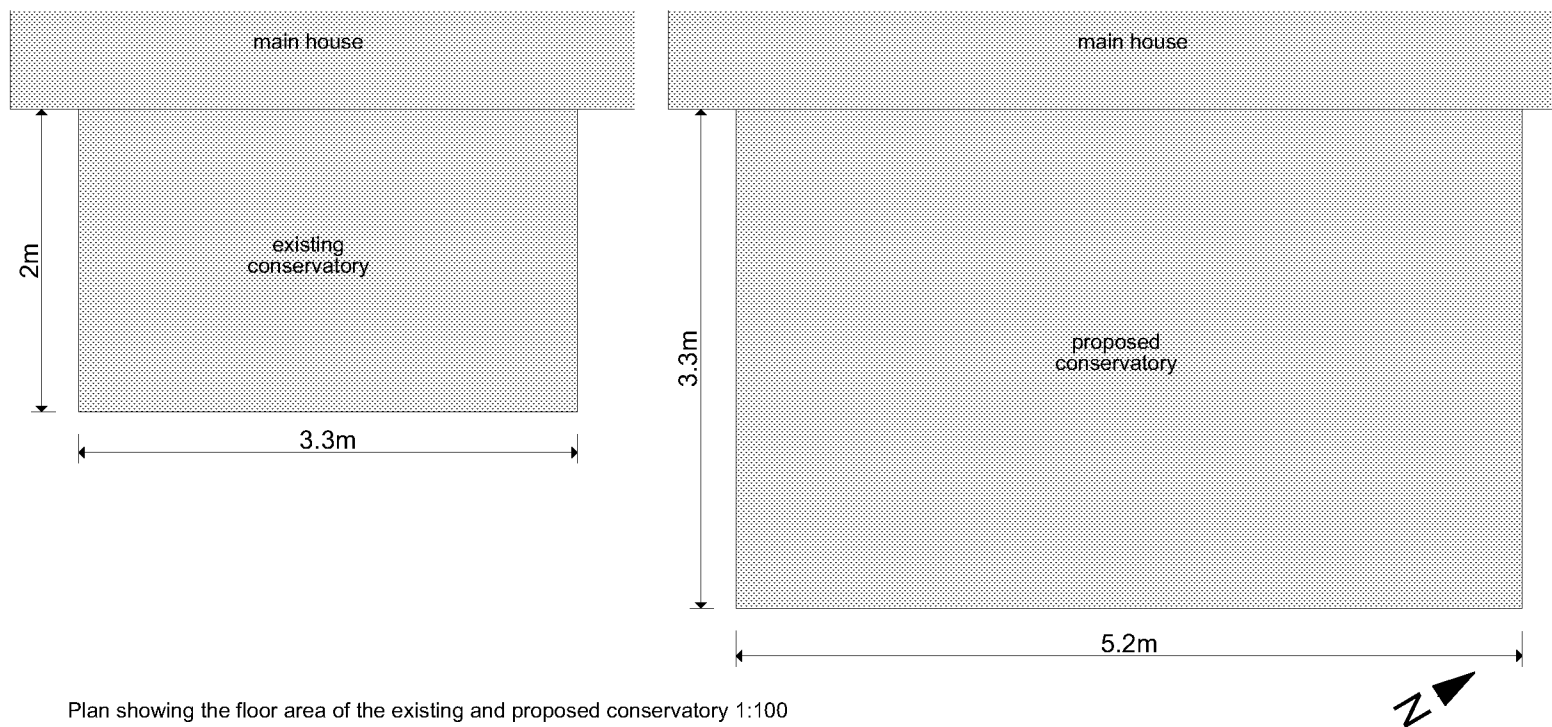

Plan showing the floor area of the existing and proposed conservatory 1:100

