

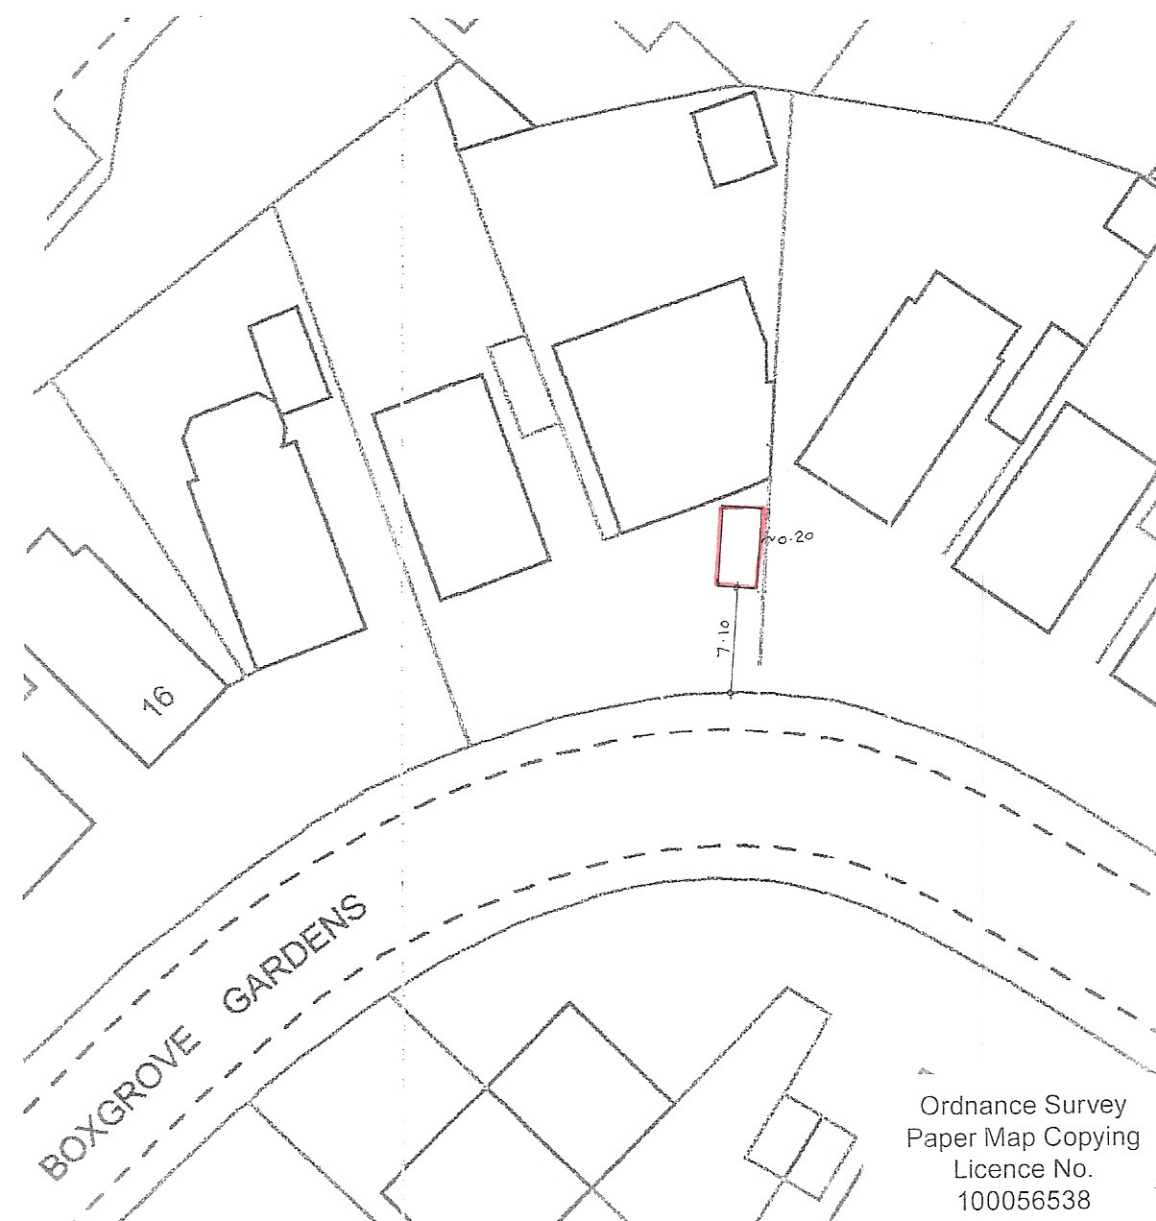


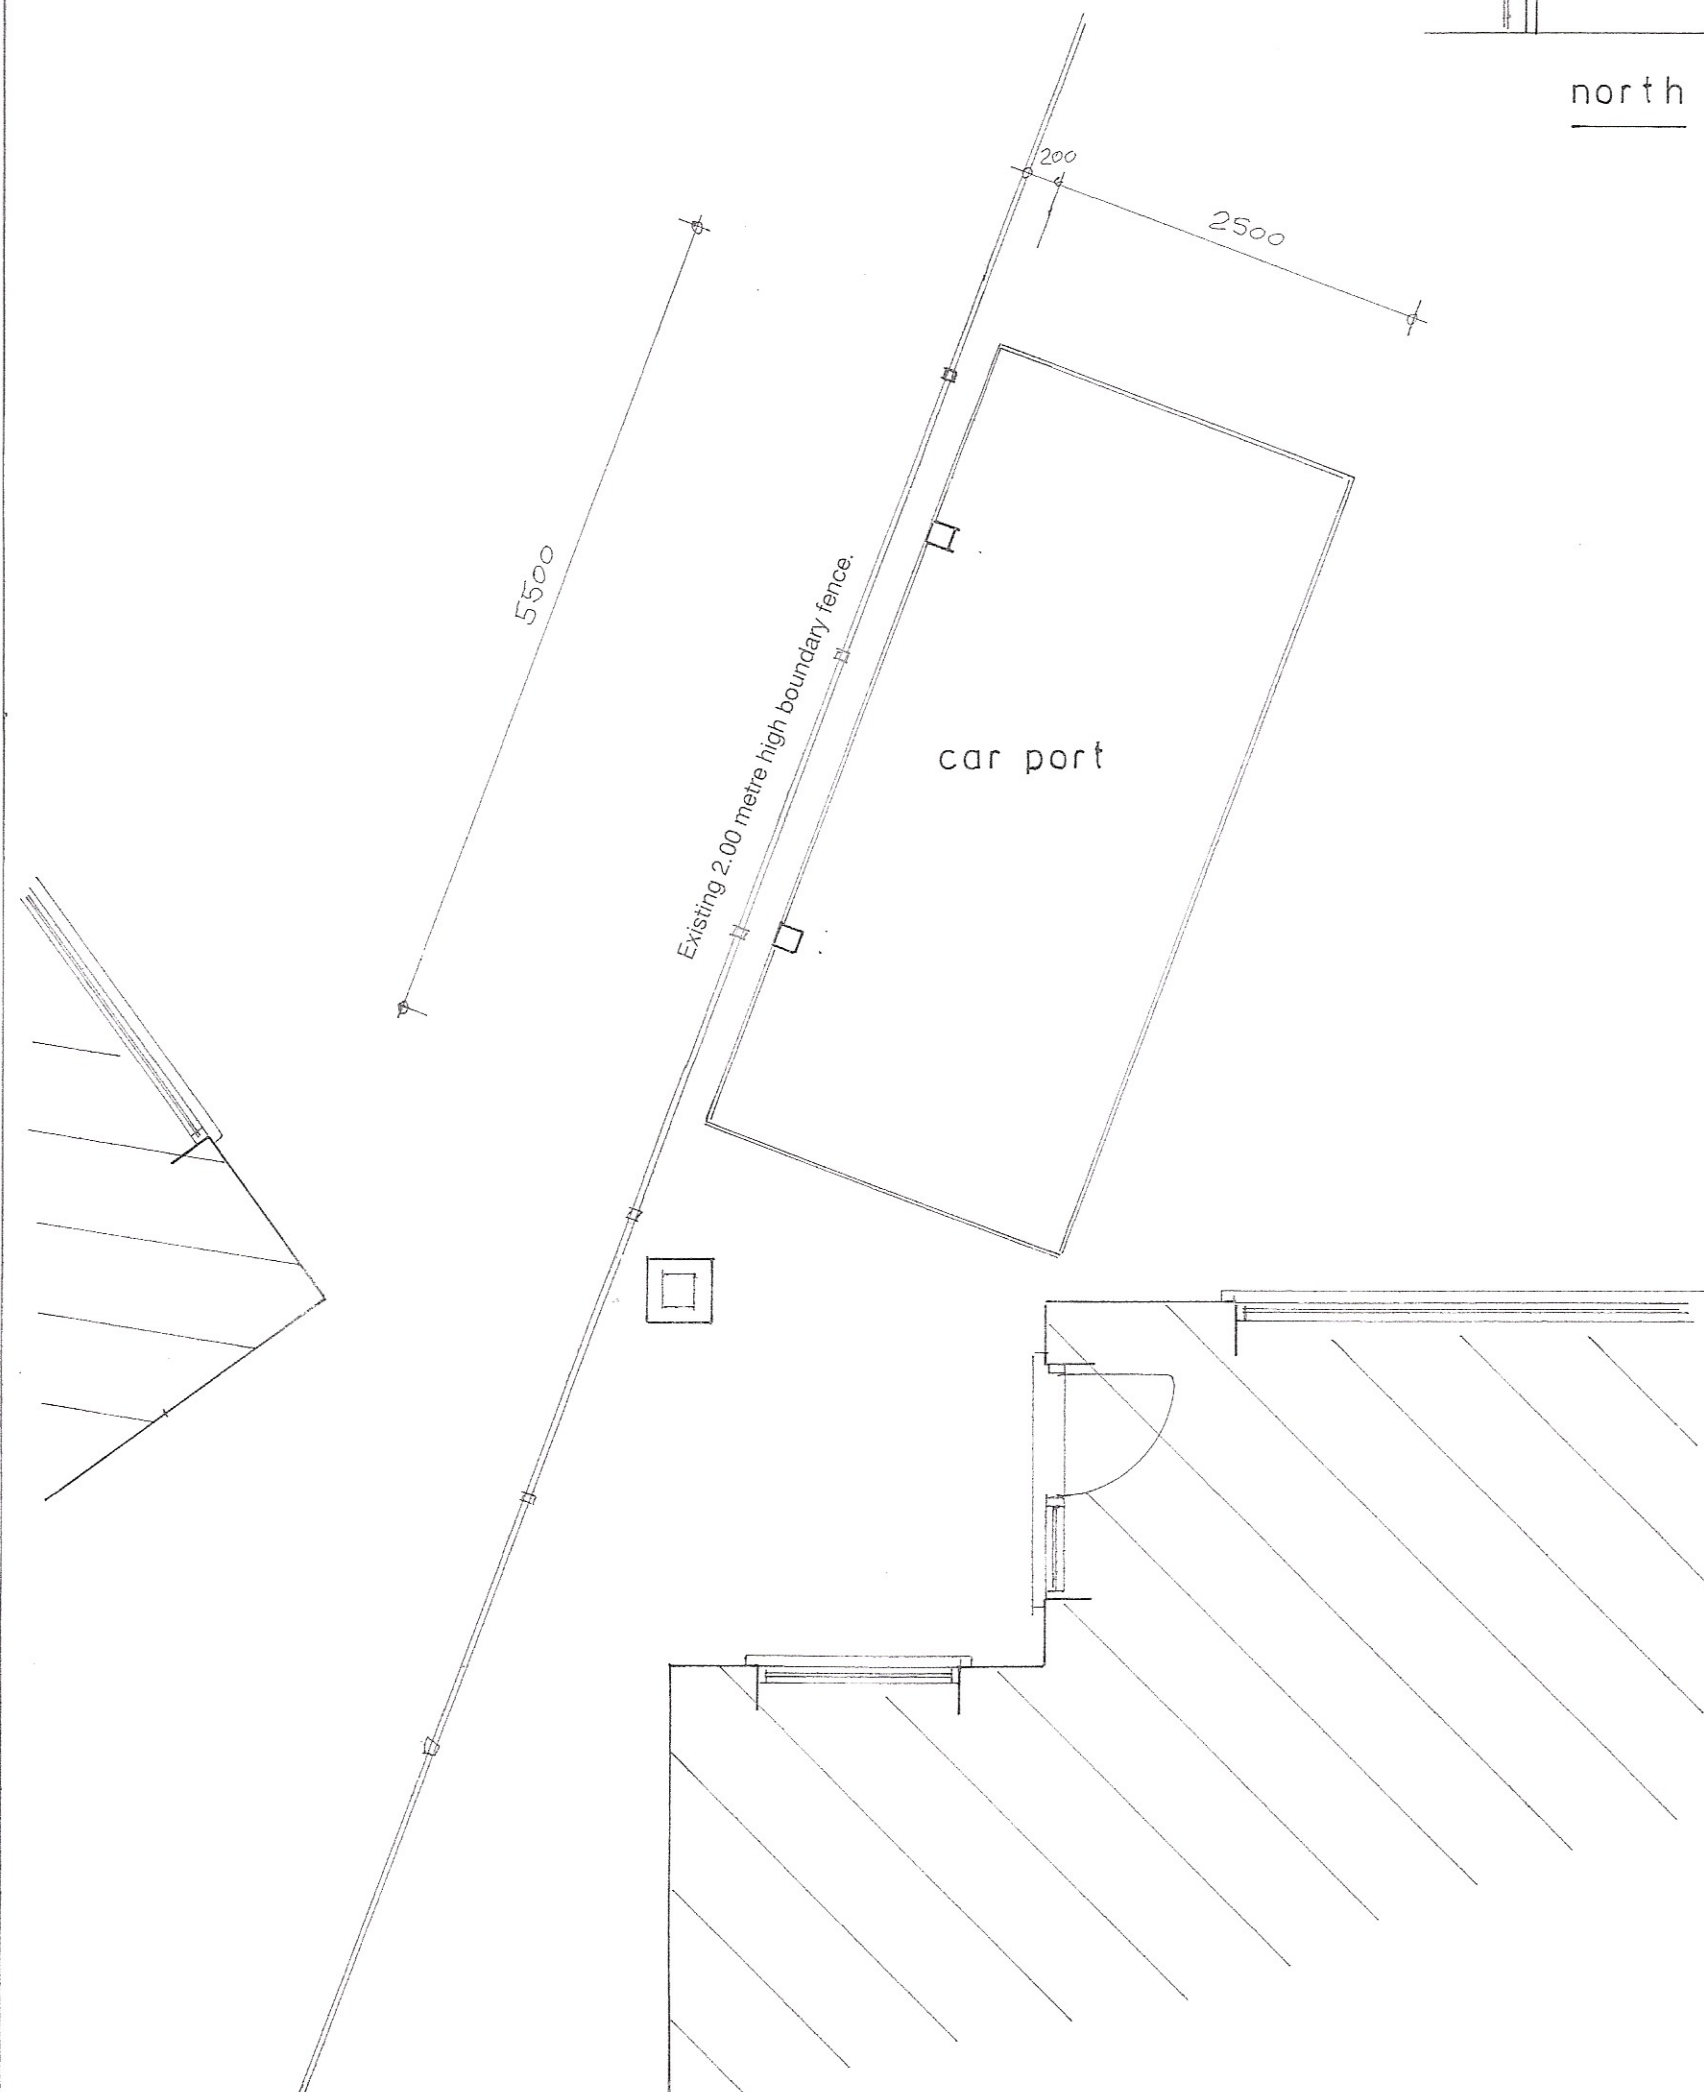

site plan
1 : 500

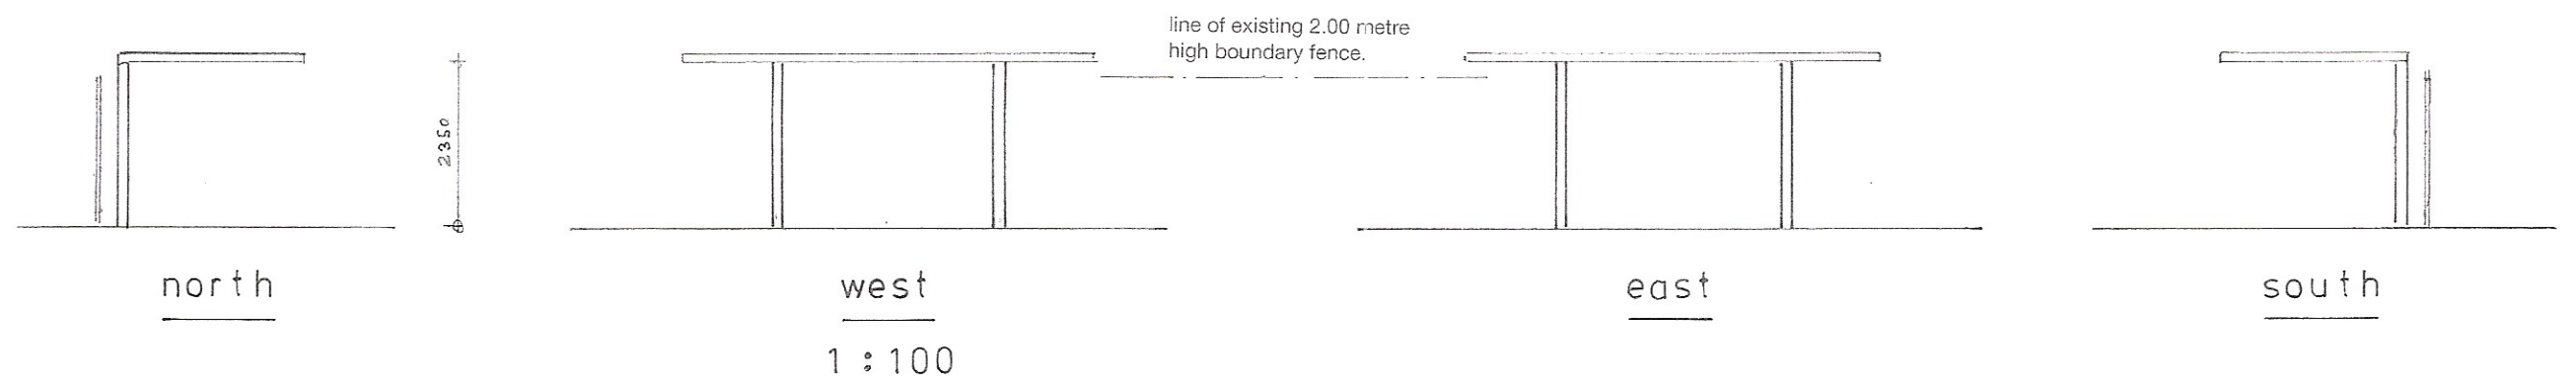

location plan
1 : 1250

Proposed
Plan
1 : 50

PROPOSED DETACHED CAR PORT AT 10, BOXGROVE GARDENS, ALDWICK
FOR MR. R. BATSON.

sheet 1 of 1

Bryan Butcher
Rainbow Cottage
Nyetimber Lane
Bognor Regis PO21 3JX
01243 266871
07973 233442
bryan.butcher@btinternet.com
www.bryanbutcher.com