

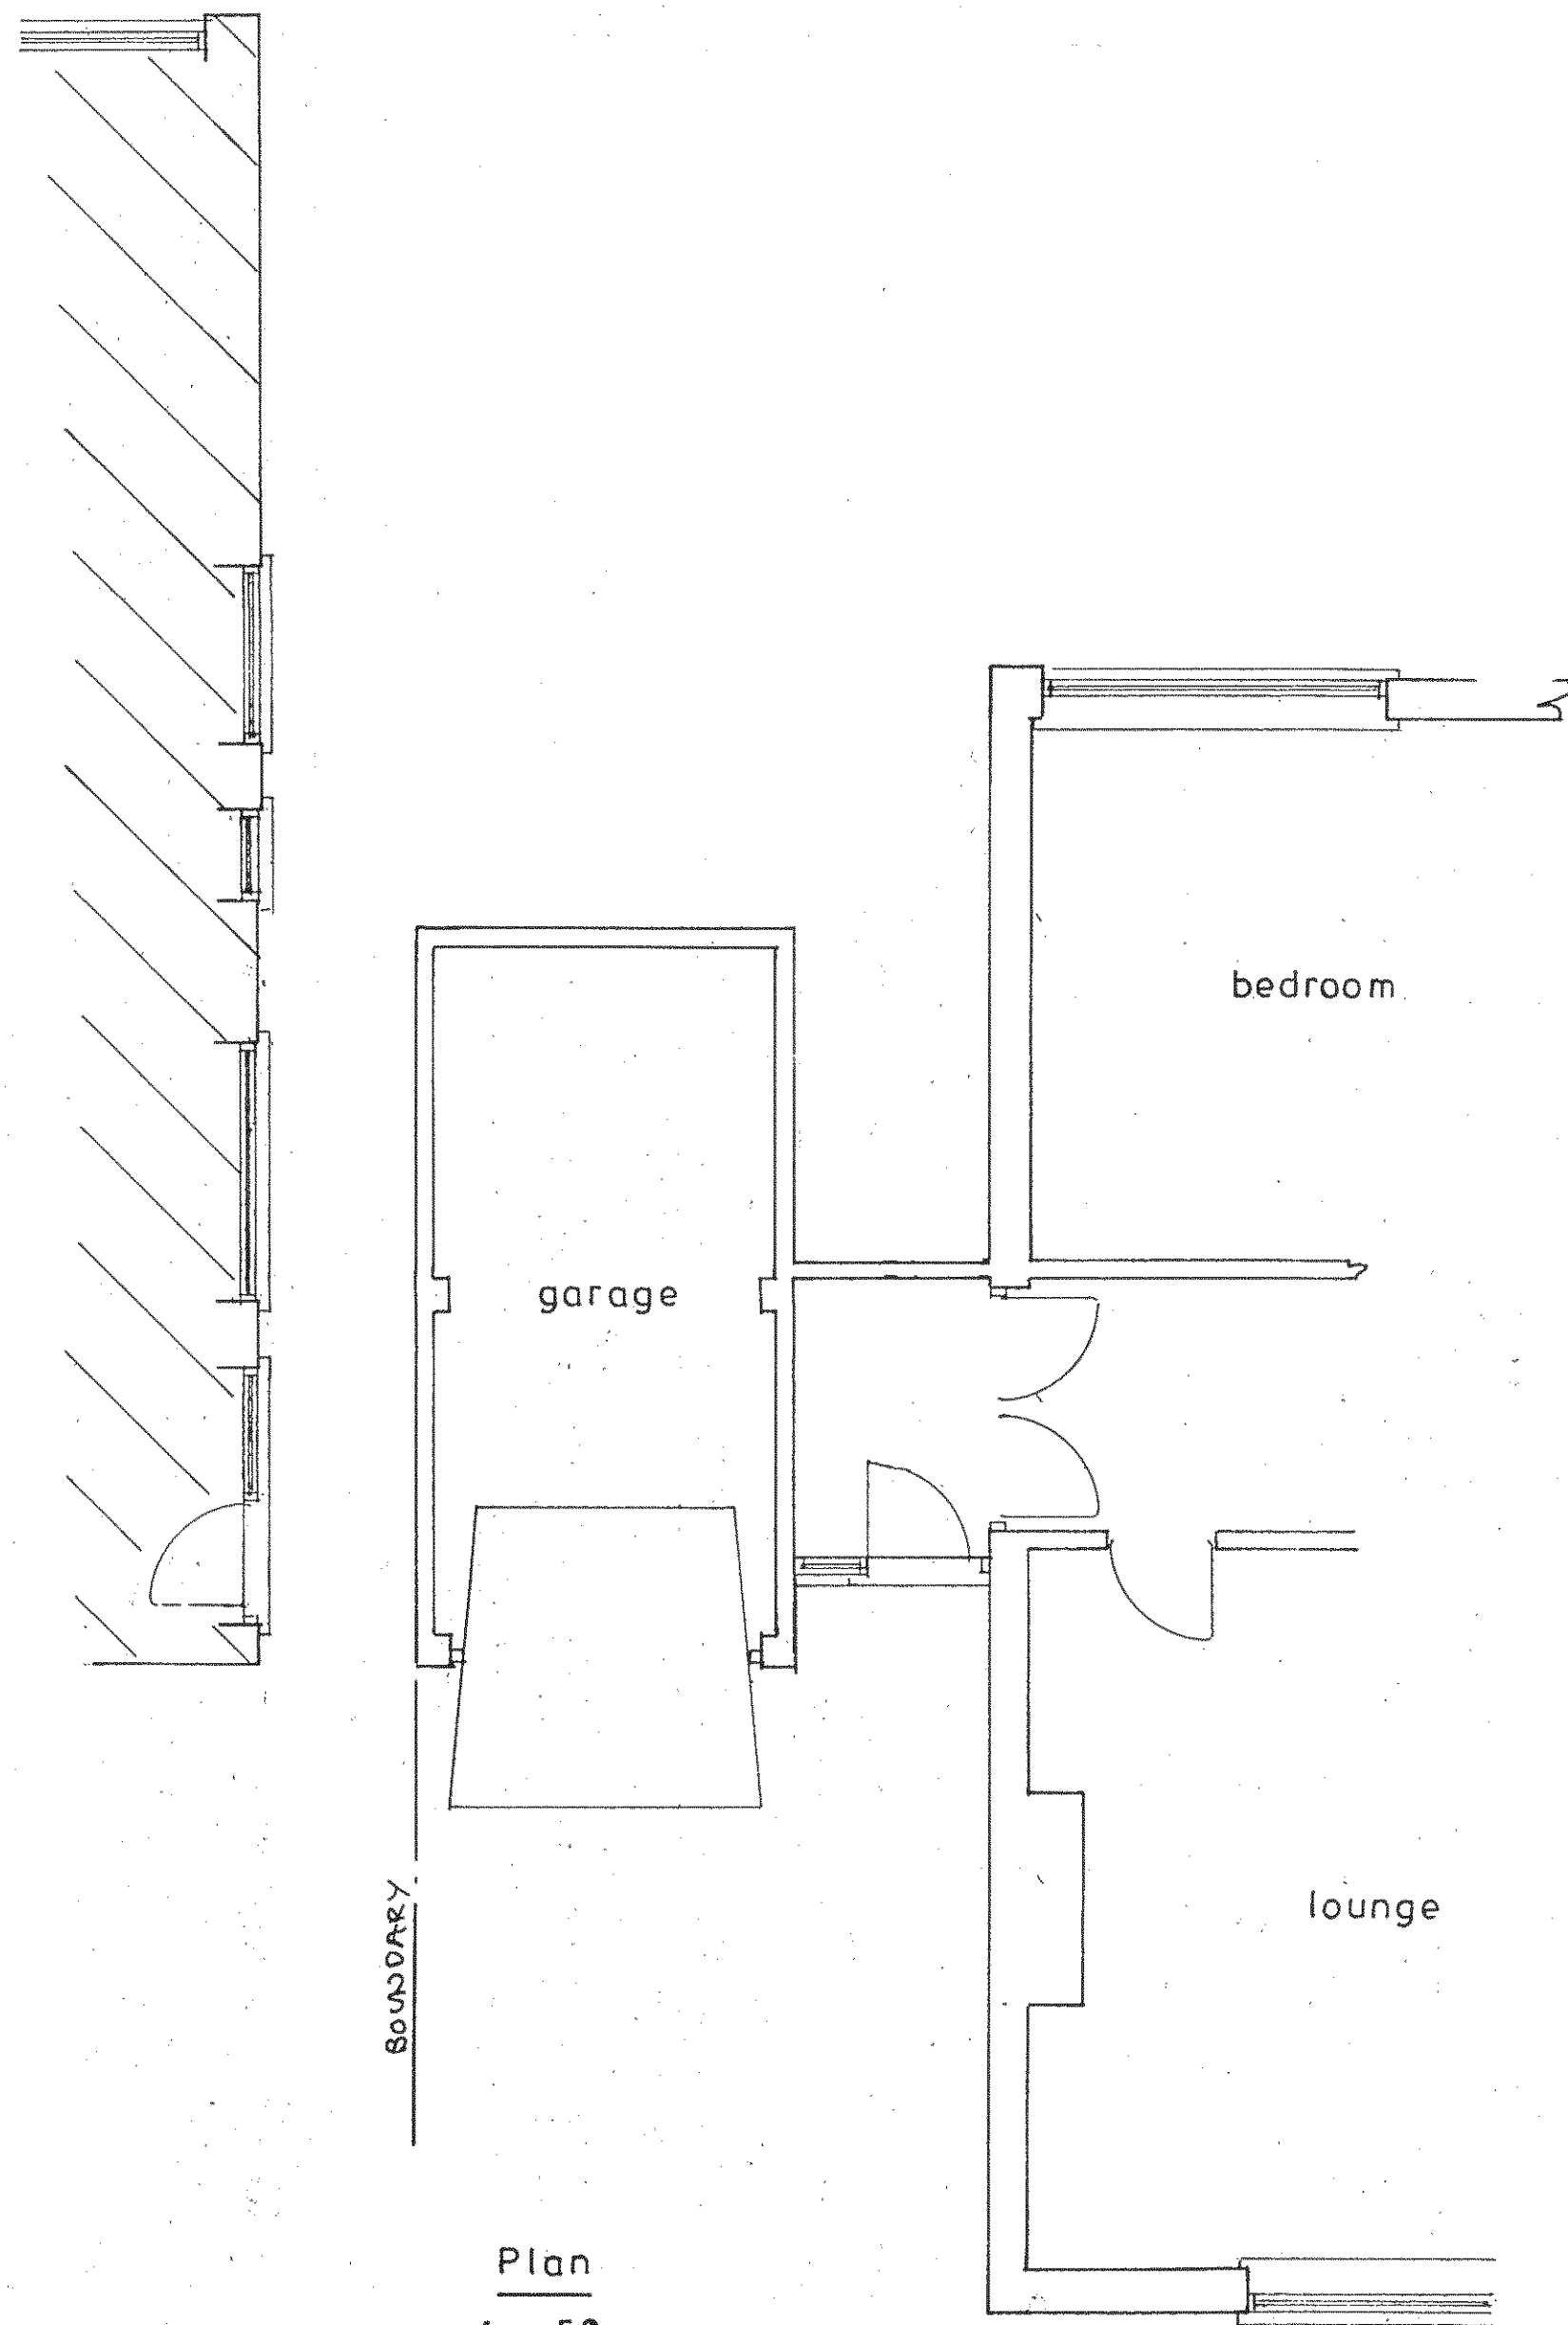
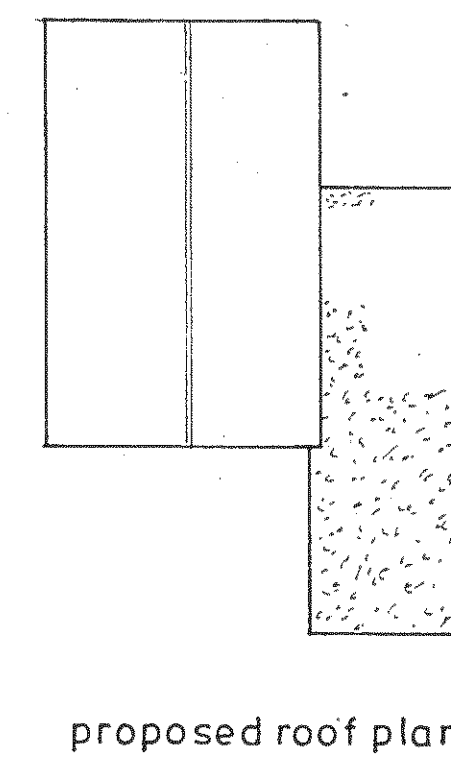


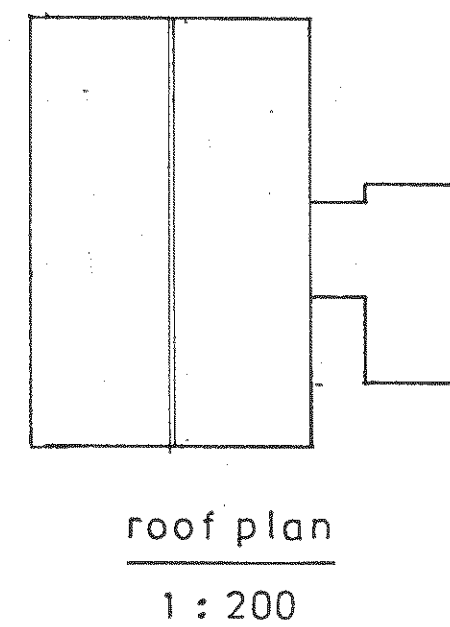

Existing

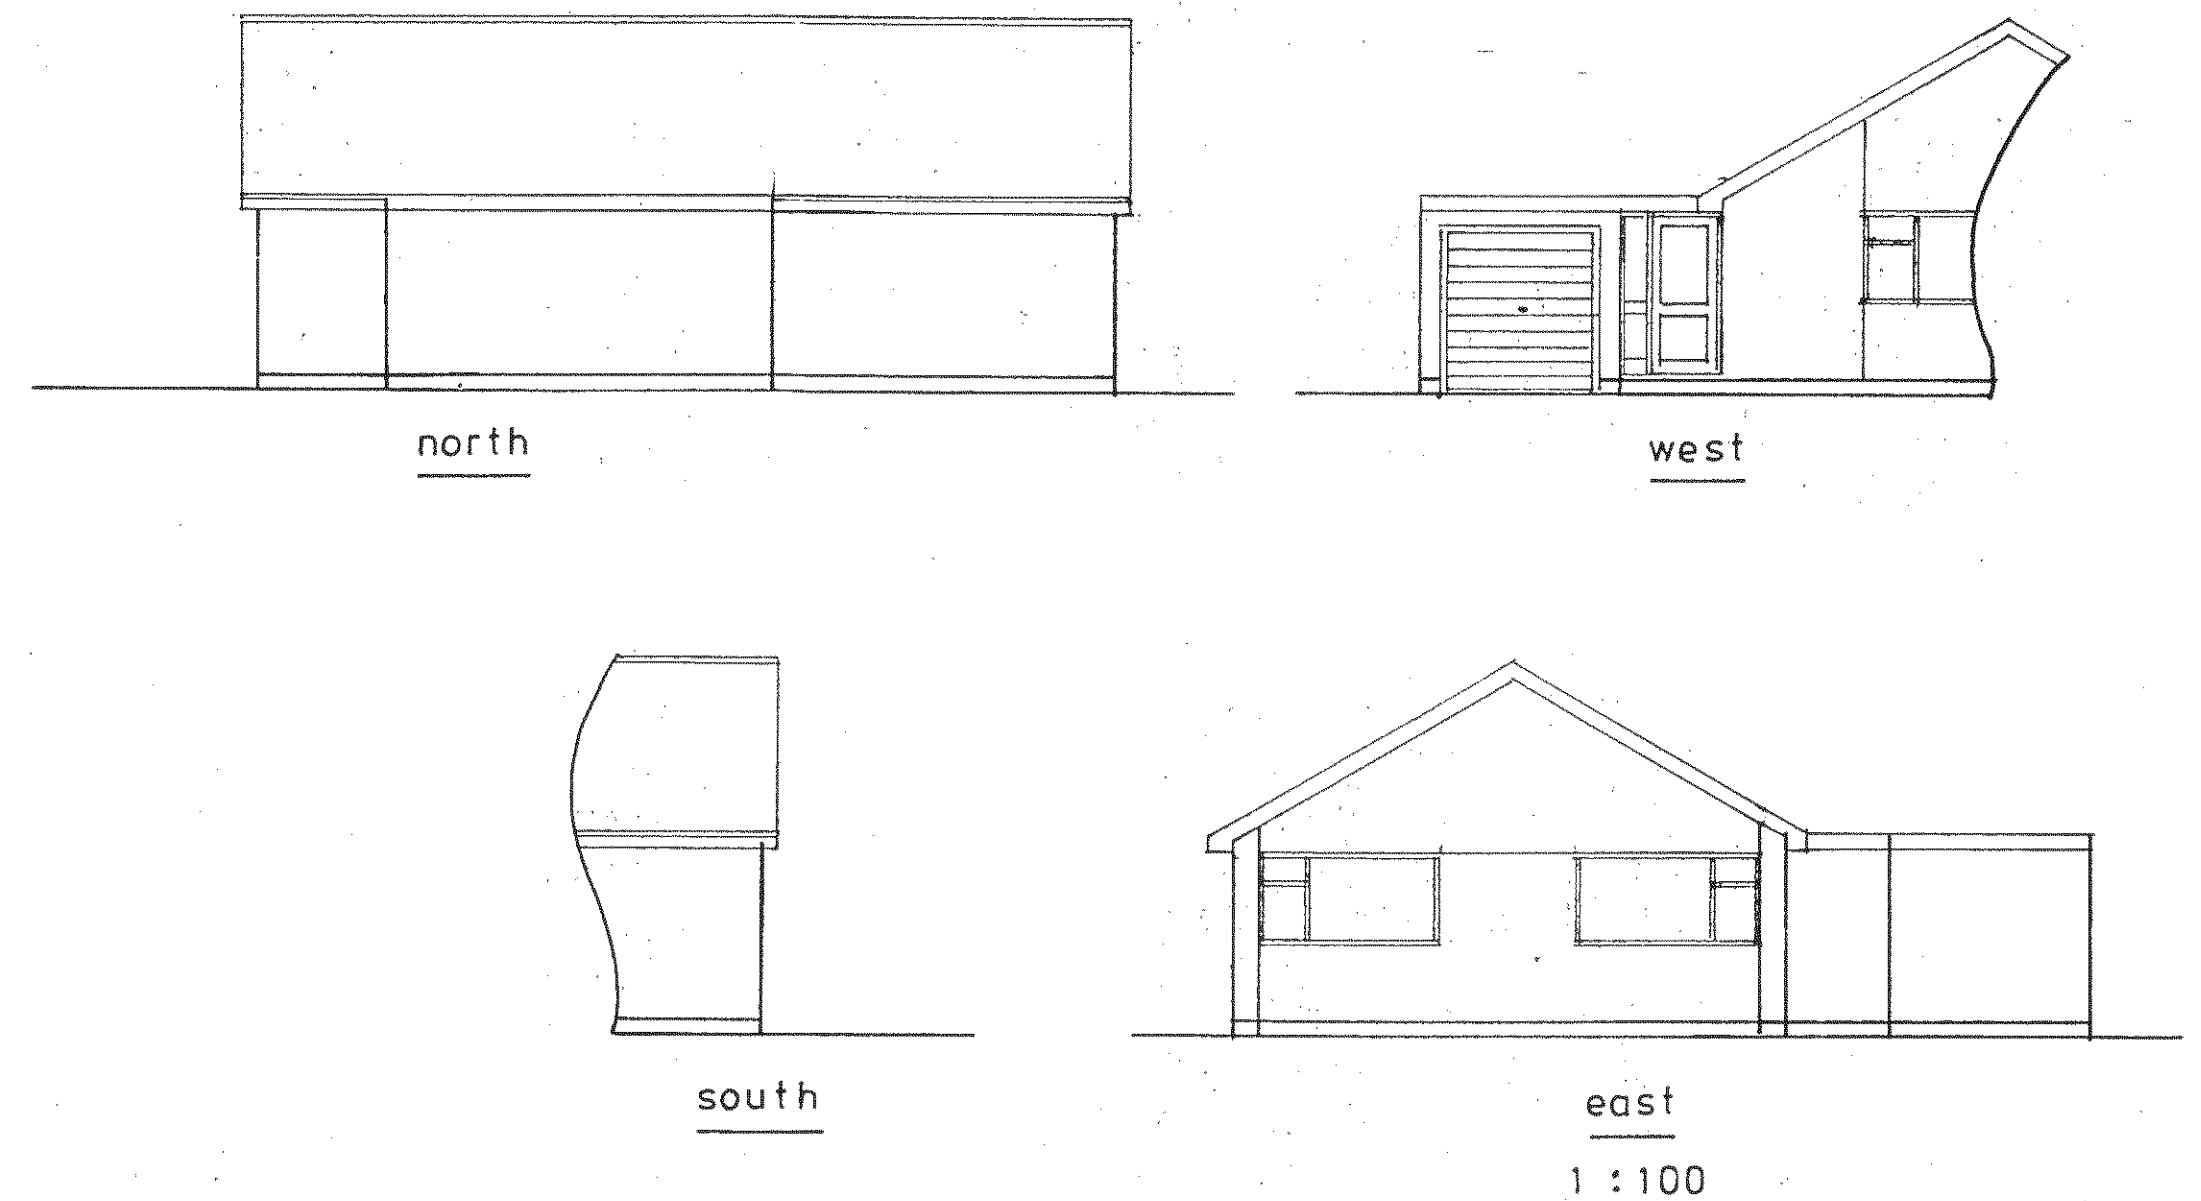

sheet 2 of 2

PROPOSED SINGLE STOREY EXTENSION AT 39, CHURCHILL AVE.,
WEST MEADS FOR MR. & MRS. R. NASH.

Bryan Butcher
Rainbow Cottage
Nyetimber Lane
Bognor Regis PO21 3JX
01243 266871
07973 233442
bryan.butcher@btinternet.com
www.bryanbutcher.com