


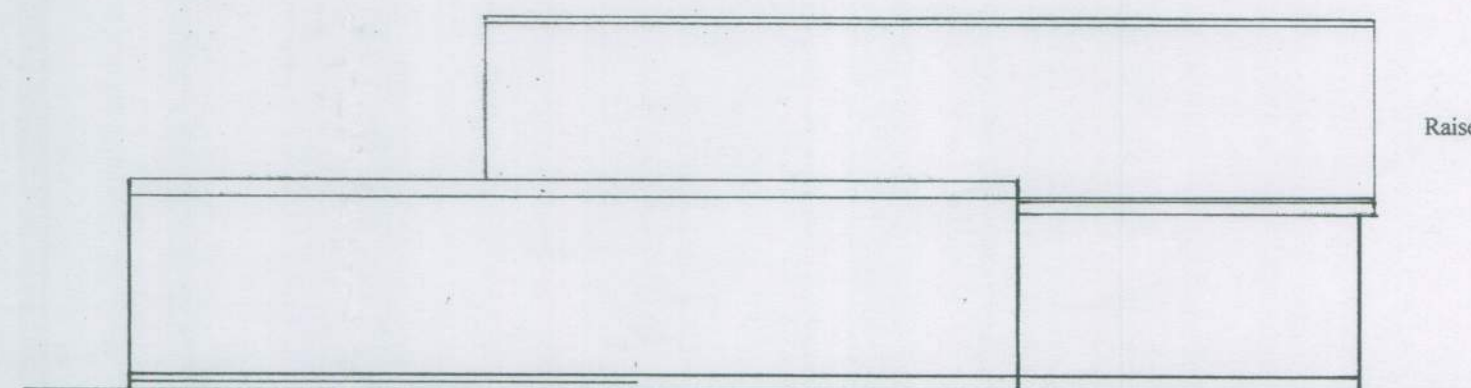
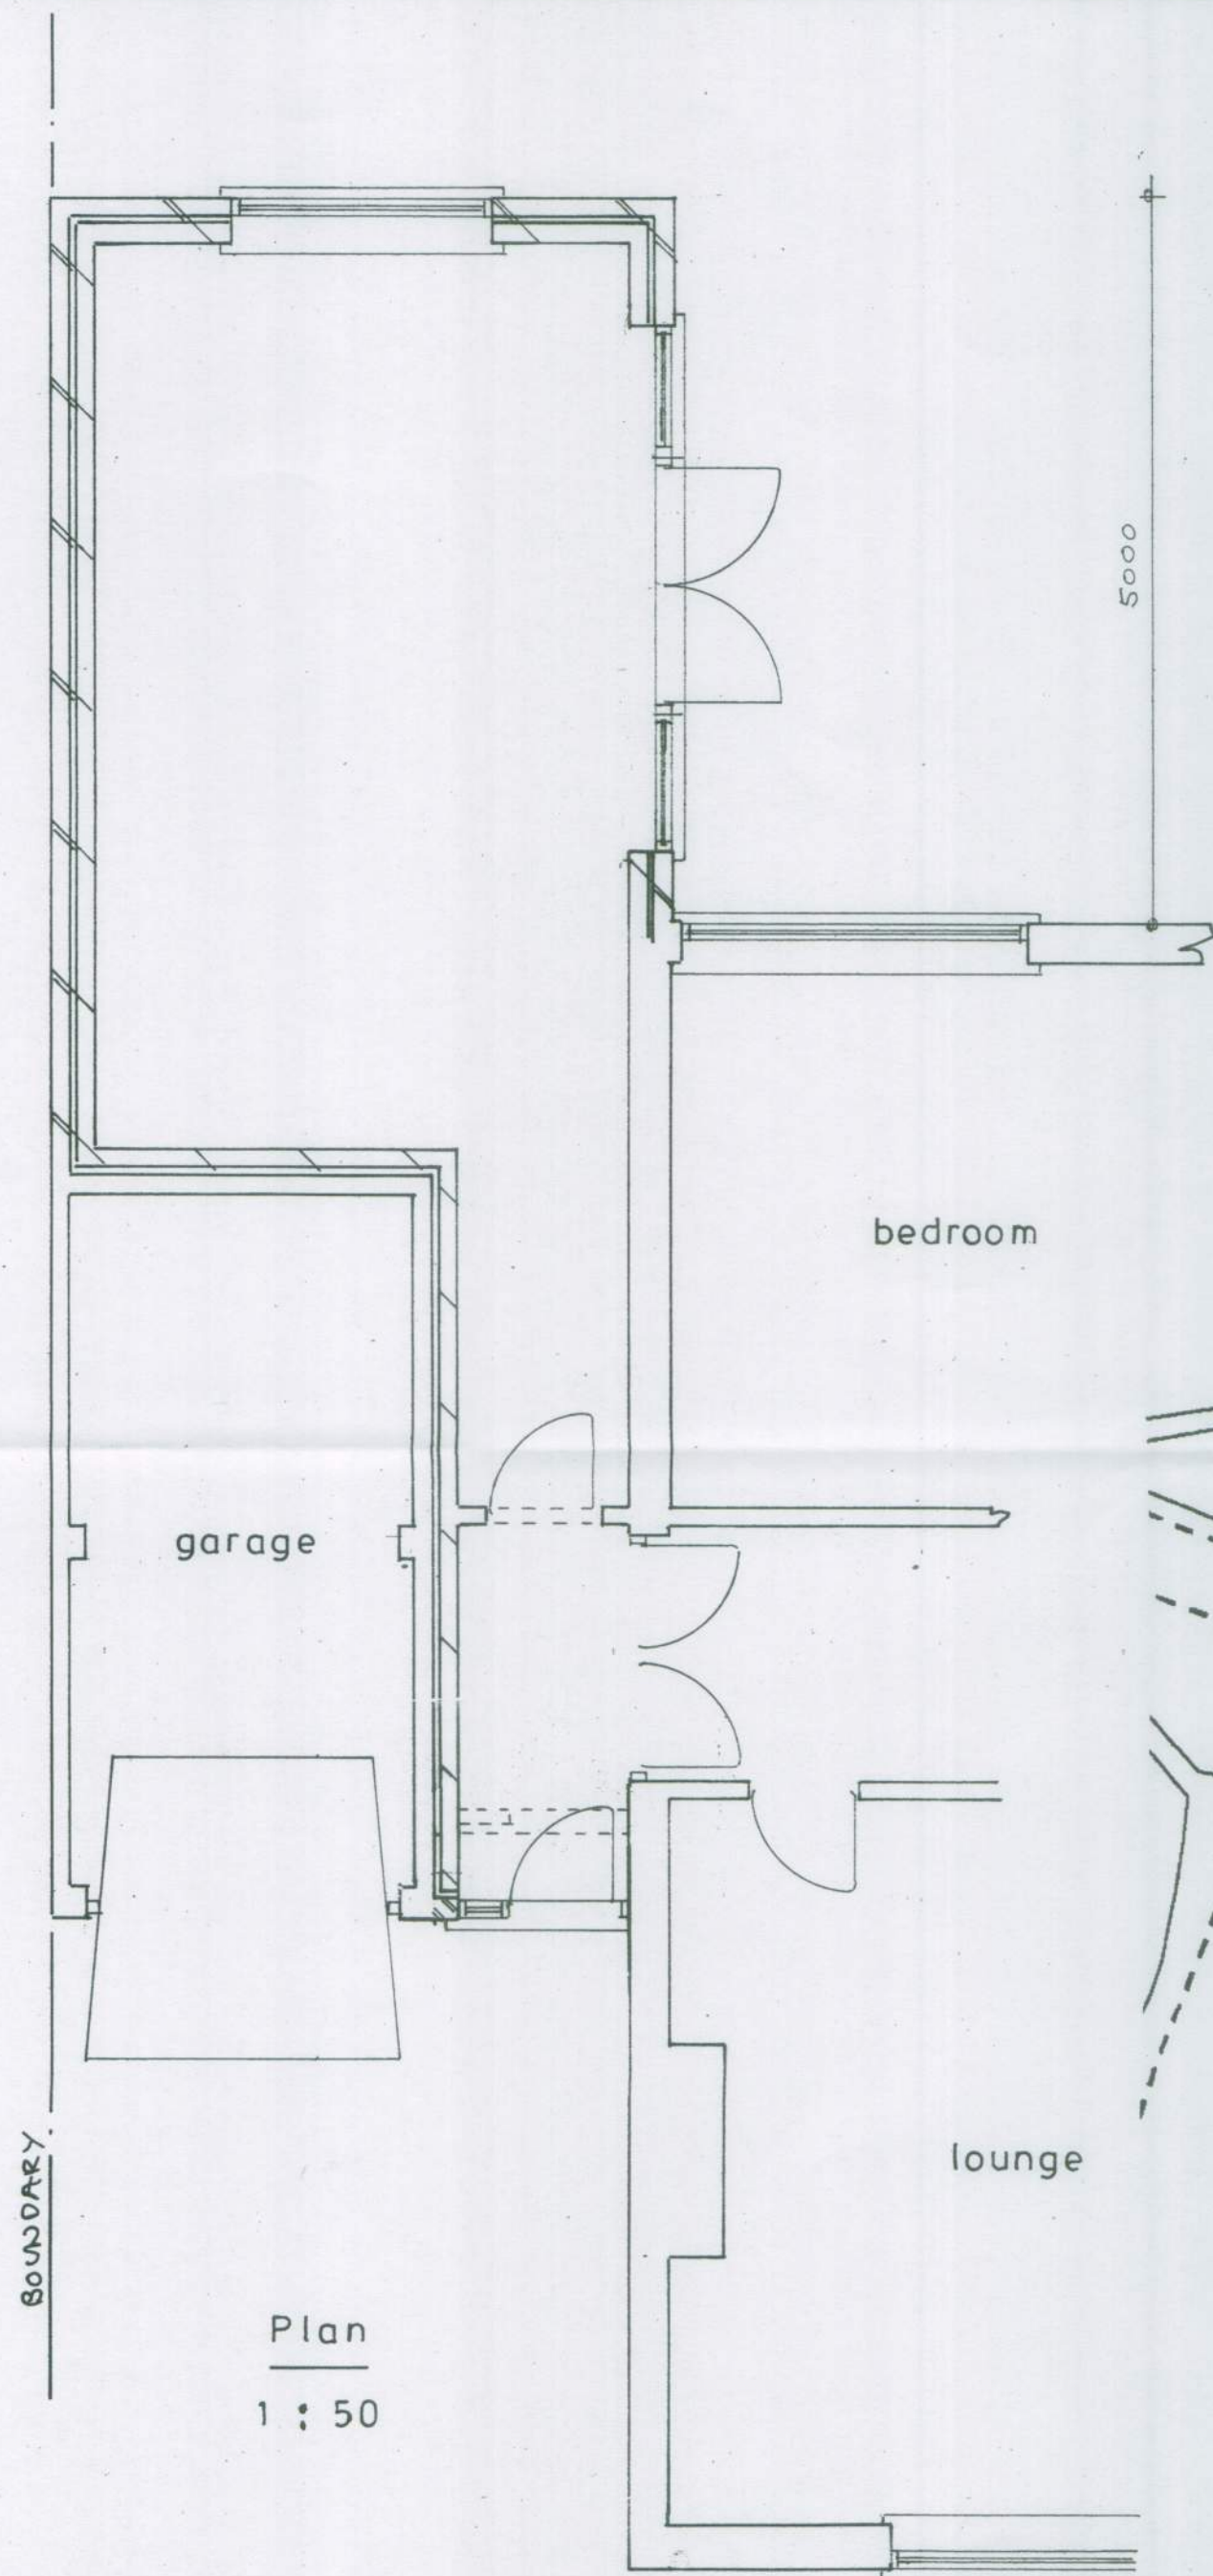


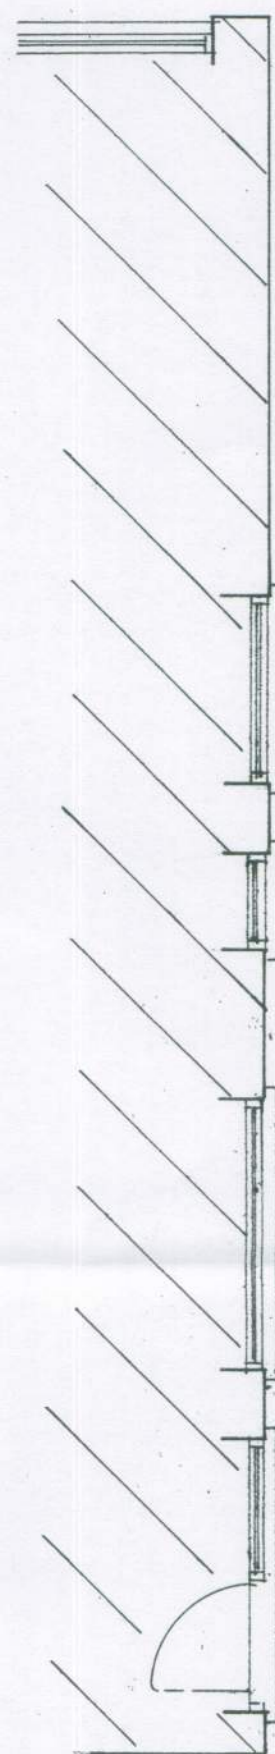

north

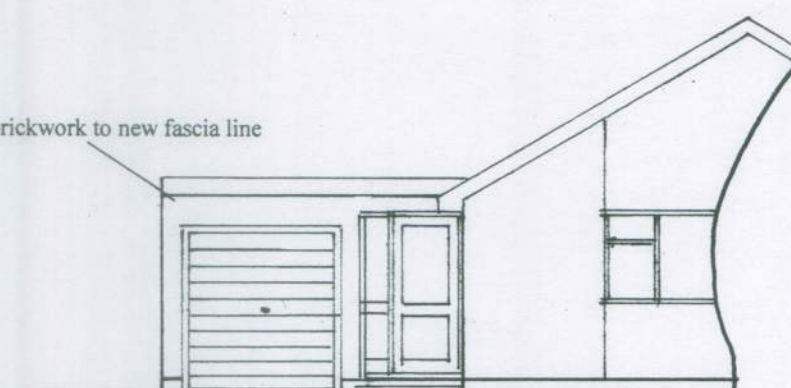


west

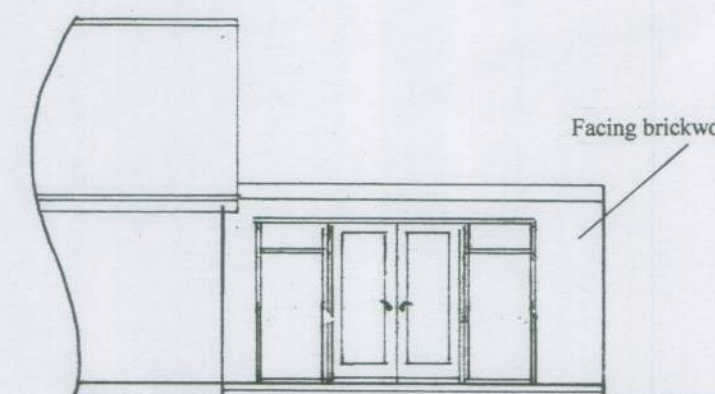


Facing brickwork to match existing

south

1 : 100

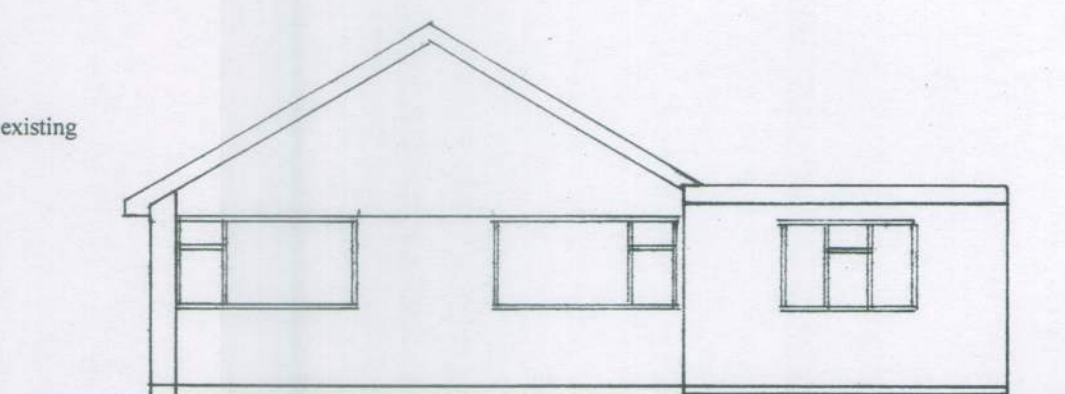

east

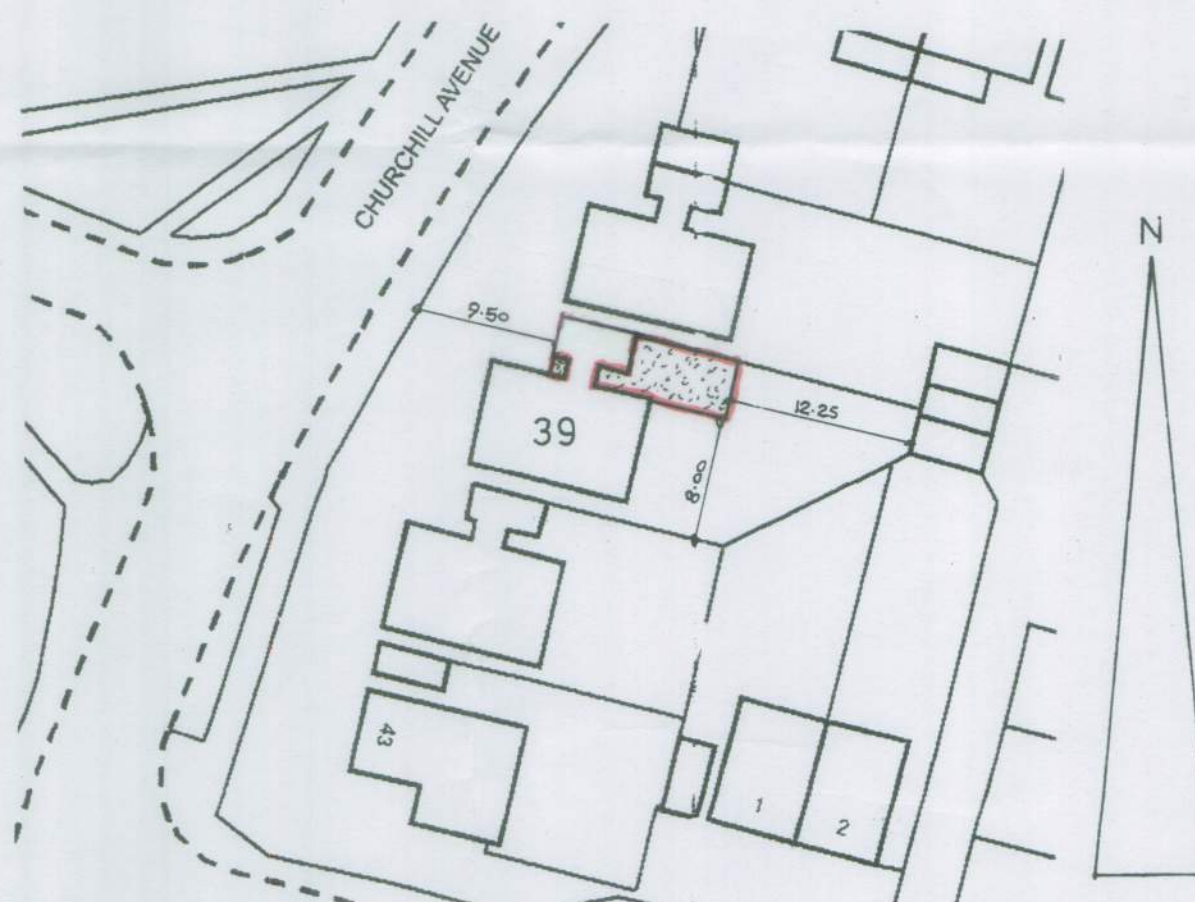

block plan

1 : 500



location plan

1 : 1250

Ordnance Survey
Paper Map Copying
Licence No.
100056538

sheet 1 of 2

Proposed

PROPOSED SINGLE STOREY EXTENSION AT 39, CHURCHILL AVE.,
WEST MEADS FOR MR. & MRS. R. NASH.

Bryan Butcher
Rainbow Cottage
Nyetimber Lane
Bognor Regis PO21 3JX
01243 266871
07973 233442
bryan.butcher@btinternet.com
www.bryanbutcher.com