


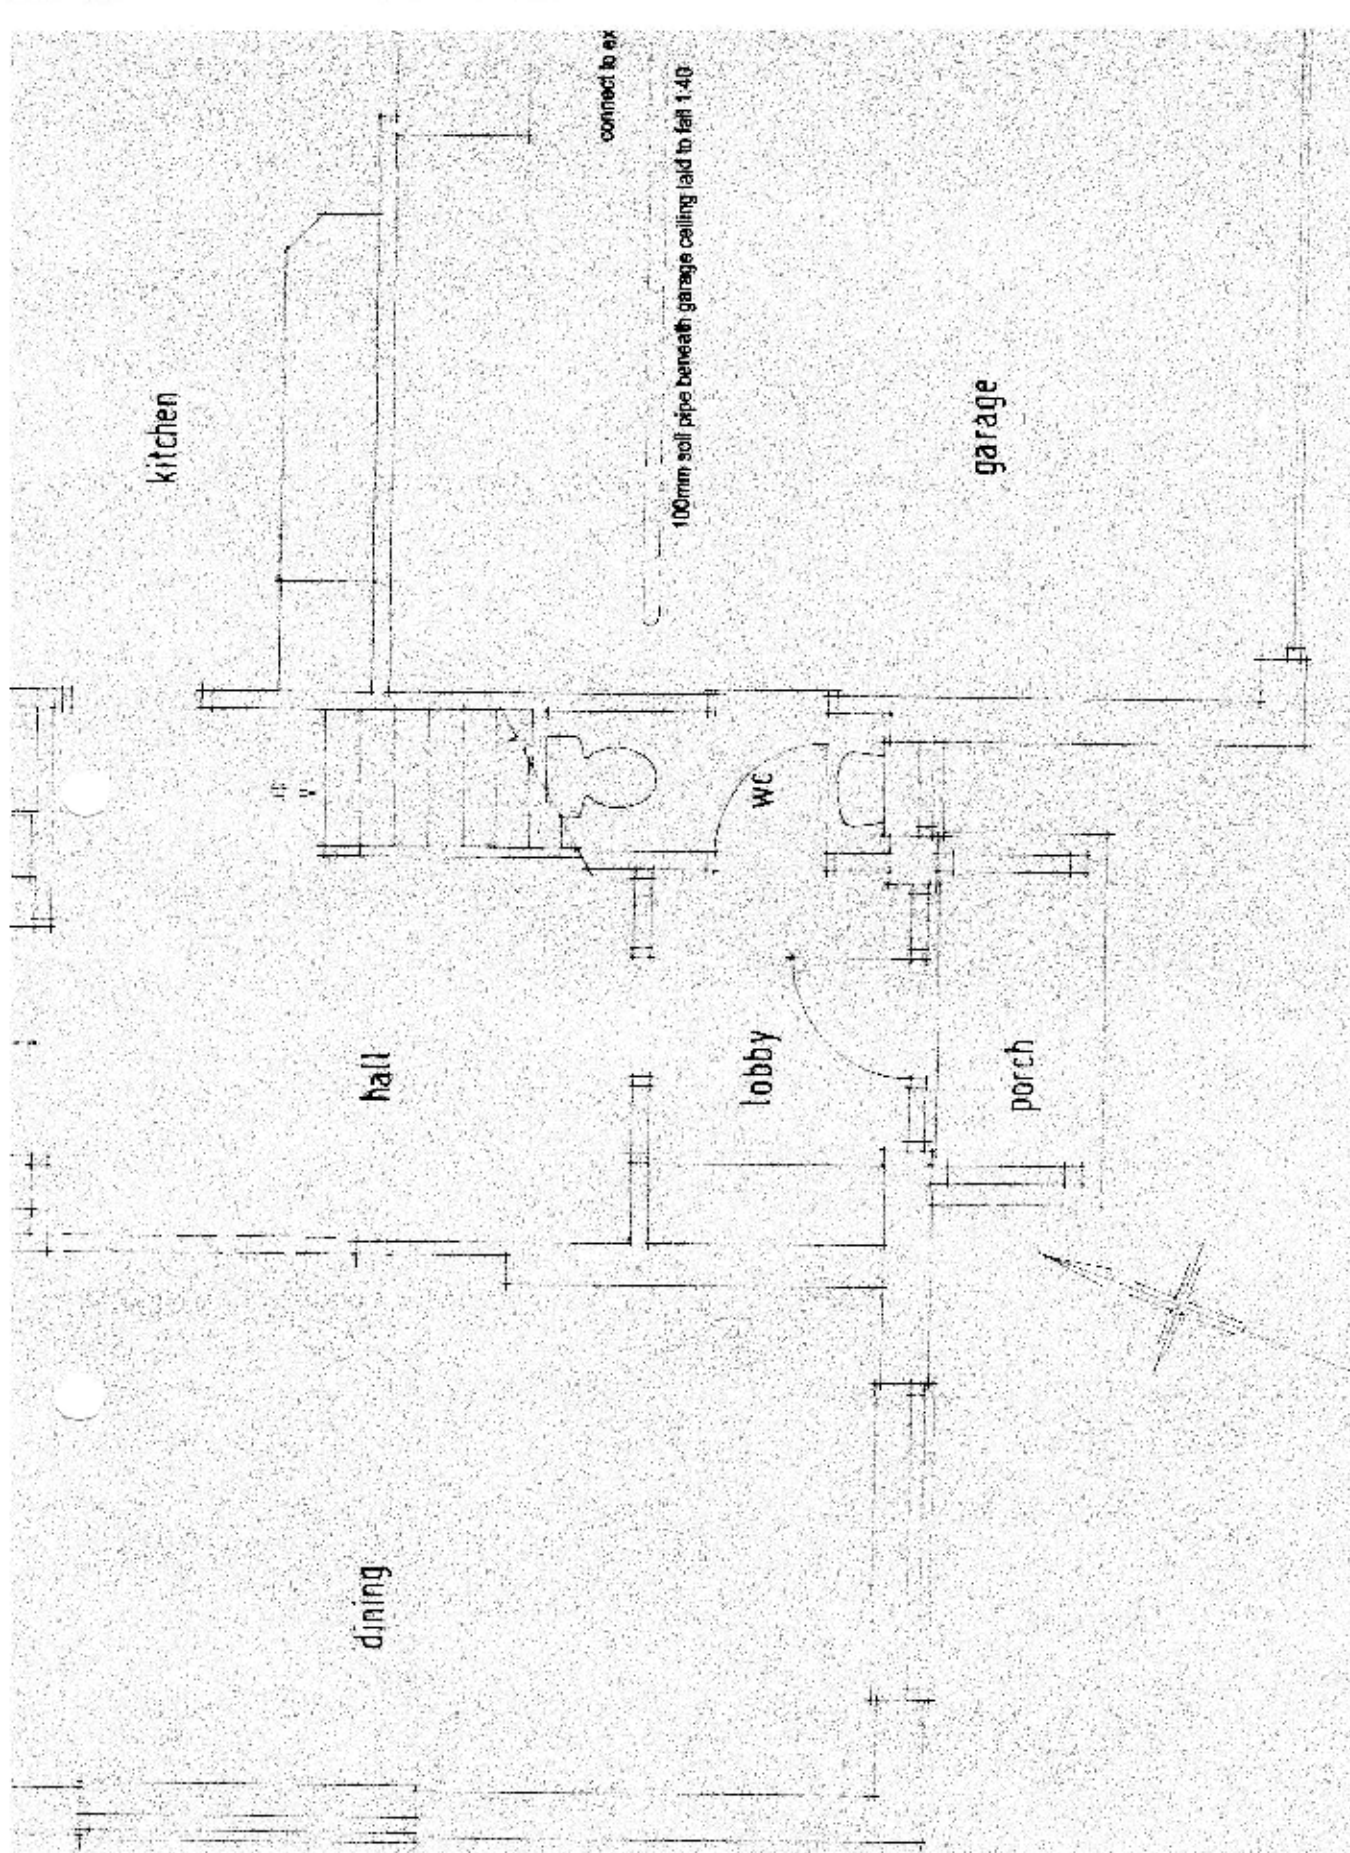


GROUND FLOOR PLAN 1:50

21711


WEST ELEVATION

EAST ELEV

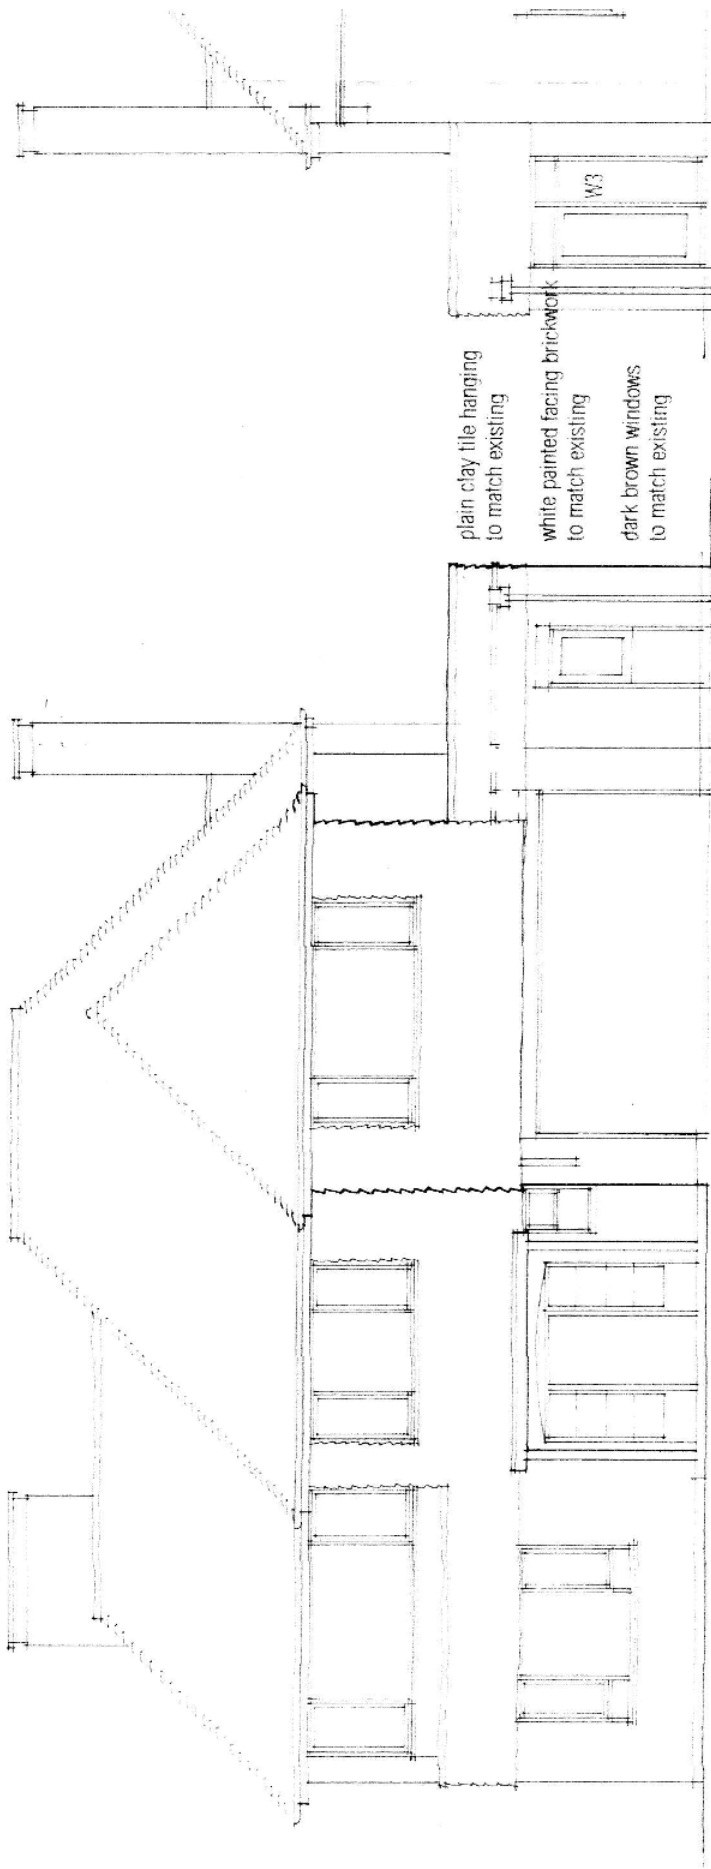


SOUTH ELEVATION

1:100

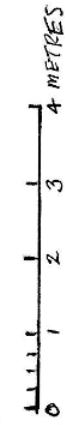

NORTH ELEVATION

21712

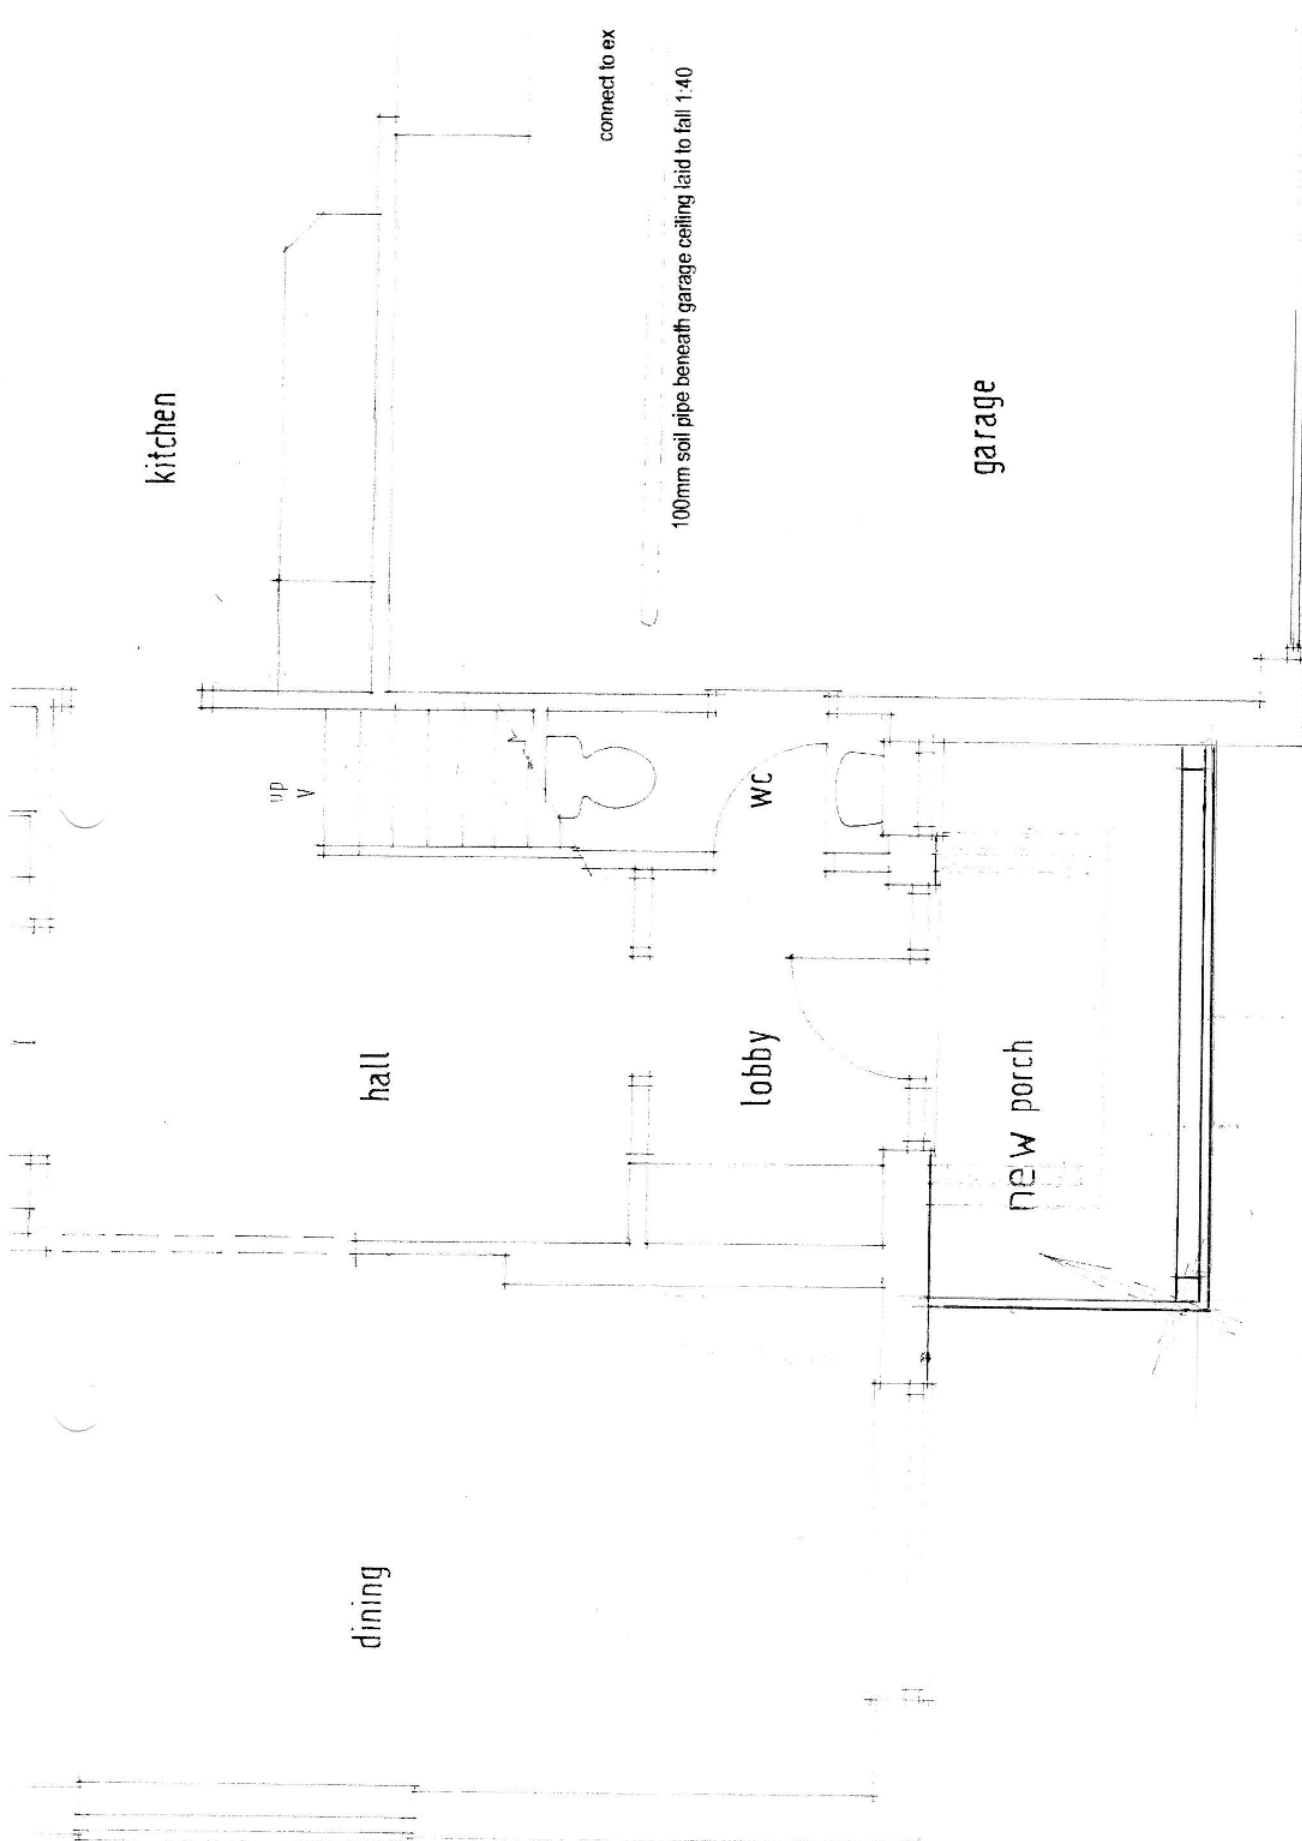


GROUND FLOOR PLAN 1:50



217/13


WEST ELEVATION

EAST ELEV

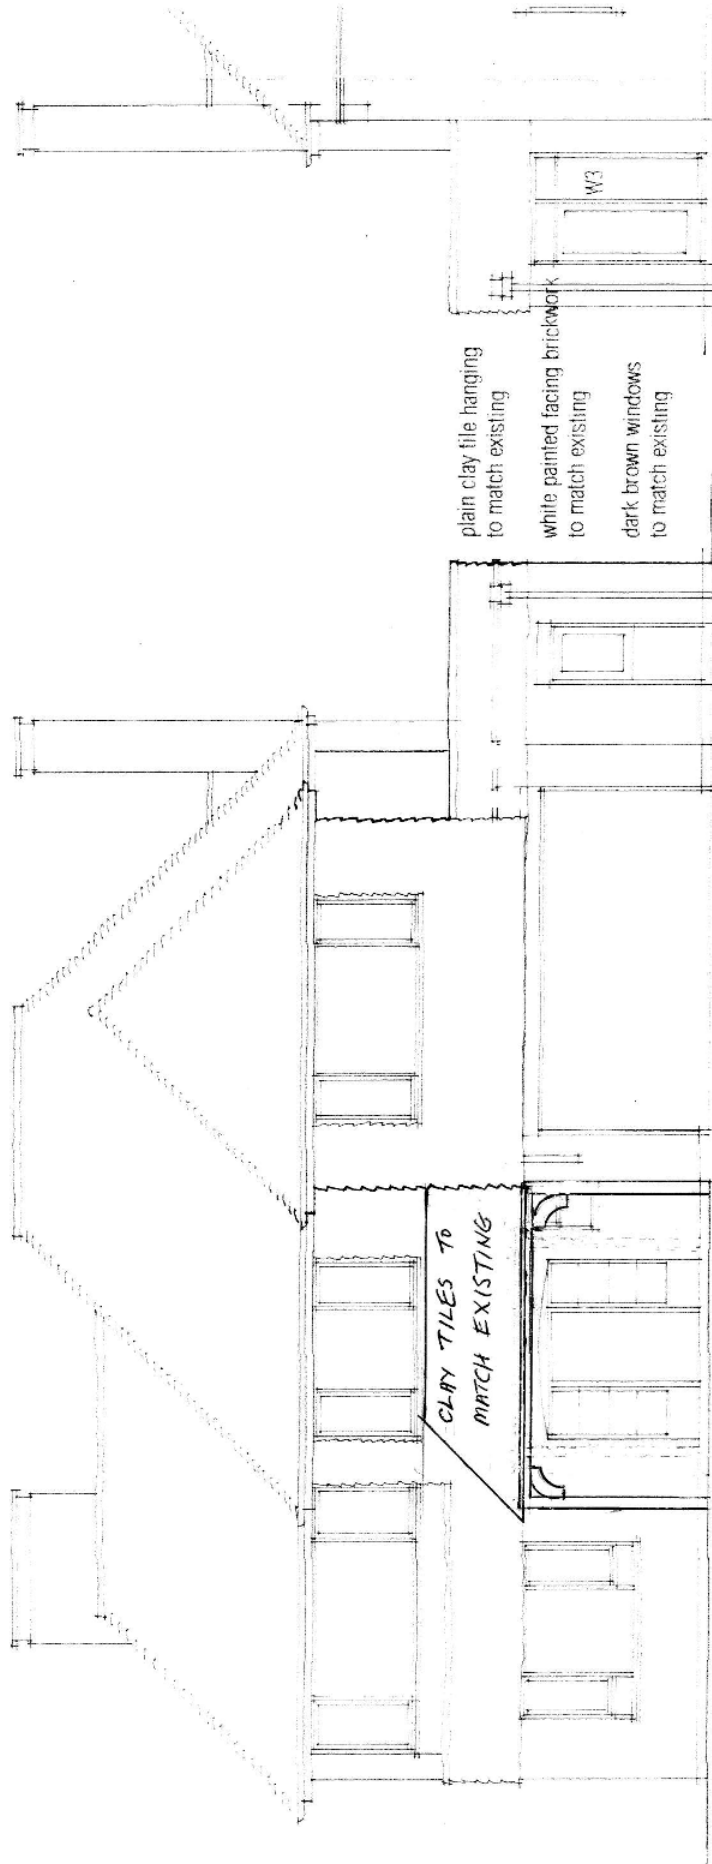

SOUTH ELEVATION



1:100

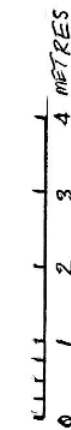

NORTH ELEVATION

21714



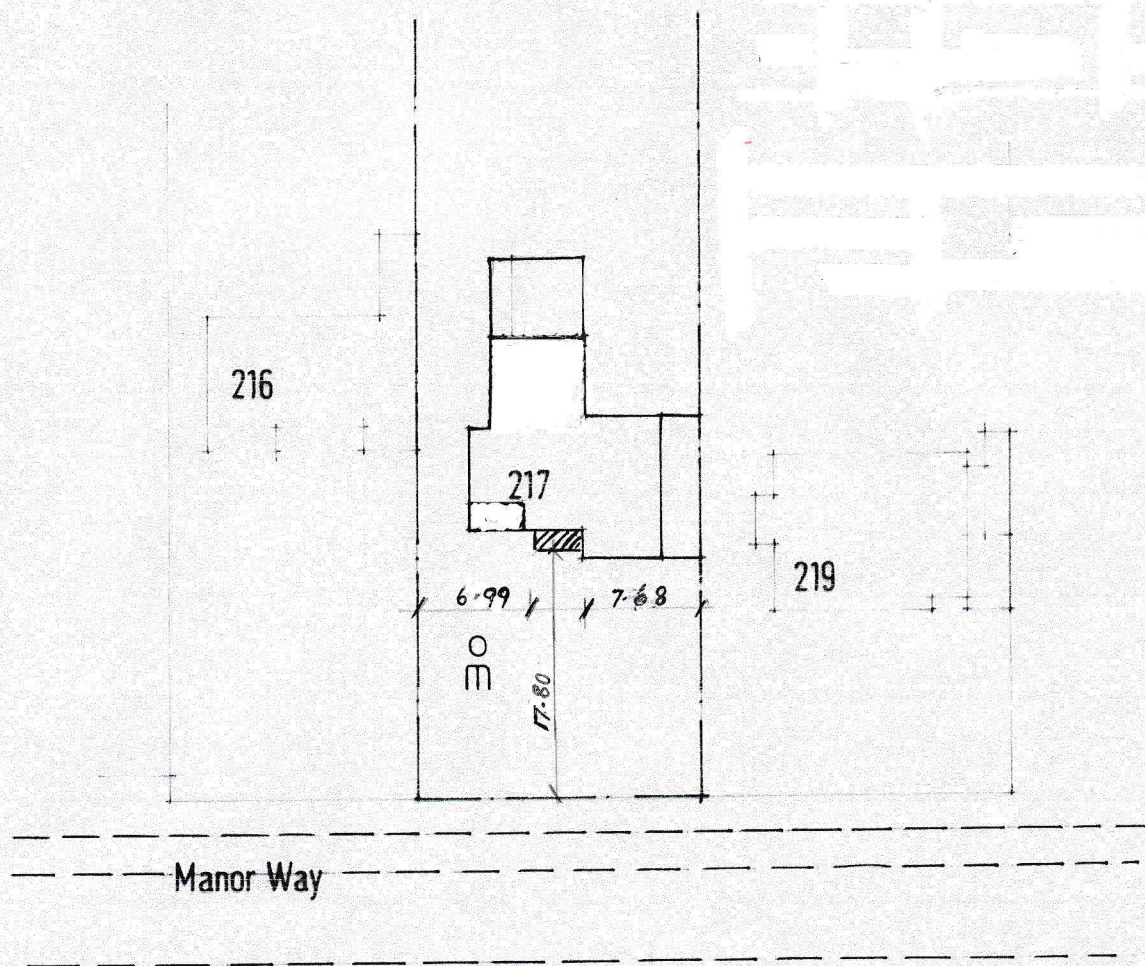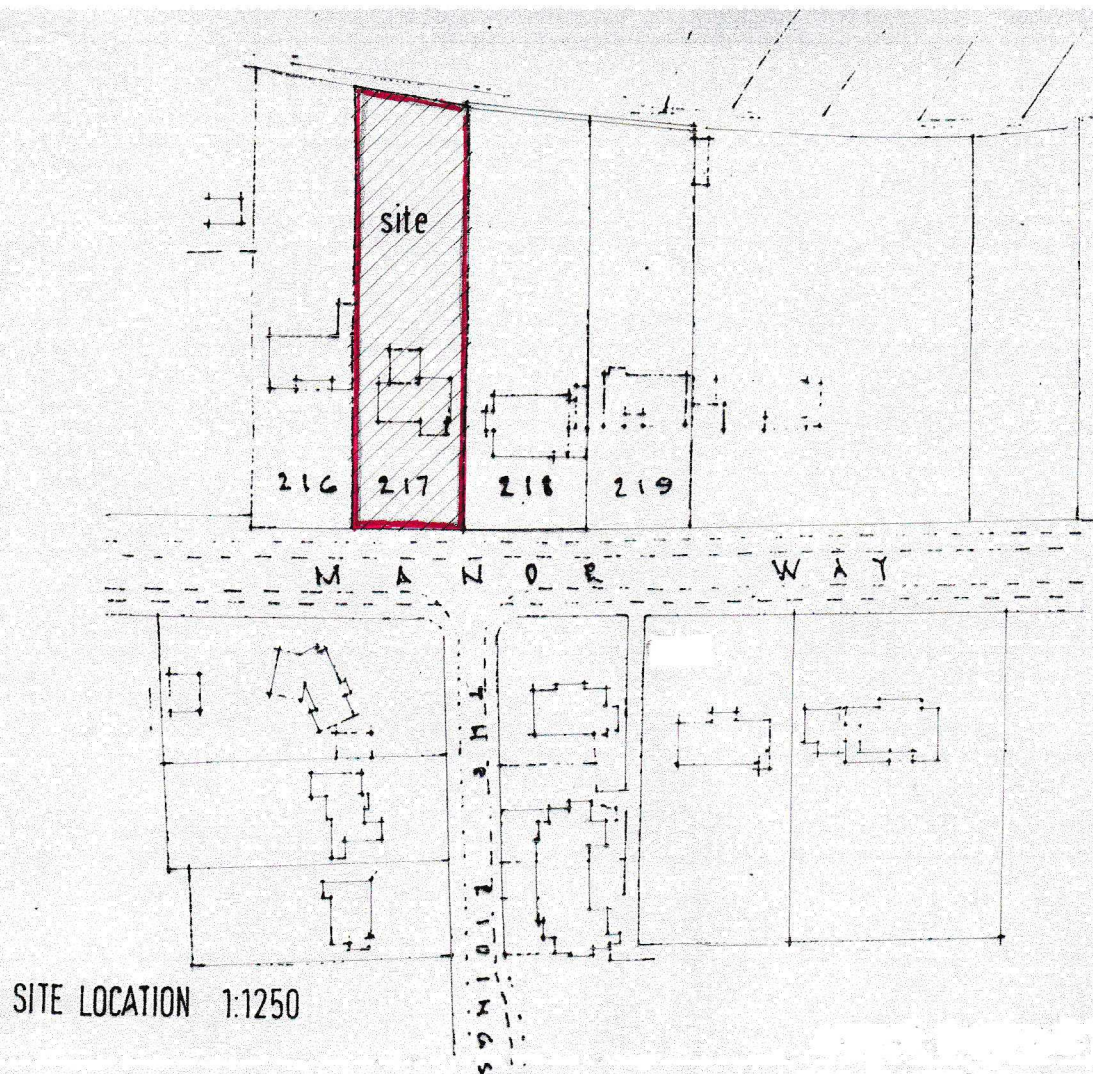

BLOCK PLAN 1:500

0 5 10 15 20 METRES

DRG B3