



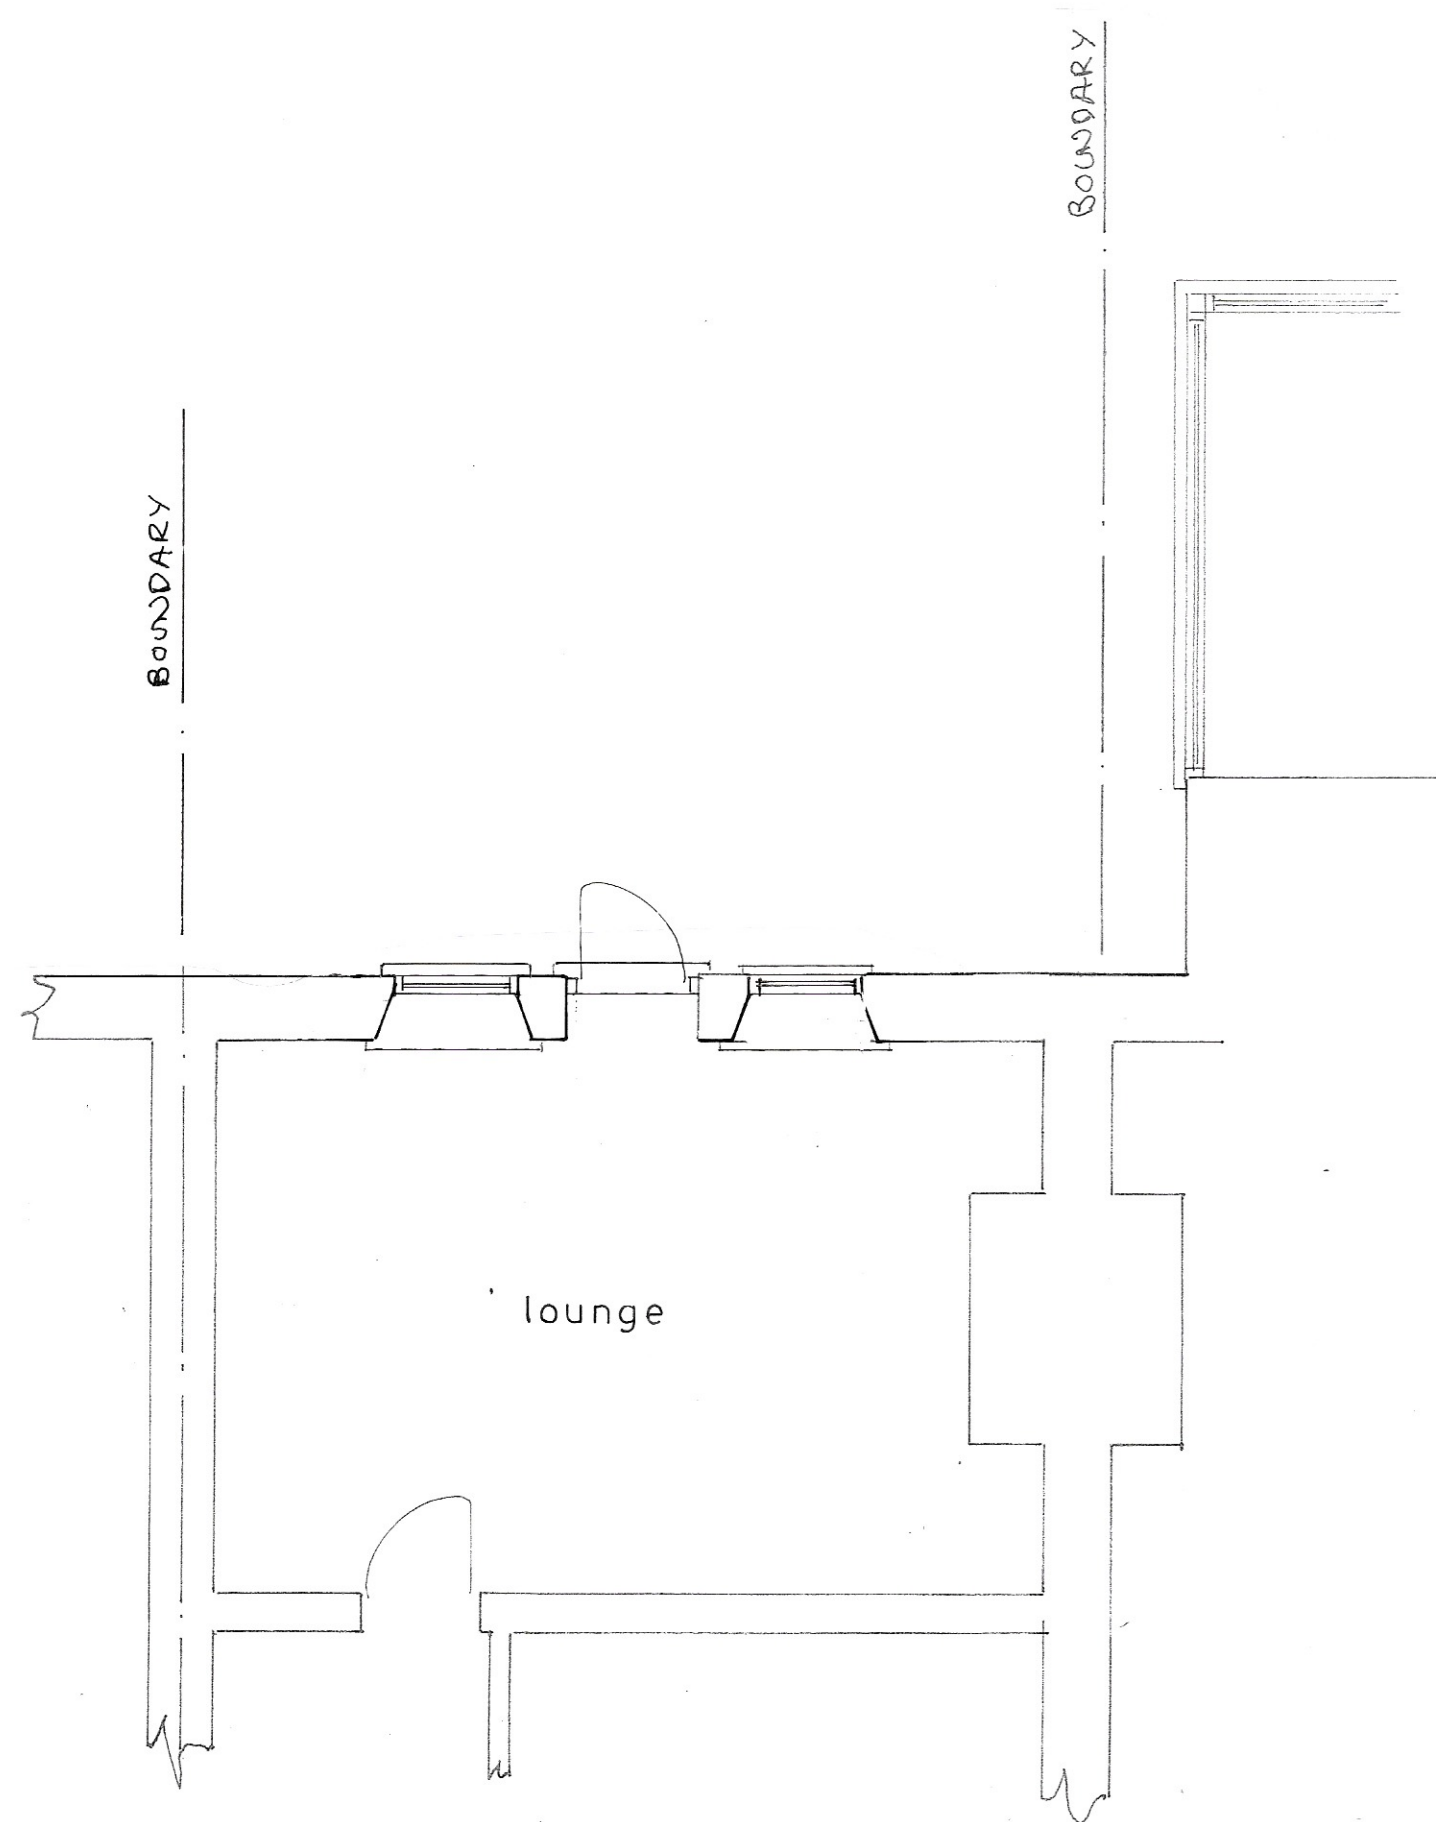

Plan
1 : 50




west

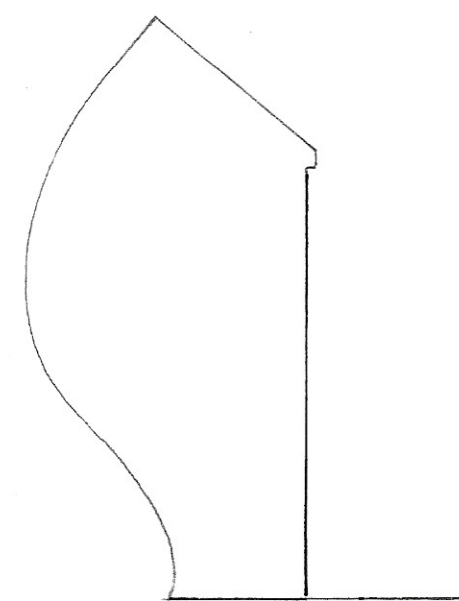


south

1 : 100

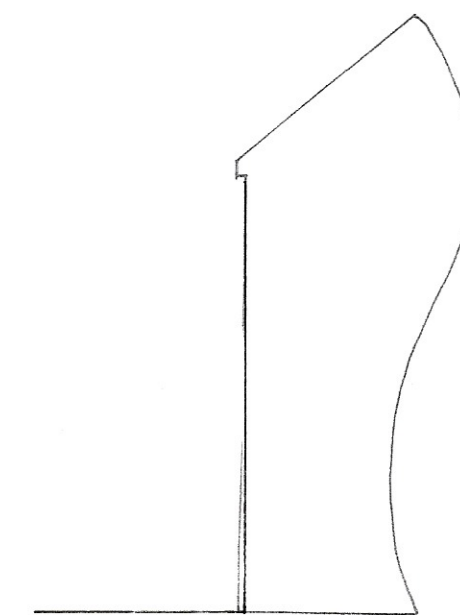


east

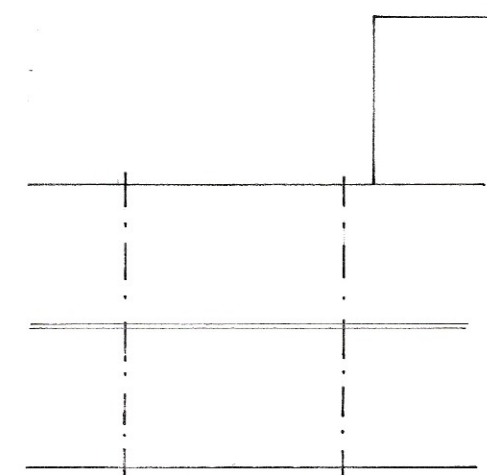

roof plan

1 : 200

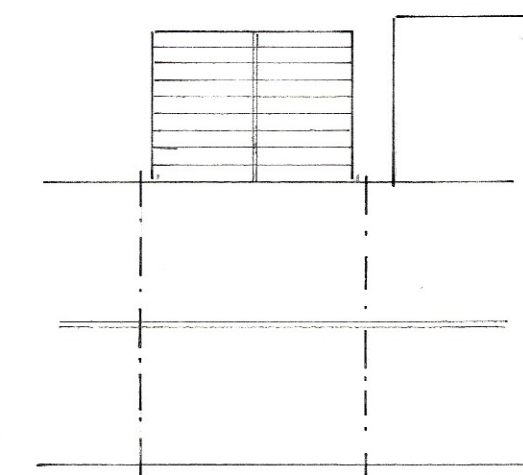

proposed roof plan

Existing

PROPOSED SINGLE STOREY EXTENSION AT 2, COASTGUARD COTTAGES, BARRACK LANE,
ALDWICK FOR MRS.C. MOUATT.

sheet 2 of 2

Bryan Butcher
Rainbow Cottage
Nyetimber Lane
Bognor Regis PO21 3JX
01243 266871
07973 233442
bryan.butcher@btinternet.com
www.bryanbutcher.com