


EAST ELEVATION **WEST ELEVATION**


Materials
Roof :- Concrete sand faced tiles to match existing main building.
Mono pitch Roof:- mineral felt dark grey.
Velux roof light, White.
Walls :- Face brickwork to match existing main building.
Concrete sand faced vertical tiles to match existing main building.
Fascia and Soffit :- White plastic.
Windows :- White PVcu, Double glazed.
Door :- White PPC Aluminium double glazed.
Garage Door :- Green PPC steel roller door.
Gutter :- Half round black plastic.

NOTE
DO NOT SCALE FROM THIS DRAWING EXCEPT FOR PLANNING PURPOSES.
ALL DIMENSIONS TO BE CHECKED ON SITE PRIOR TO COMMENCEMENT OF WORK. ALL DIMENSIONS RELATING TO SUB-CONTRACTORS OR SUPPLIERS WORK MUST BE CHECKED AND AGREED BETWEEN THE GENERAL CONTRACTOR, THE SUB-CONTRACTOR(S) AND / OR SUPPLIER(S).
ALL DIMENSIONS ARE IN MILLIMETRES. ALL WORKS OR MATERIALS INDICATED ON THE DRAWING ARE TO BE TO THE LATEST BRITISH STANDARDS AND ARE TO BE CARRIED OUT IN ACCORDANCE WITH THE RELEVANT CODES OF PRACTICE OR RECOGNISED TRADE ASSOCIATION RECOMMENDATIONS AND PUBLICATIONS.
THIS DRAWING TO BE READ IN CONJUNCTION WITH ALL RELEVANT DRAWINGS AND SPECIFICATIONS OF OTHER CONSULTANTS.
ANY DISCREPANCIES TO BE BROUGHT TO THE ATTENTION OF PDK ARCHITECTURE AND SURVEYING. IF IN DOUBT ASK.
© THIS DRAWING IS THE COPYRIGHT OF PDK ARCHITECTURE AND SURVEYING.


APPR DATE STATUS

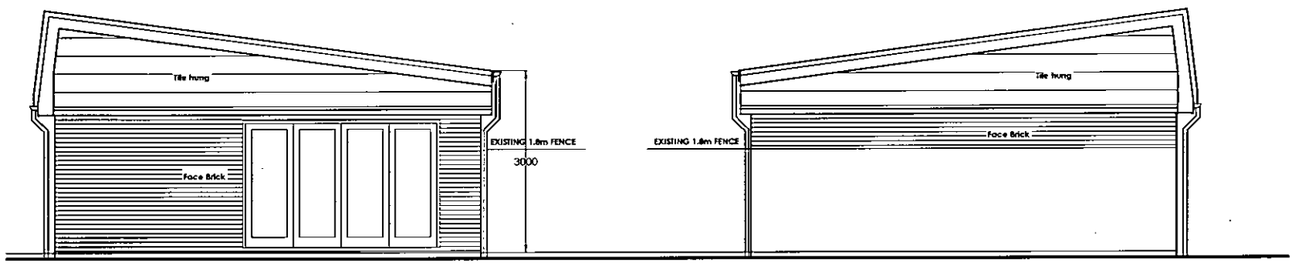

SOUTH ELEVATION **NORTH ELEVATION**

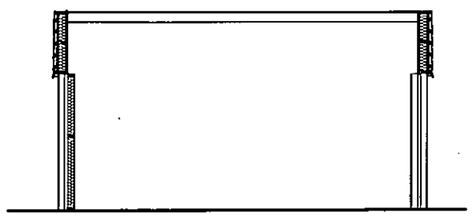

SECTION A

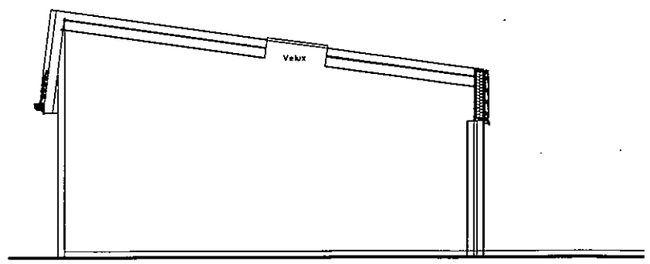

SECTION B

SUBSTITUTION
11.6.14

1:100 @ A3

metres 1 2 3 4 5 6 7 8 9 10

REV	DATE	AMENDMENT	BY
G	11-06-14	Additional velux to East Elevation South elevation door and window changed to bi fold	pjc
F	16-05-14	Main rear extension omitted. extension width increased by 1m, style altered to match house	pjc
C	14-01-13	Velux added Sections altered	PJC
A			

PROJECT: 1 ALDWICK PLACE
BOGNOR REGIS
SUSSEX.. PO21 4AD

DRAWING: BUILDING ELEVATIONS AND SECTIONS PROPOSED

Date: September 2012 — Drawn By: PJC
Scale: 1: 100 @A3 — Is. App. By: DKC
Drawing No: 003 G — File Location: 0027

Chartered Institute of Architectural Technologists

29 Breach Avenue,
Southbourne,
Emsworth,
Hampshire. PO10 8NB
T: 01243 697164
M: 07879471666
www.pdkconsulting.co.uk

PDK Architecture and Surveying

ARUN DISTRICT COUNCIL AW/96/14/HH