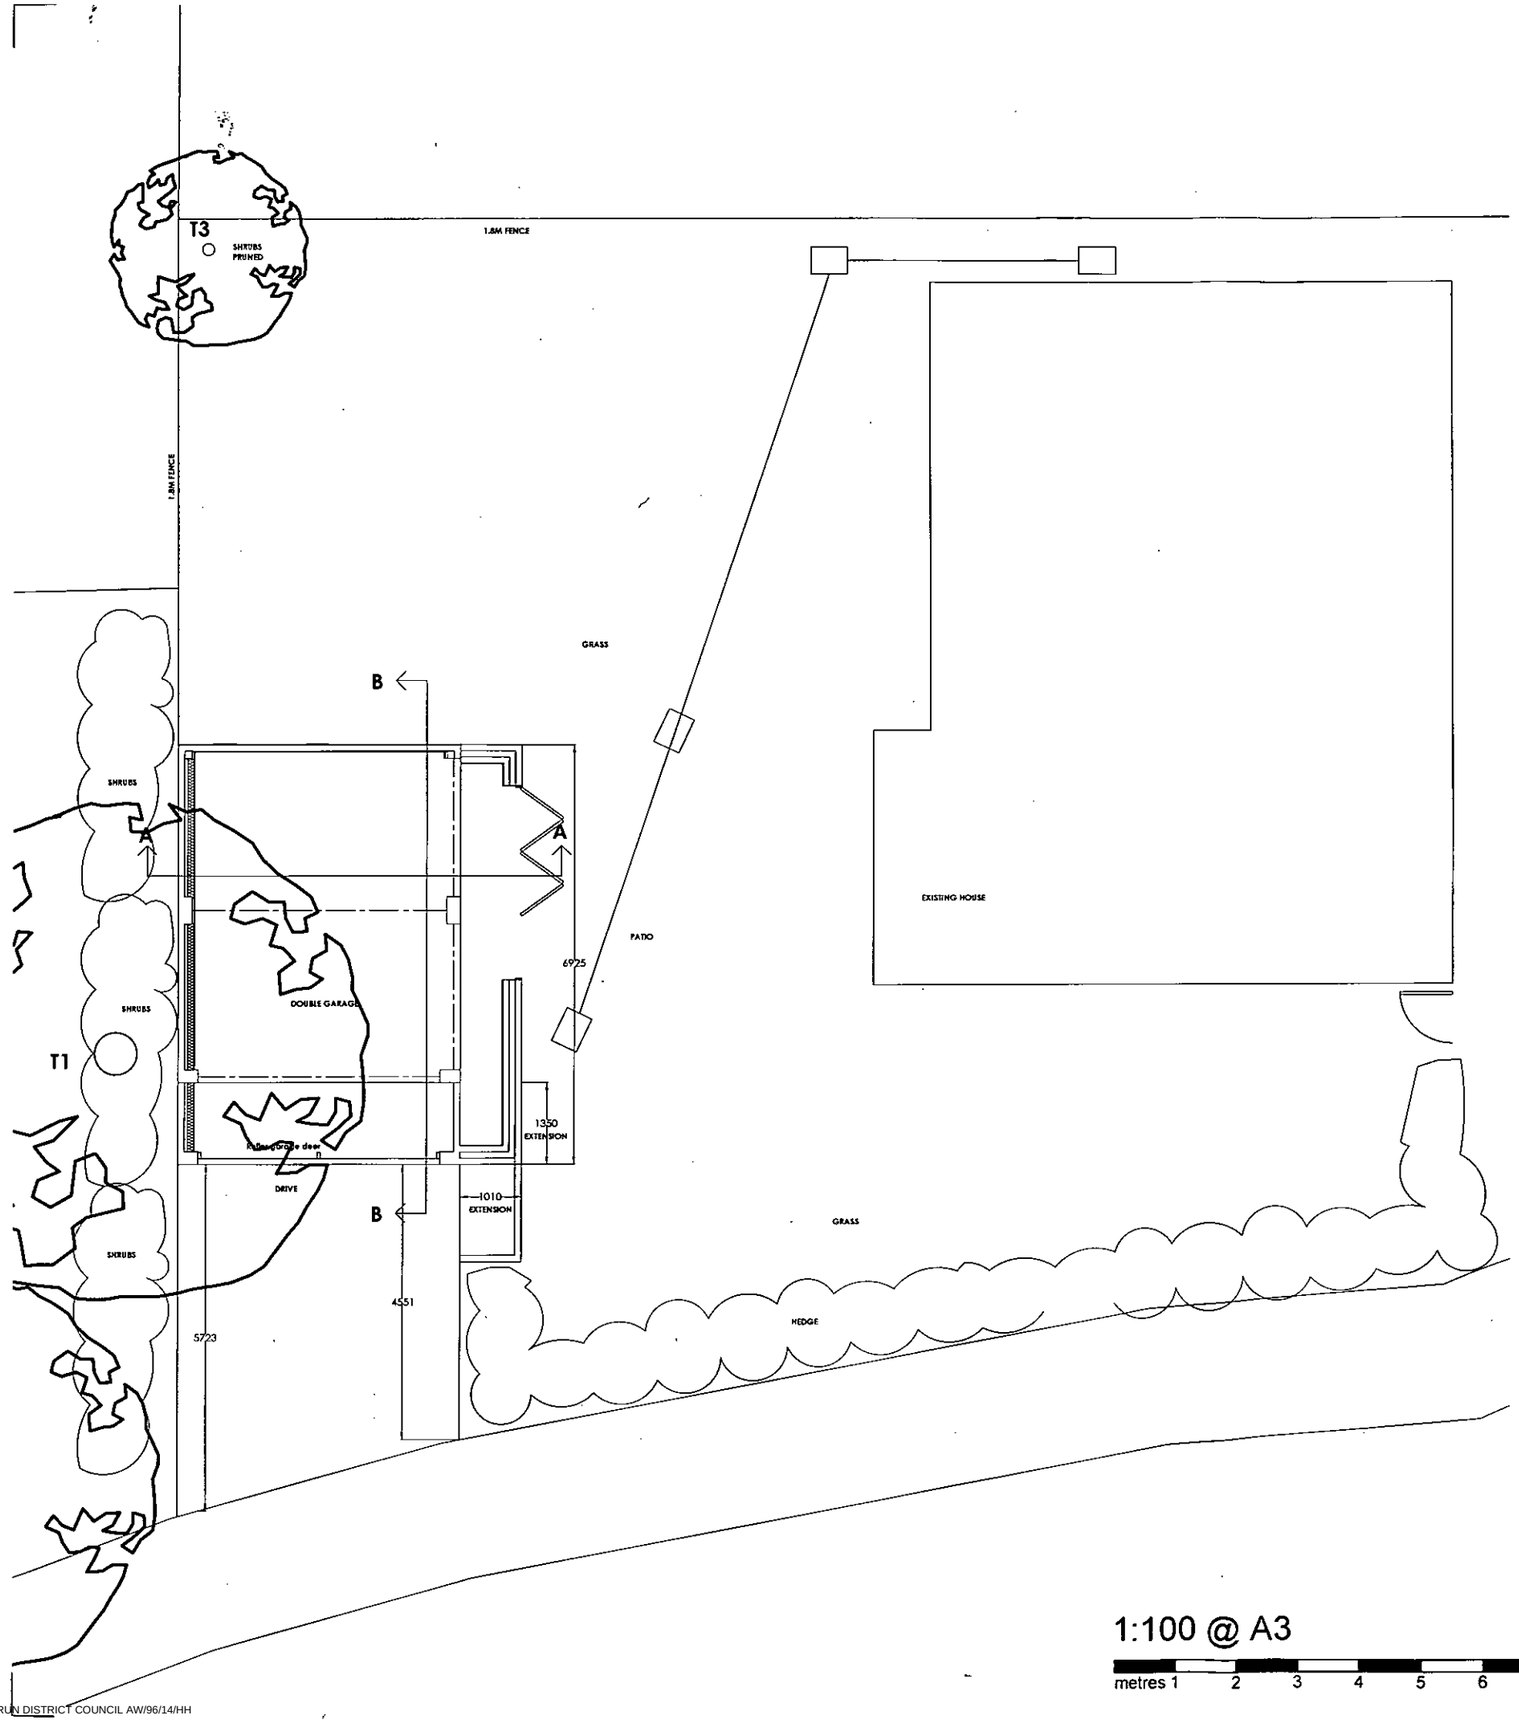


1:100 @ A3

metres 1 2 3 4 5 6 7 8 9 10

ARUN DISTRICT COUNCIL AW/96/14/HH

NOTE
DO NOT SCALE FROM THIS DRAWING EXCEPT FOR PLANNING PURPOSES.


ALL DIMENSIONS TO BE CHECKED ON SITE PRIOR TO COMMENCEMENT OF WORK. ALL DIMENSIONS RELATING TO SUB-CONTRACTORS OR SUPPLIERS WORK MUST BE CHECKED AND AGREED BETWEEN THE GENERAL CONTRACTOR, THE SUB-CONTRACTOR(S) AND / OR SUPPLIER(S). ALL DIMENSIONS ARE IN MILLIMETRES. ALL WORKS OR MATERIALS INDICATED ON THE DRAWING ARE TO BE TO THE LATEST BRITISH STANDARDS AND ARE TO BE CARRIED OUT IN ACCORDANCE WITH THE RELEVANT CODES OF PRACTICE OR RECOGNISED TRADE ASSOCIATION RECOMMENDATIONS AND PUBLICATIONS.
THIS DRAWING TO BE READ IN CONJUNCTION WITH ALL RELEVANT DRAWINGS AND SPECIFICATIONS OF OTHER CONSULTANTS.

ANY DISCREPANCIES TO BE BROUGHT TO THE ATTENTION OF PDK ARCHITECTURE AND SURVEYING. IF IN DOUBT ASK.

© THIS DRAWING IS THE COPYRIGHT OF PDK ARCHITECTURE AND SURVEYING.

APPR	DATE	STATUS

SUBSTITUTION
11.6.14

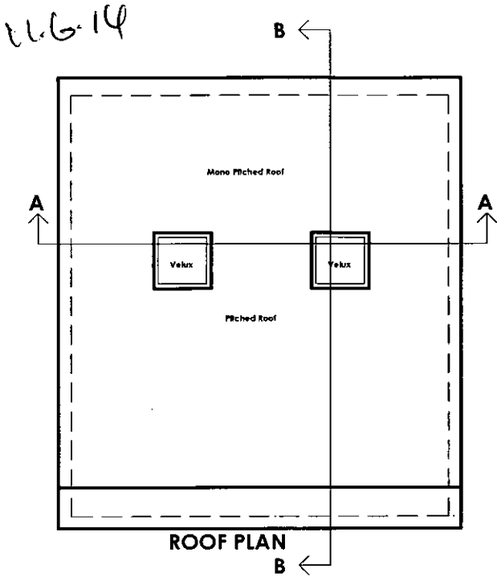

REV	DATE	AMENDMENT	BY
G	11-06-14	Bi Fold door added Velux added	pjc
F	16-05-14	Main rear extension omitted extension width increased by 1m, style altered to match house	pjc
C	14-01-13	Roof plan added, notes	PJC
B	11-12-12		
A			

PROJECT	1 ALDWICK PLACE BOGNOR REGIS SUSSEX.. PO21 4AD
DRAWING	BUILDING PLANS PROPOSED
Date	September 2012
Drawn By	PJC
Scale	1: 100 @A3
Iss. App. By	DKC
Drawing No	002 G
File Location	0027

Chartered Institute of Architectural Technologists

29 Breach Avenue,
Southbourne,
Emsworth,
Hampshire. PO10 8NB
T: 01243 697164
M: 07879471666
www.pdkconsulting.co.uk

PDK Architecture and Surveying