




SIDE ELEVATION


NOTES

- ROOF - Interlocking concrete pan tiles to pitched roof and single ply membrane flat roof covering to crowned part of roof.
- WALLS - Painted render coating to match.
- WINDOWS/DOORS - White framed PVC double glazed units.

Dotted line indicates the extent of the boundary wall.

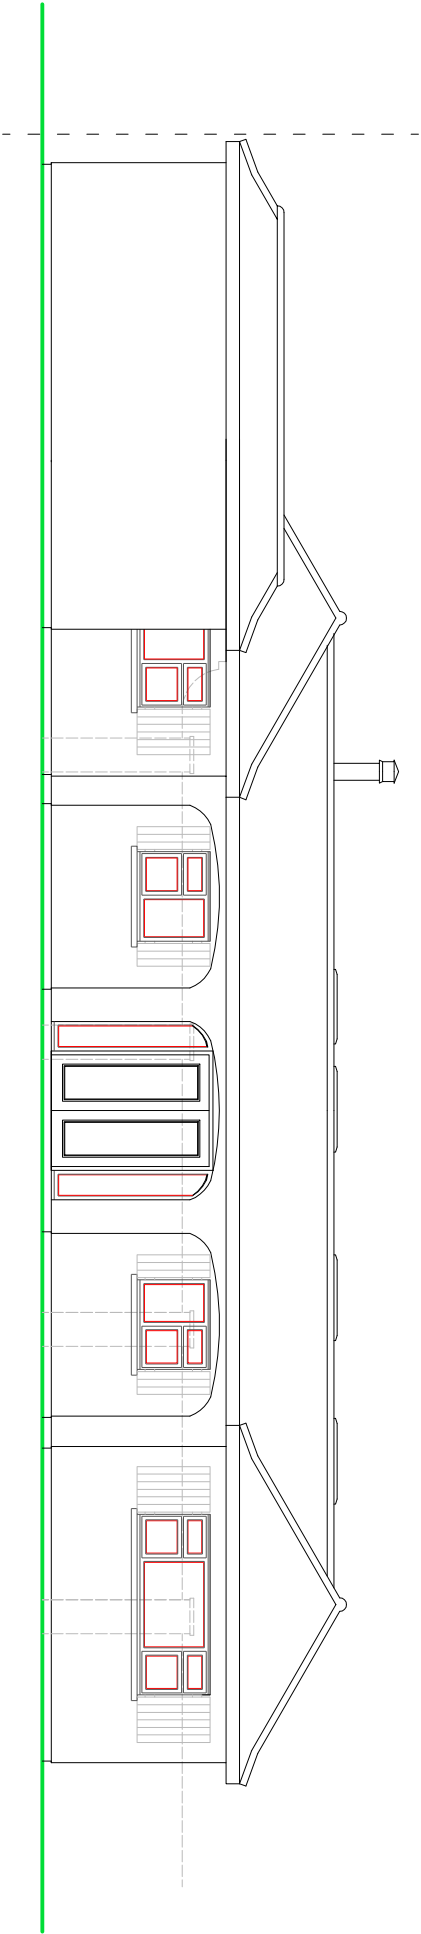

FRONT ELEVATION

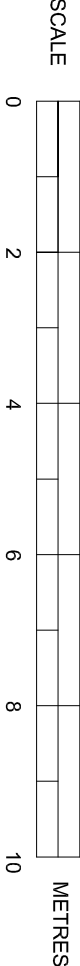

PROPOSED ELEVATIONS

SUSSEX BUILDING CONSULTANCY LIMITED

155 BARRACK LANE, ALDWICK,
BOGNOR REGIS, WEST SUSSEX.

SCALE - 1/100 REV - B DATE - 15/03/2019



LABC

partner

3 NORTHGATE ROAD
PO21 3LZ
TEL - (01243) 861379

ARUN DISTRICT COUNCIL AW/96/19/NMA