



SIDE ELEVATION

NOTES

- ROOF - Interlocking concrete pan tiles to pitched roof and single ply membrane flat roof covering to crowned part of roof.
- WALLS - Painted render coating to match.
- WINDOWS/DOORS - White framed PVC double glazed units.

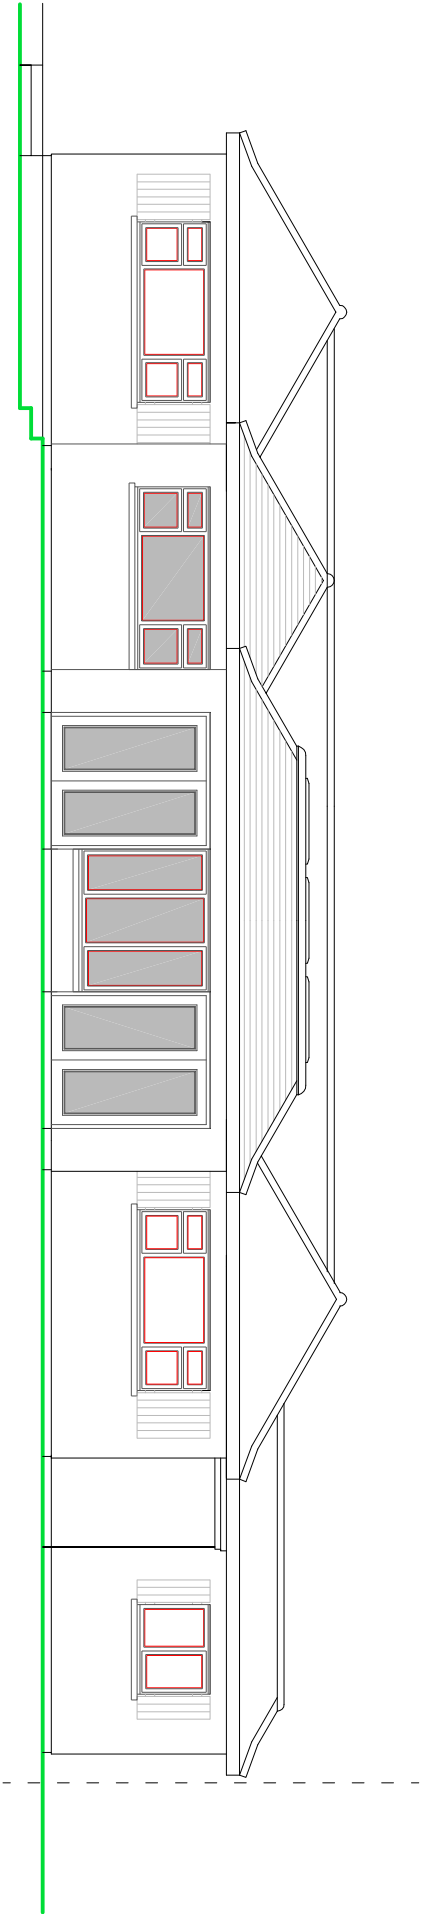

REAR ELEVATION

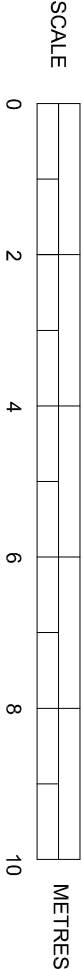

PROPOSED ELEVATIONS

SUSSEX BUILDING CONSULTANCY LIMITED

155 BARRACK LANE, ALDWICK,
BOGNOR REGIS, WEST SUSSEX.

SCALE - 1/100 REV - A DATE - 14/03/2019



partner
LABC

3 HOSKINSON ROAD
BOGNOR REGIS
PO21 1LZ
TEL: + (01243) 861379