



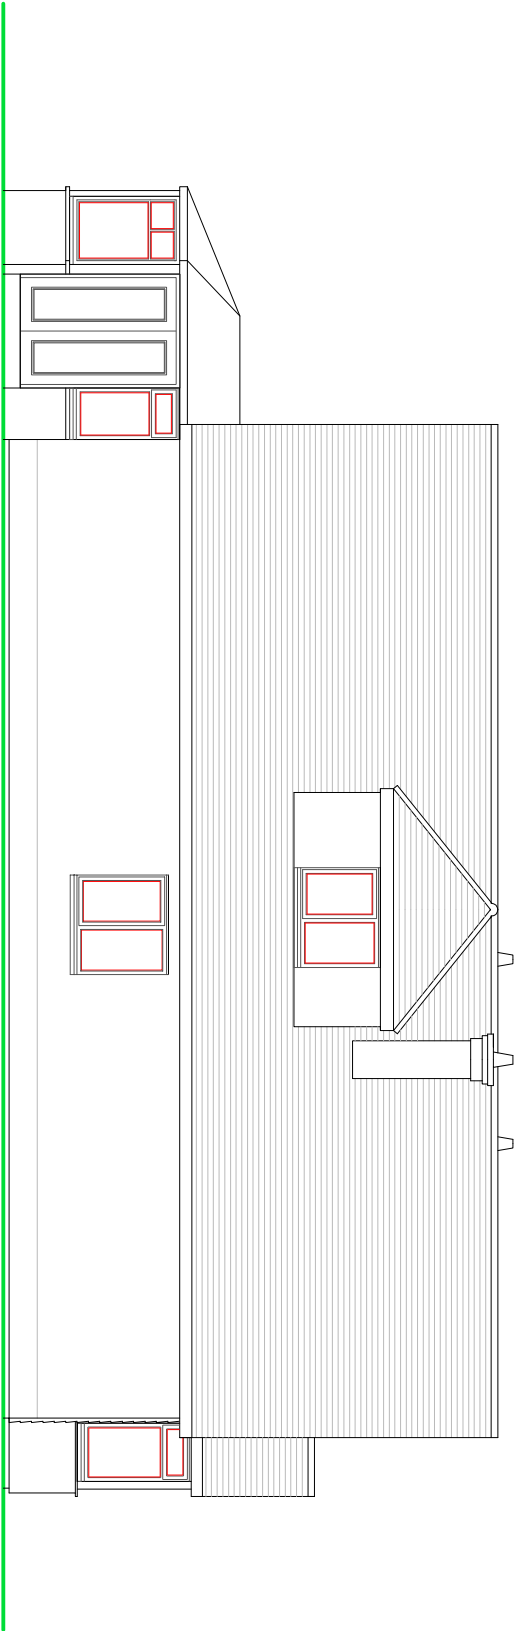

SIDE ELEVATION

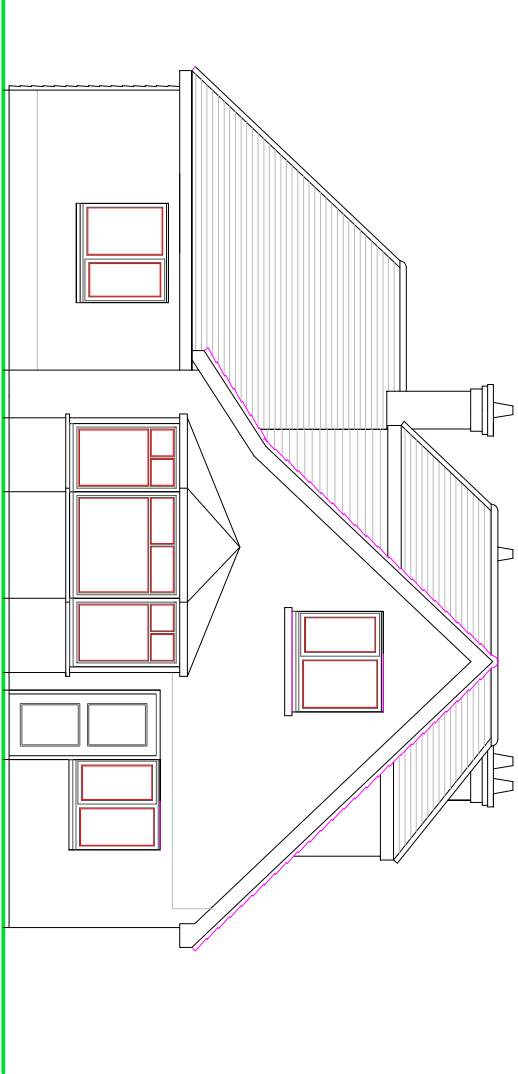


REAR ELEVATION

NOTES


ROOF - Interlocking tiles to pitched roof.

WALLS - Mixture of grey New England style cement based boarding, painted render and face brickwork to external walls.


WINDOWS/DOORS - White framed PVC double glazed units.

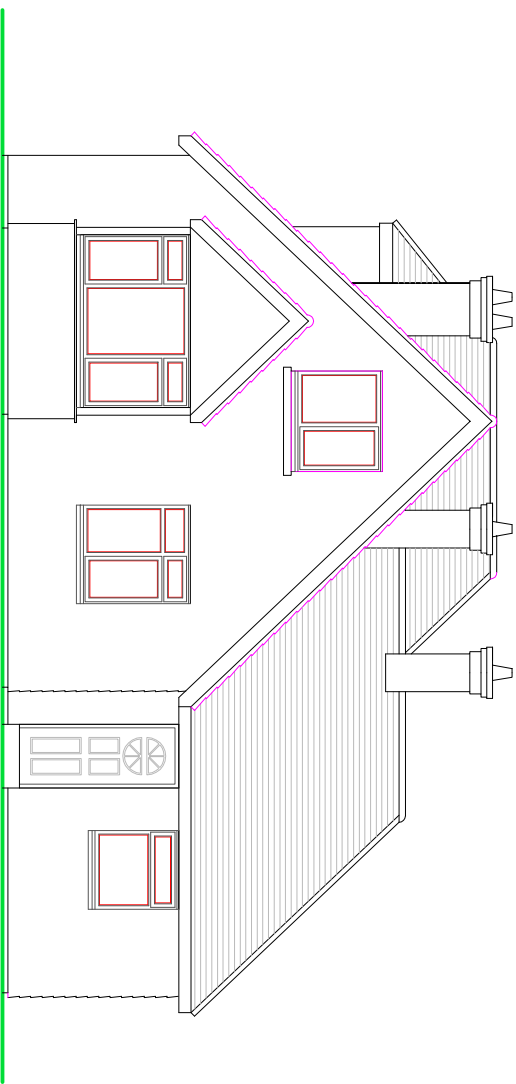

FRONT ELEVATION

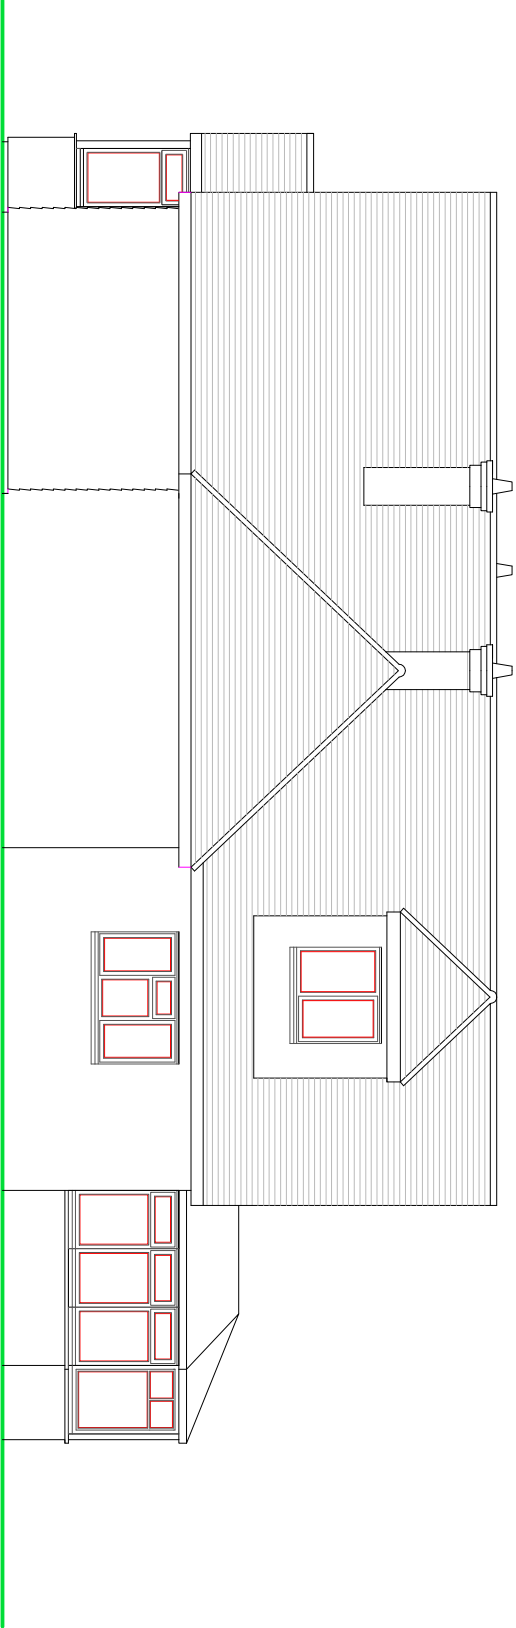

SIDE ELEVATION

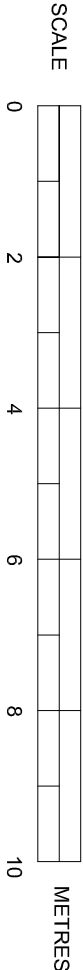

EXISTING ELEVATIONS

SUSSEX BUILDING CONSULTANCY LIMITED

32 GOSSAMER LANE, ALDWICK,
BOGNOR REGIS, WEST SUSSEX.

SCALE - 1/100 REV - DATE - 03/04/2020



partner
LABC
3 NORTHOOTE ROAD
BOGNOR REGIS
PO21 5LZ
TEL - (01243) 881979