


SIDE ELEVATION

REAR ELEVATION


NOTES

- ROOF - Dark grey 'Marley Edgemere' interlocking tiles to pitched roof. Existing roof to be re-covered with the same tiles.
- WALLS - Mixture of grey New England style cement based boarding to front wall, painted render elsewhere to match existing.
- WINDOWS/DOORS - White framed PVC double glazed units.

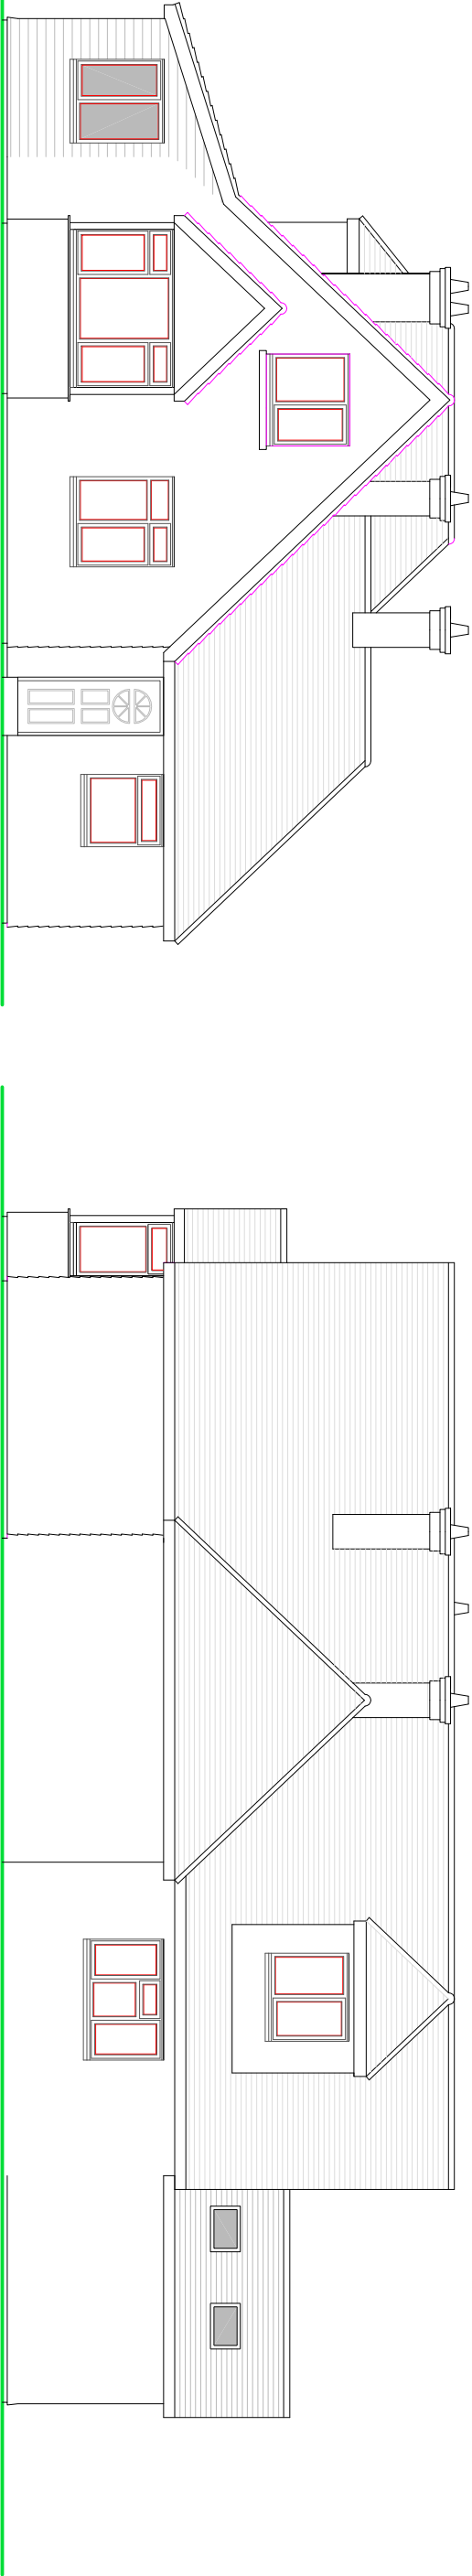

FRONT ELEVATION

SIDE ELEVATION

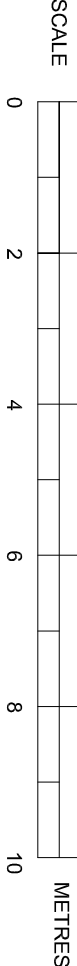

PROPOSED ELEVATIONS

SUSSEX BUILDING CONSULTANCY LIMITED

32 GOSSAMER LANE, ALDWICK,
BOGNOR REGIS, WEST SUSSEX.

SCALE - 1/100 REV - DATE - 08/04/2020

LABC

partner

3 NORTHOOTE ROAD
BOGNOR REGIS
PO21 5LZ
TEL - (01243) 881979