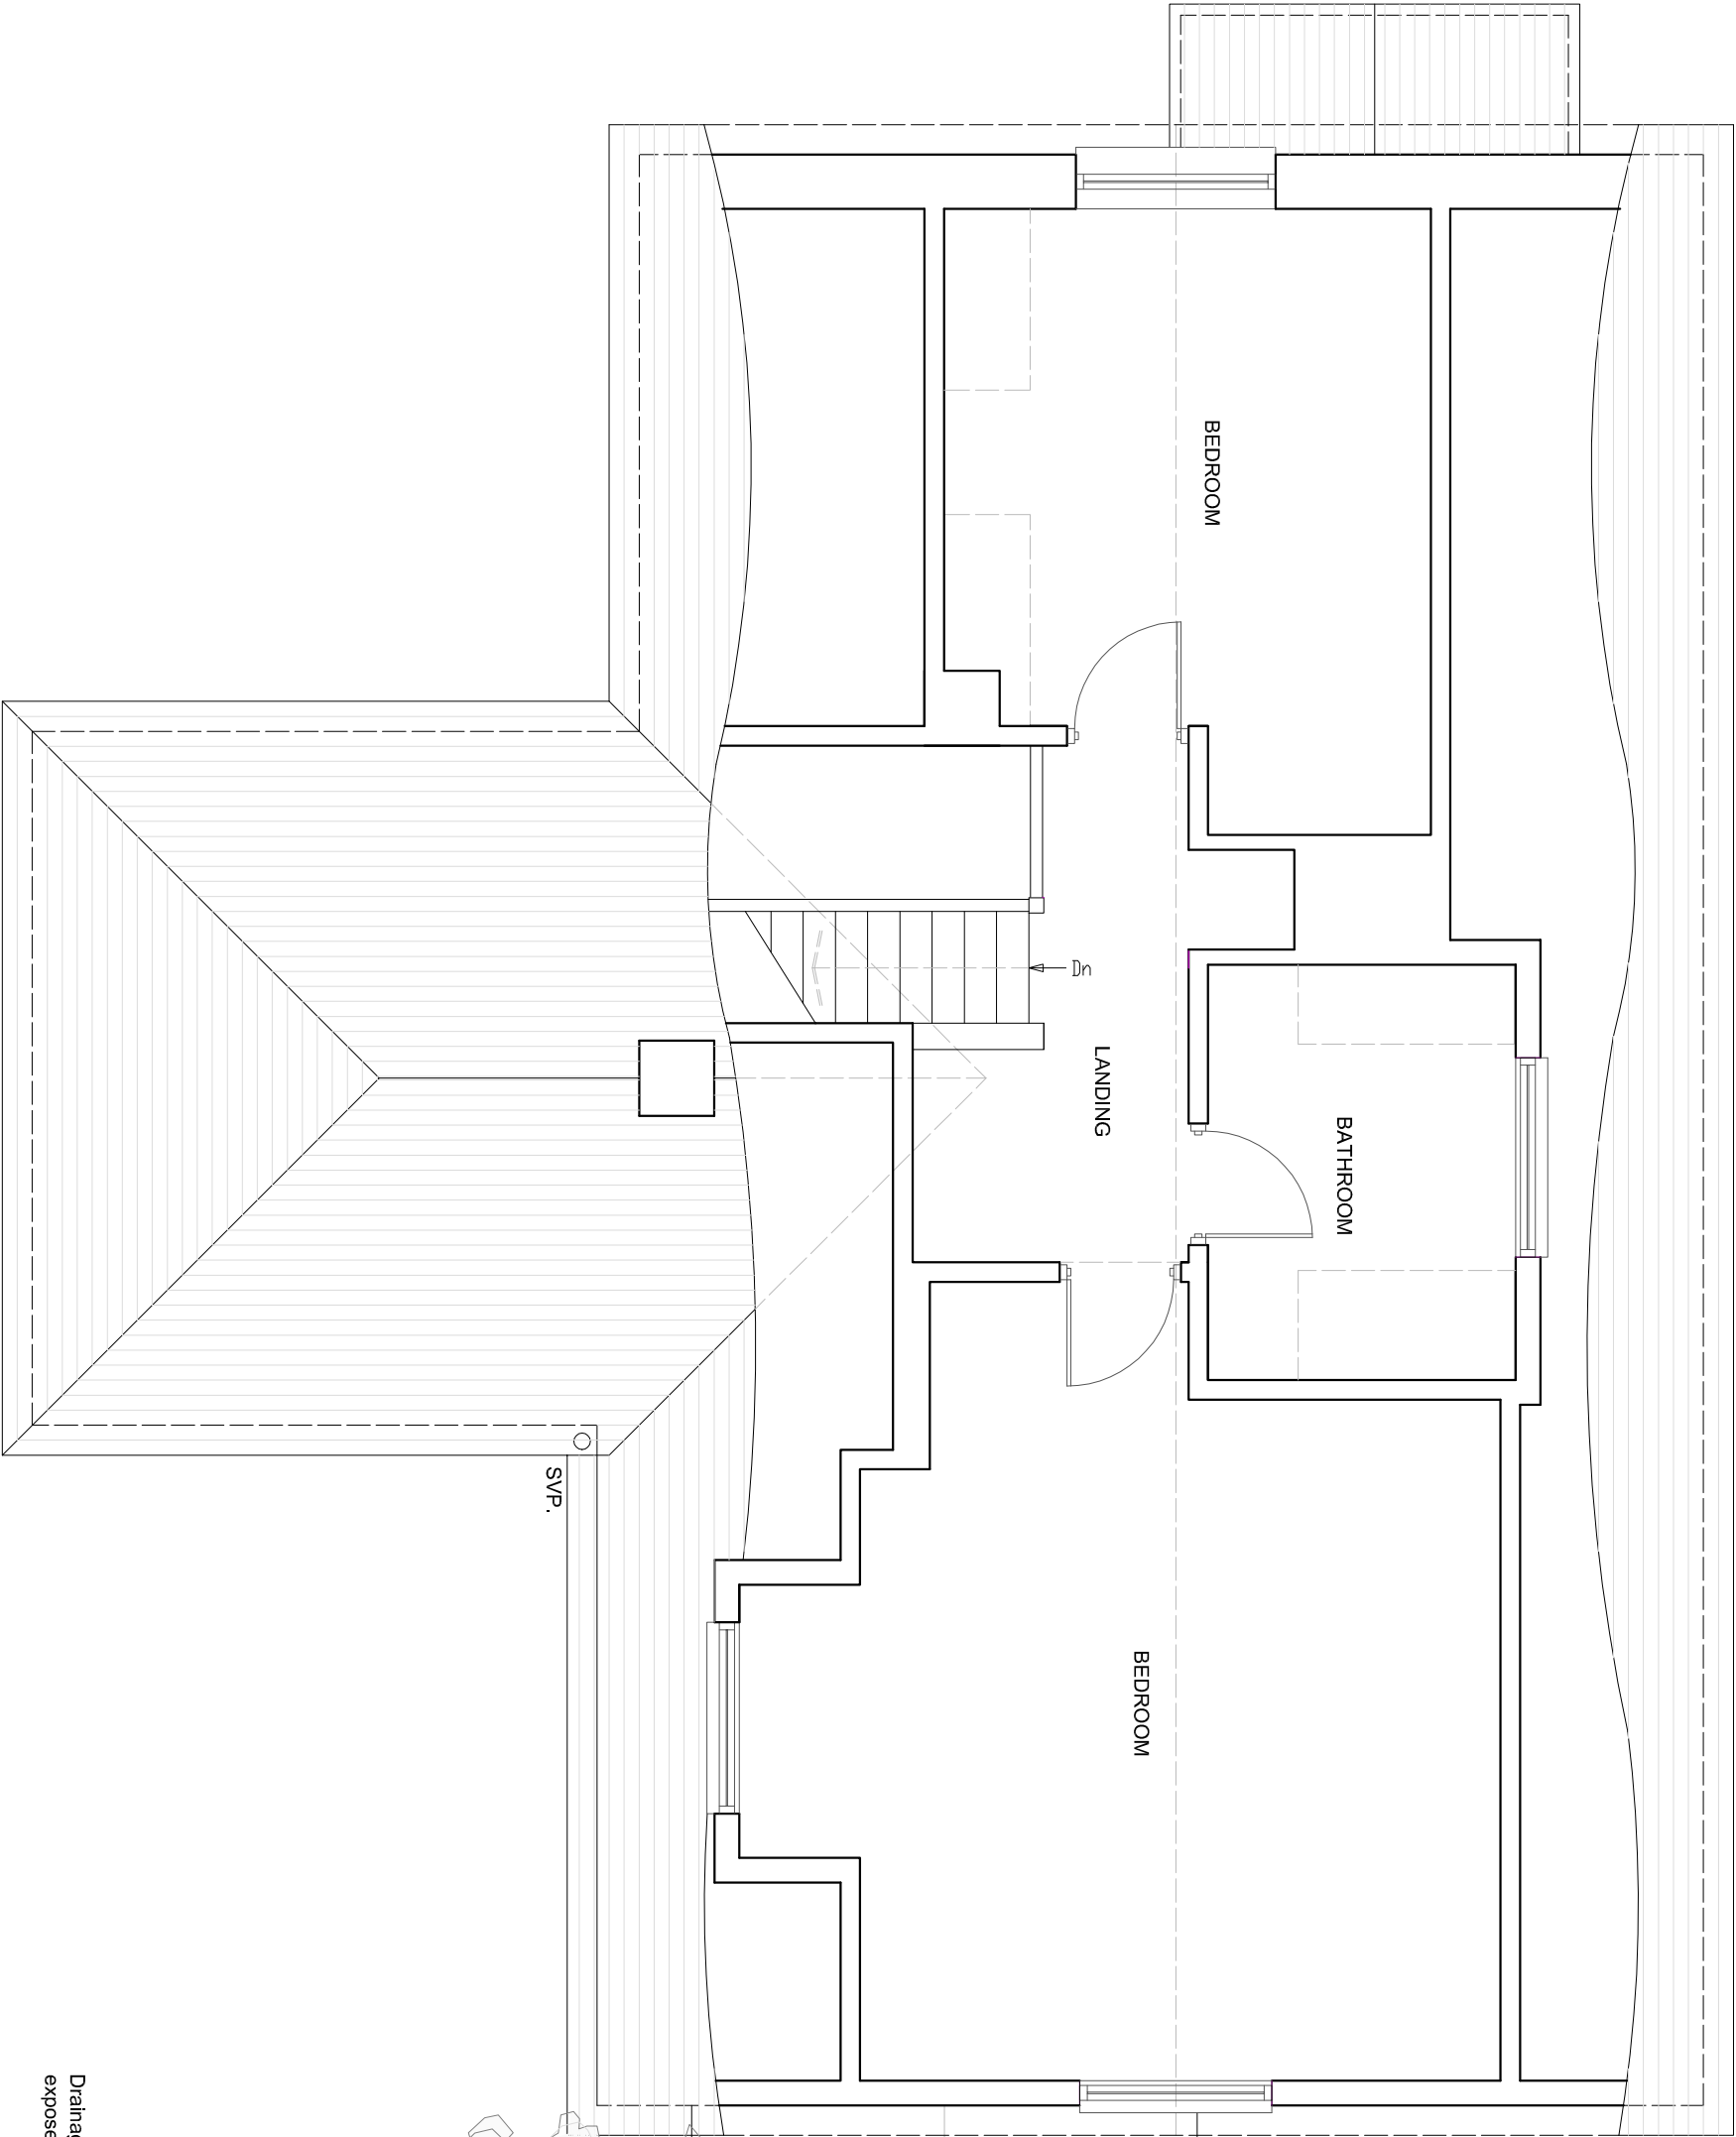


EXISTING FIRST FLOOR PLAN

Boundary.

Drainage runs shown are assumed based on a limited survey and are to be exposed and agreed with Building Control on site.

SUSSEX BUILDING CONSULTANCY LIMITED

32 GOSSAMER LANE, ALDWICK,
BOGNOR REGIS, WEST SUSSEX.

SCALE - 1/50 REV - DATE - 27/03/2020



partner
LABC

3 NORTHCOOTE ROAD
BOGNOR REGIS
PO21 9LZ
TEL/FAX - (01243) 861379