

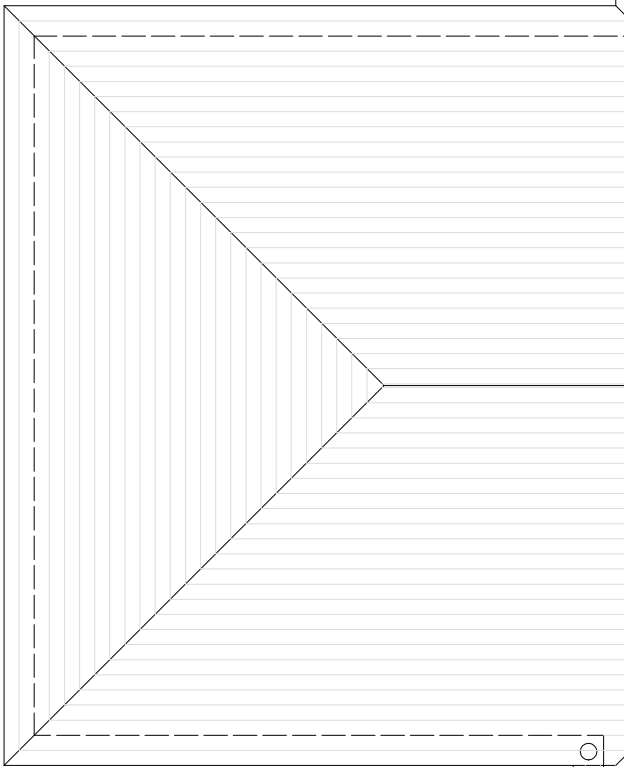


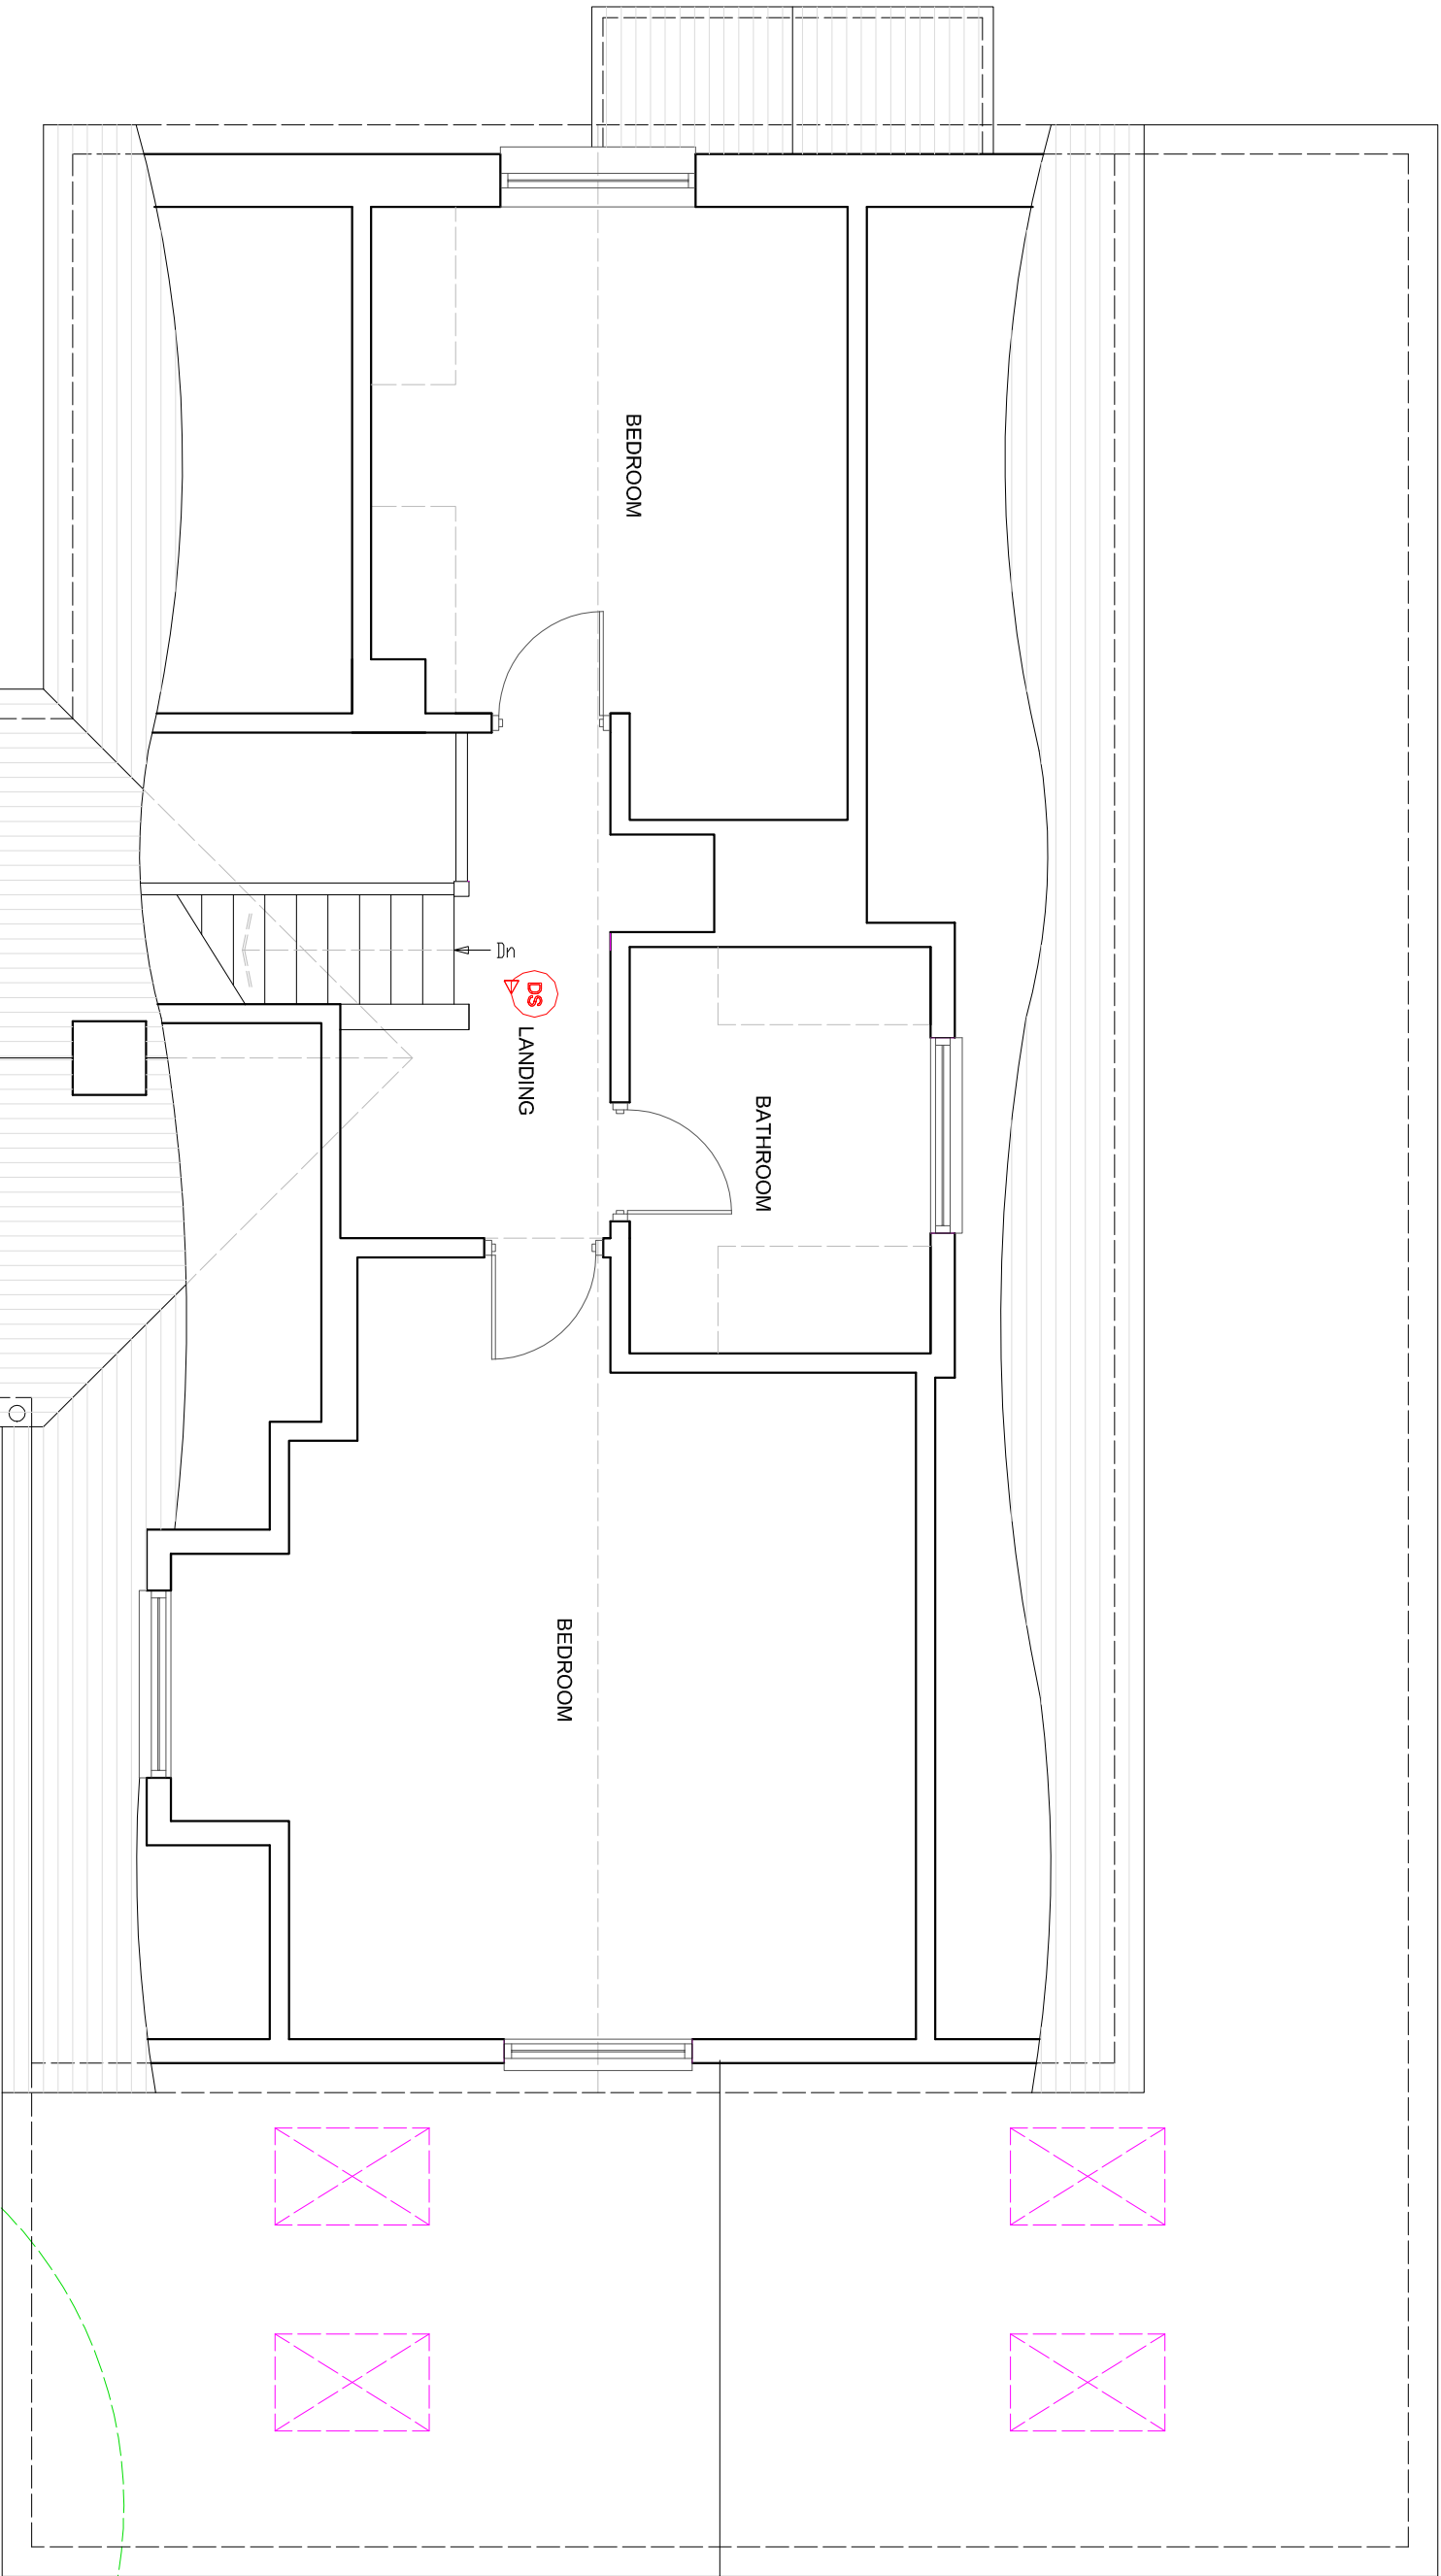

PROPOSED FIRST FLOOR PLAN

Boundary.

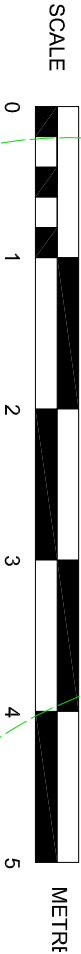

SUSSEX BUILDING CONSULTANCY LIMITED

32 GOSSAMER LANE, ALDWICK,
BOGNOR REGIS, WEST SUSSEX.

SCALE - 1/50 REV - DATE - 14/04/2020



partner
LABC

3 NORTHCOOTE ROAD
BOGNOR REGIS
PO21 5LZ
TEL/FAX - (01243) 861379