


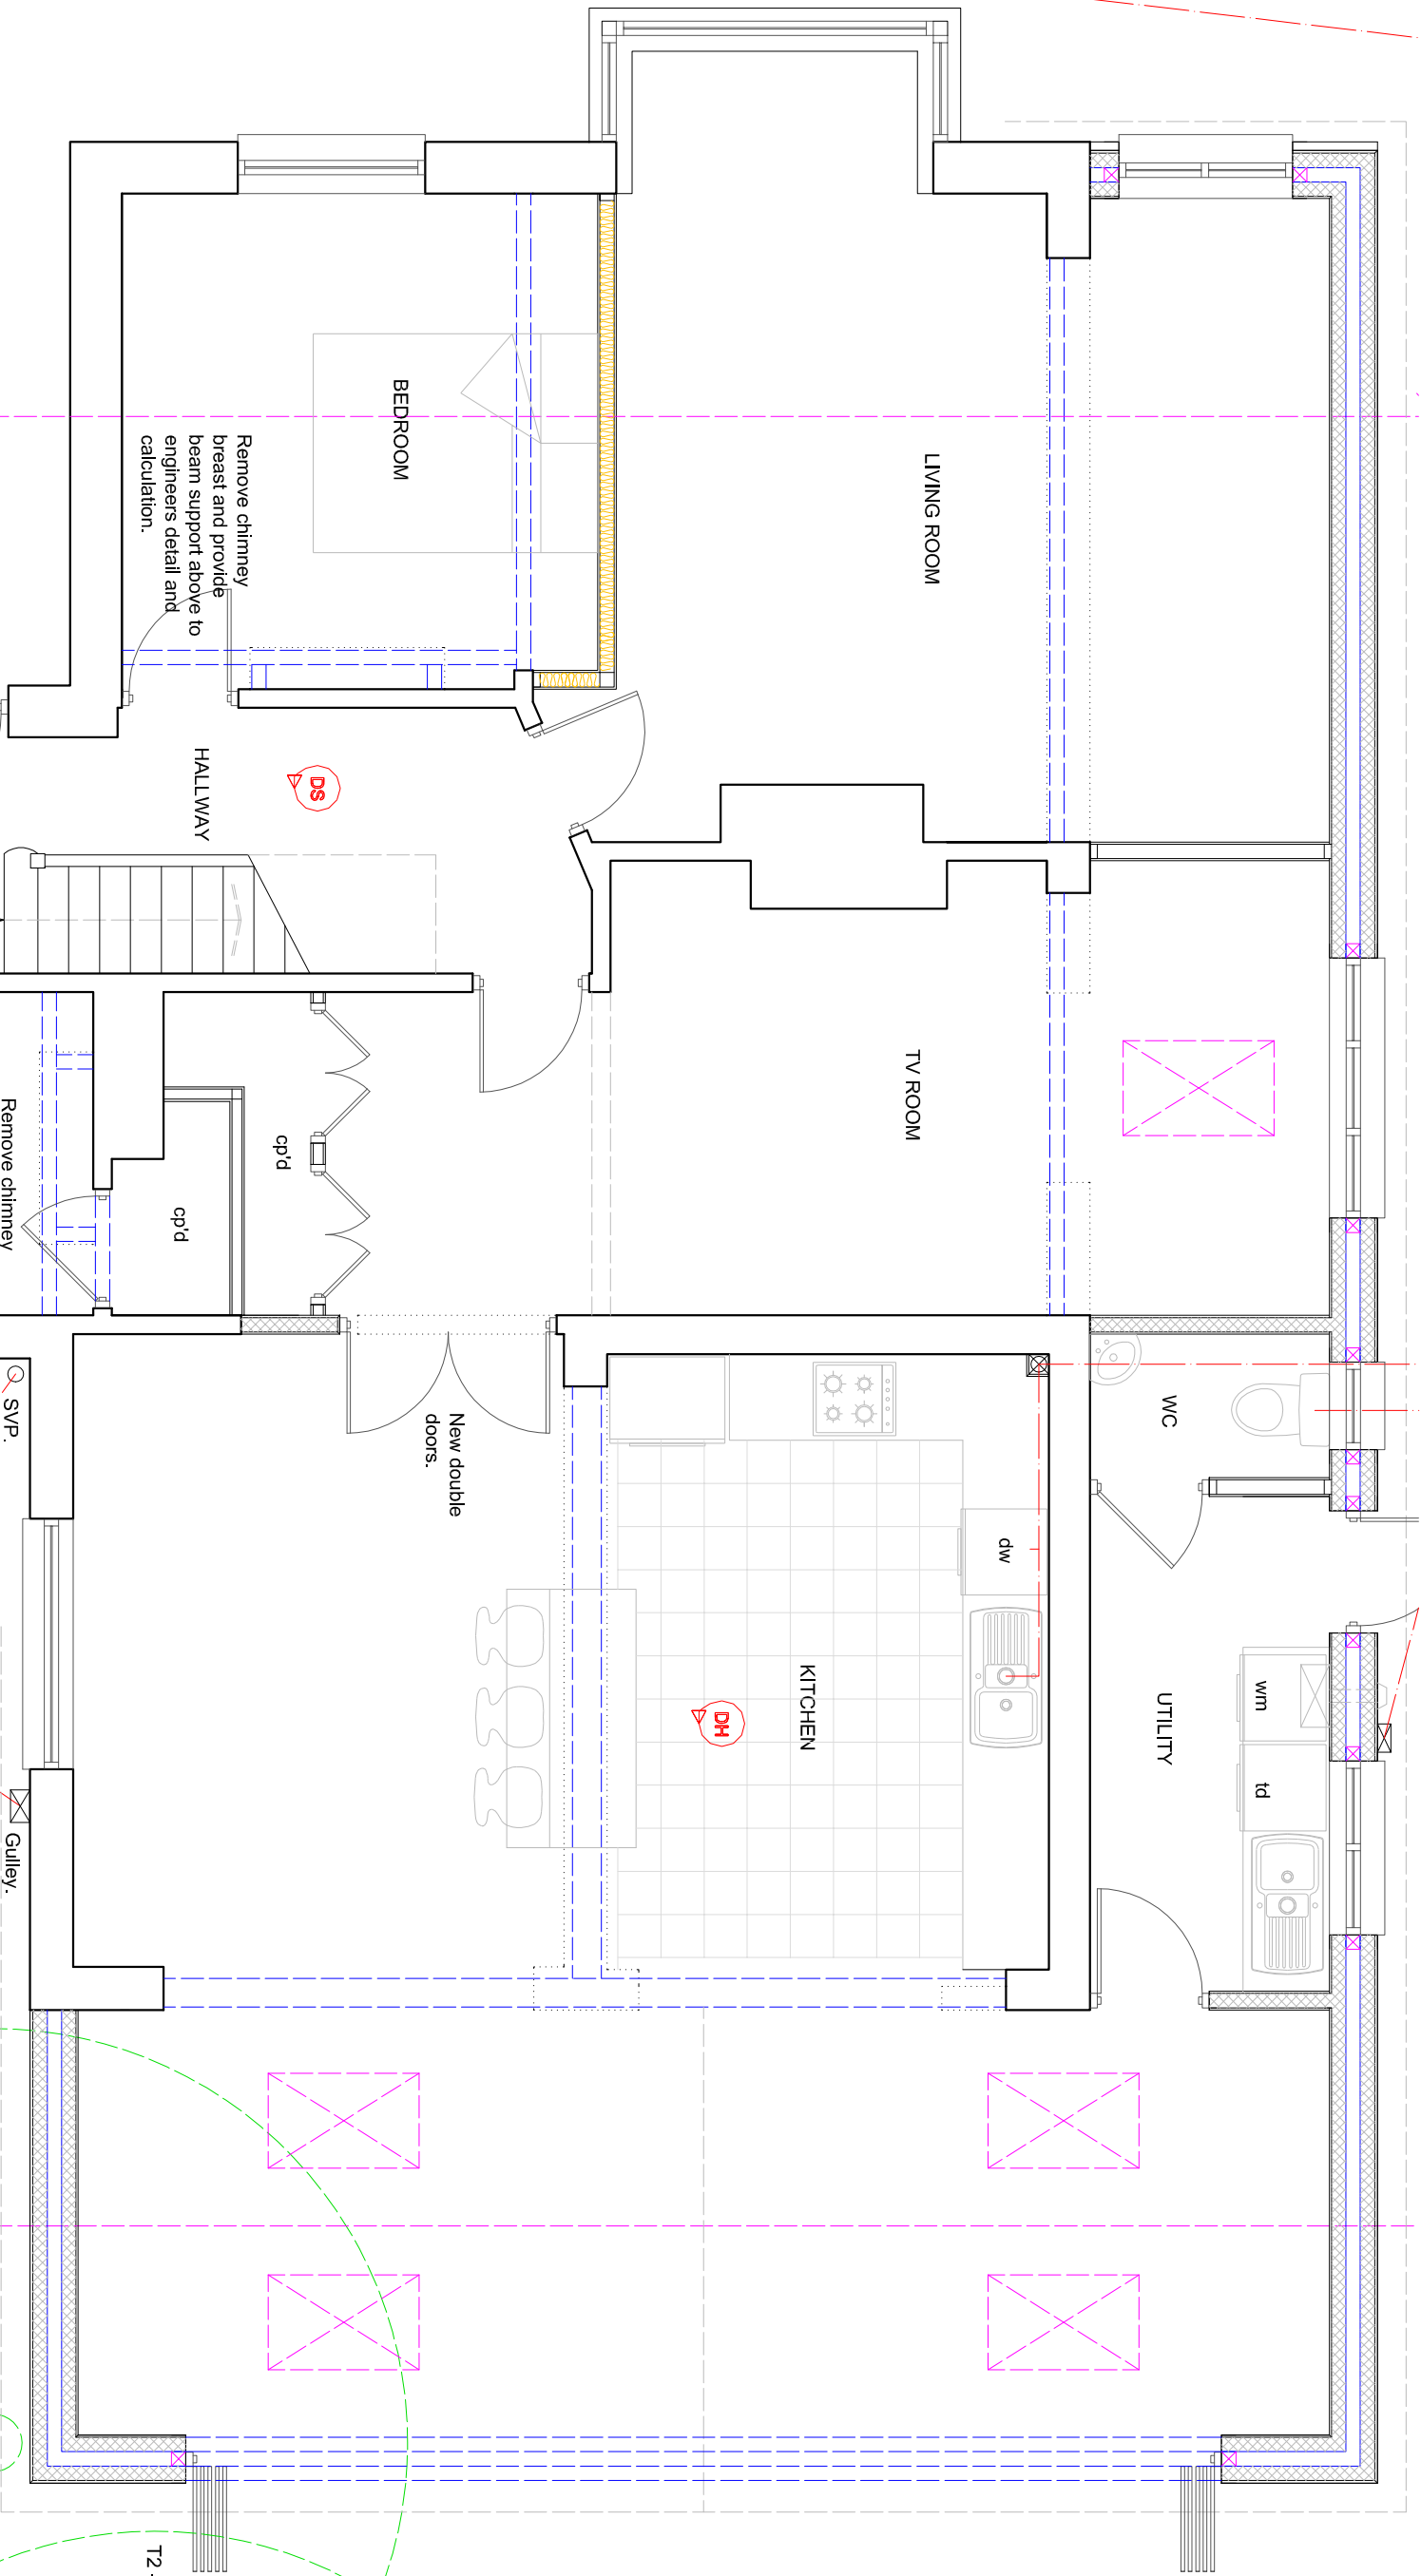

Drainage runs shown are assumed based on a limited survey and are to be exposed and agreed with Building Control on site.

SUSSEX BUILDING CONSULTANCY LIMITED
32 GOSSAMER LANE, ALDWICK,
BOGNOR REGIS, WEST SUSSEX.
SCALE - 1/50 REV - B DATE - 23/04/2020

**LABC**
partner
3 NORTHGATE ROAD
BOGNOR REGIS
PO21 5LZ
TEL/FAX - (01243) 861379

PROPOSED GROUND FLOOR PLAN



Form new manhole on existing drain run (subject to levels) to take new foul water drain connection.

Existing FW MH.
I. L. = Unknown.

Existing FW I.C.
I. L. = Unknown.