
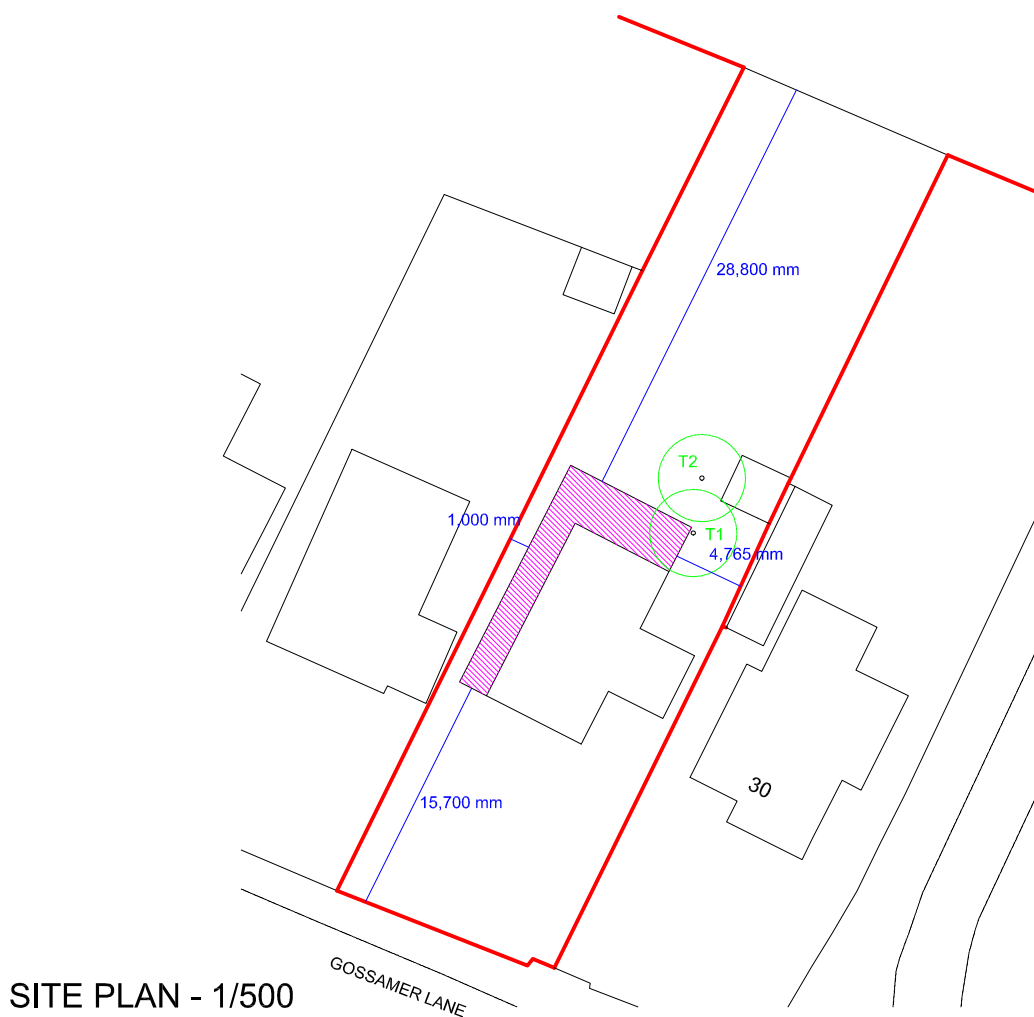


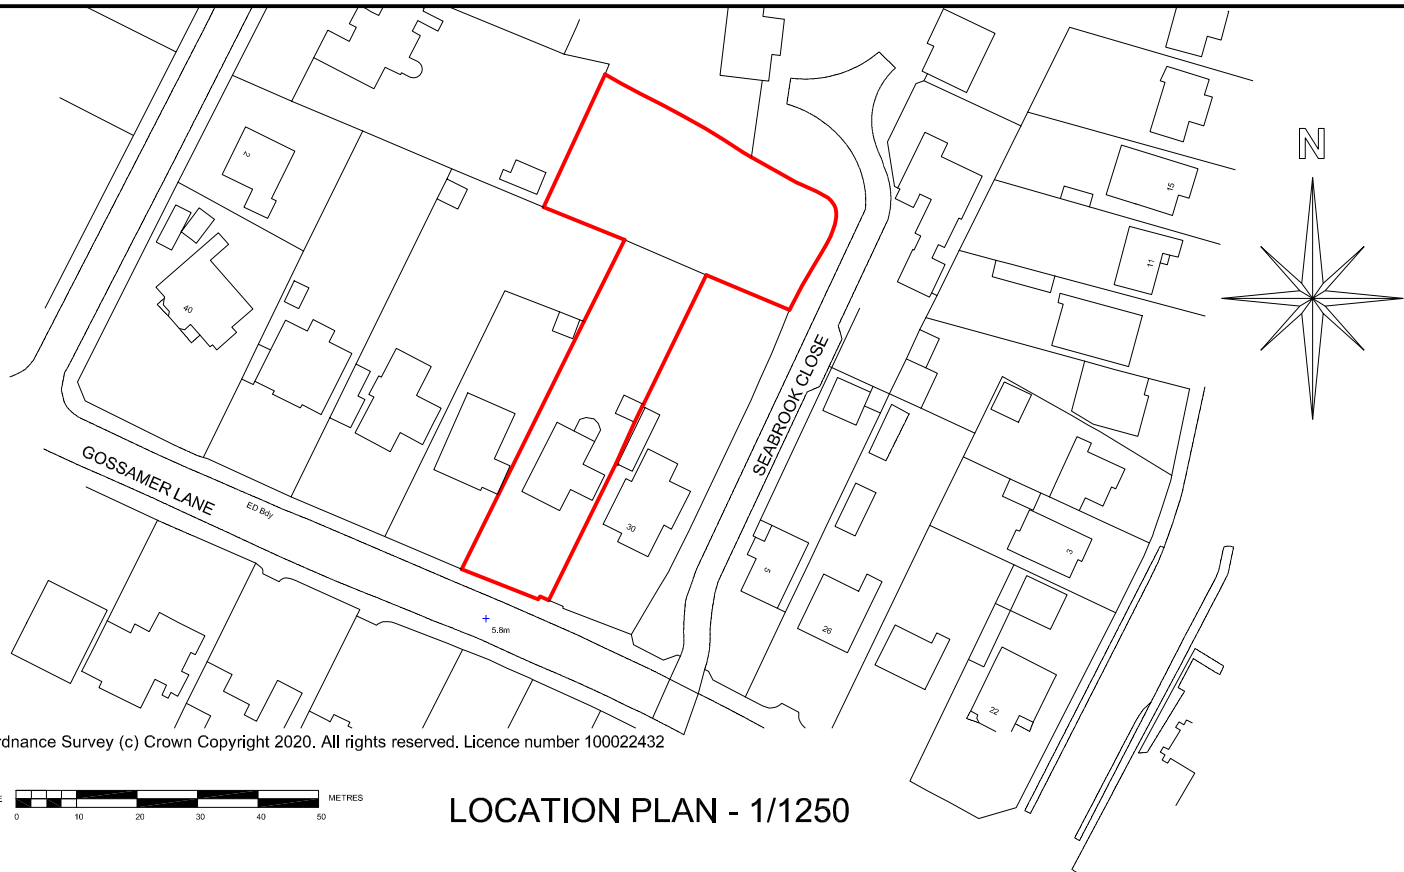

SCALE 0 10 20 METRES

SUSSEX BUILDING CONSULTANCY LIMITED

32 GOSSAMER LANE, ALDWICK,
BOGNOR REGIS, WEST SUSSEX.

SCALE - 1/1250 REV - A DATE - 23/04/2020

