PROPOSED FLOOR PLAN

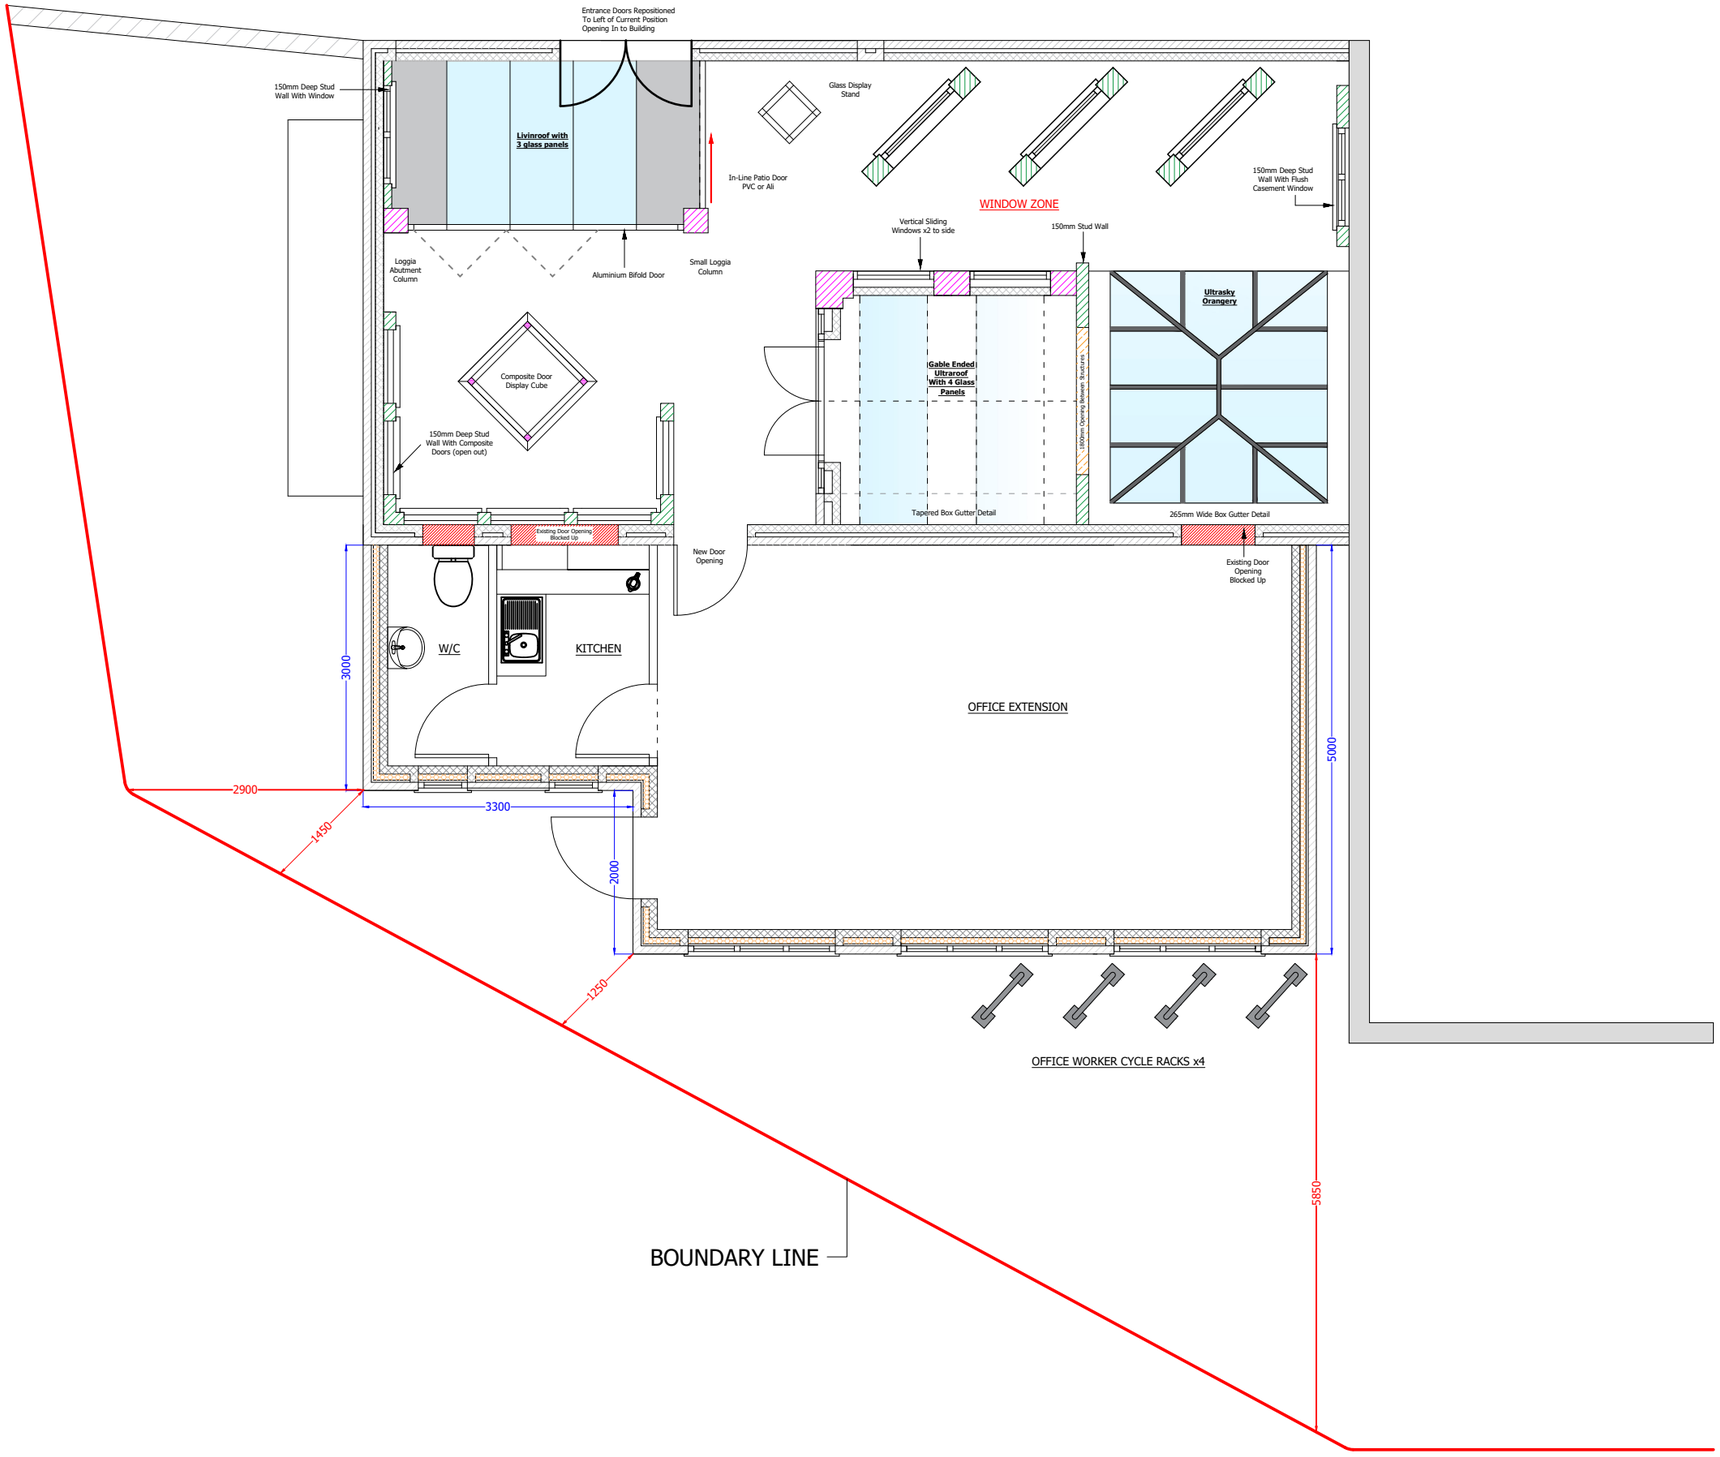

NOTES:

PROPOSED EXTENSION & NEW SHOP FRONT AT 1 AVISFORD TERRACE

PROPOSED FLOOR PLAN & BOUNDARIES

Britannia Windows
1 Avisford Terrace
Rose Green Road
Bognor Regis
PO21 3HB

Contract No:

Drawn by: PDS

Surveyed by: PDS

Scale: 1:75 @A3 | Date: 09/06/2020

Drawing No: 07.A Revision 2

ARUN DISTRICT COUNCIL AW/98/20/PL