




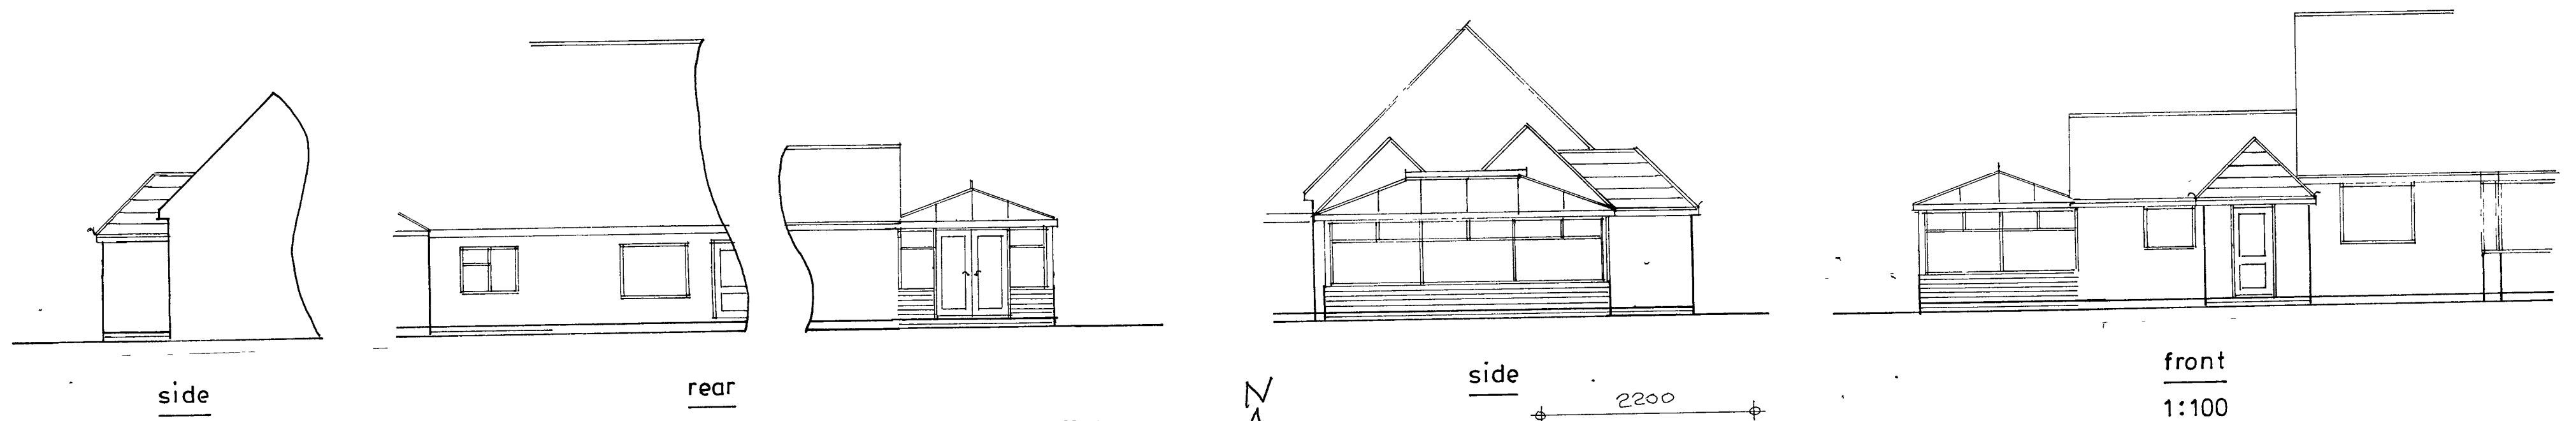

location plan
1:1250

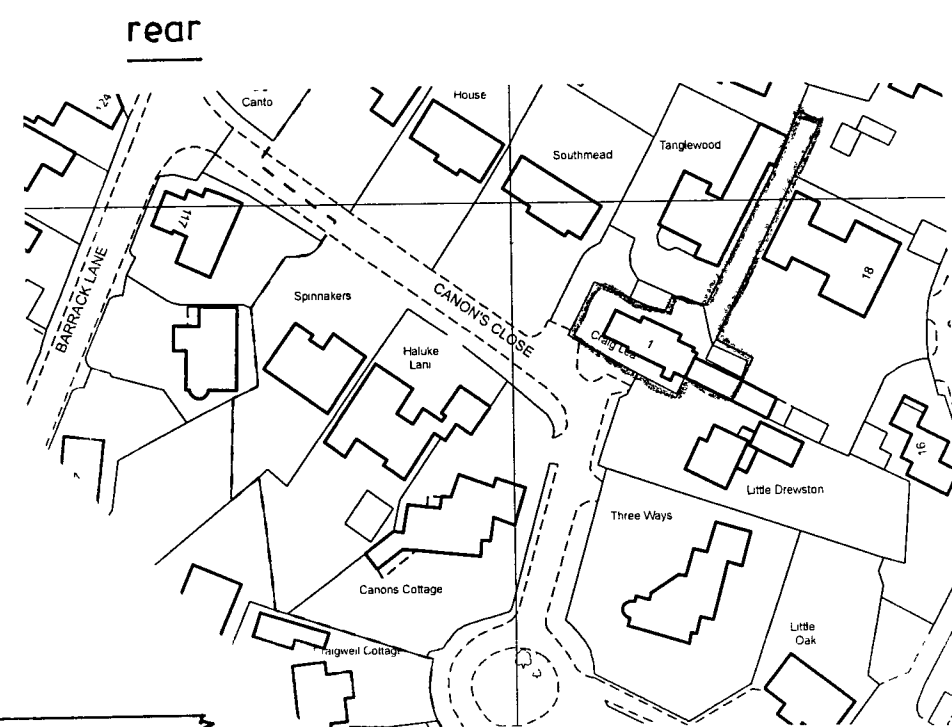

Plan
1:50

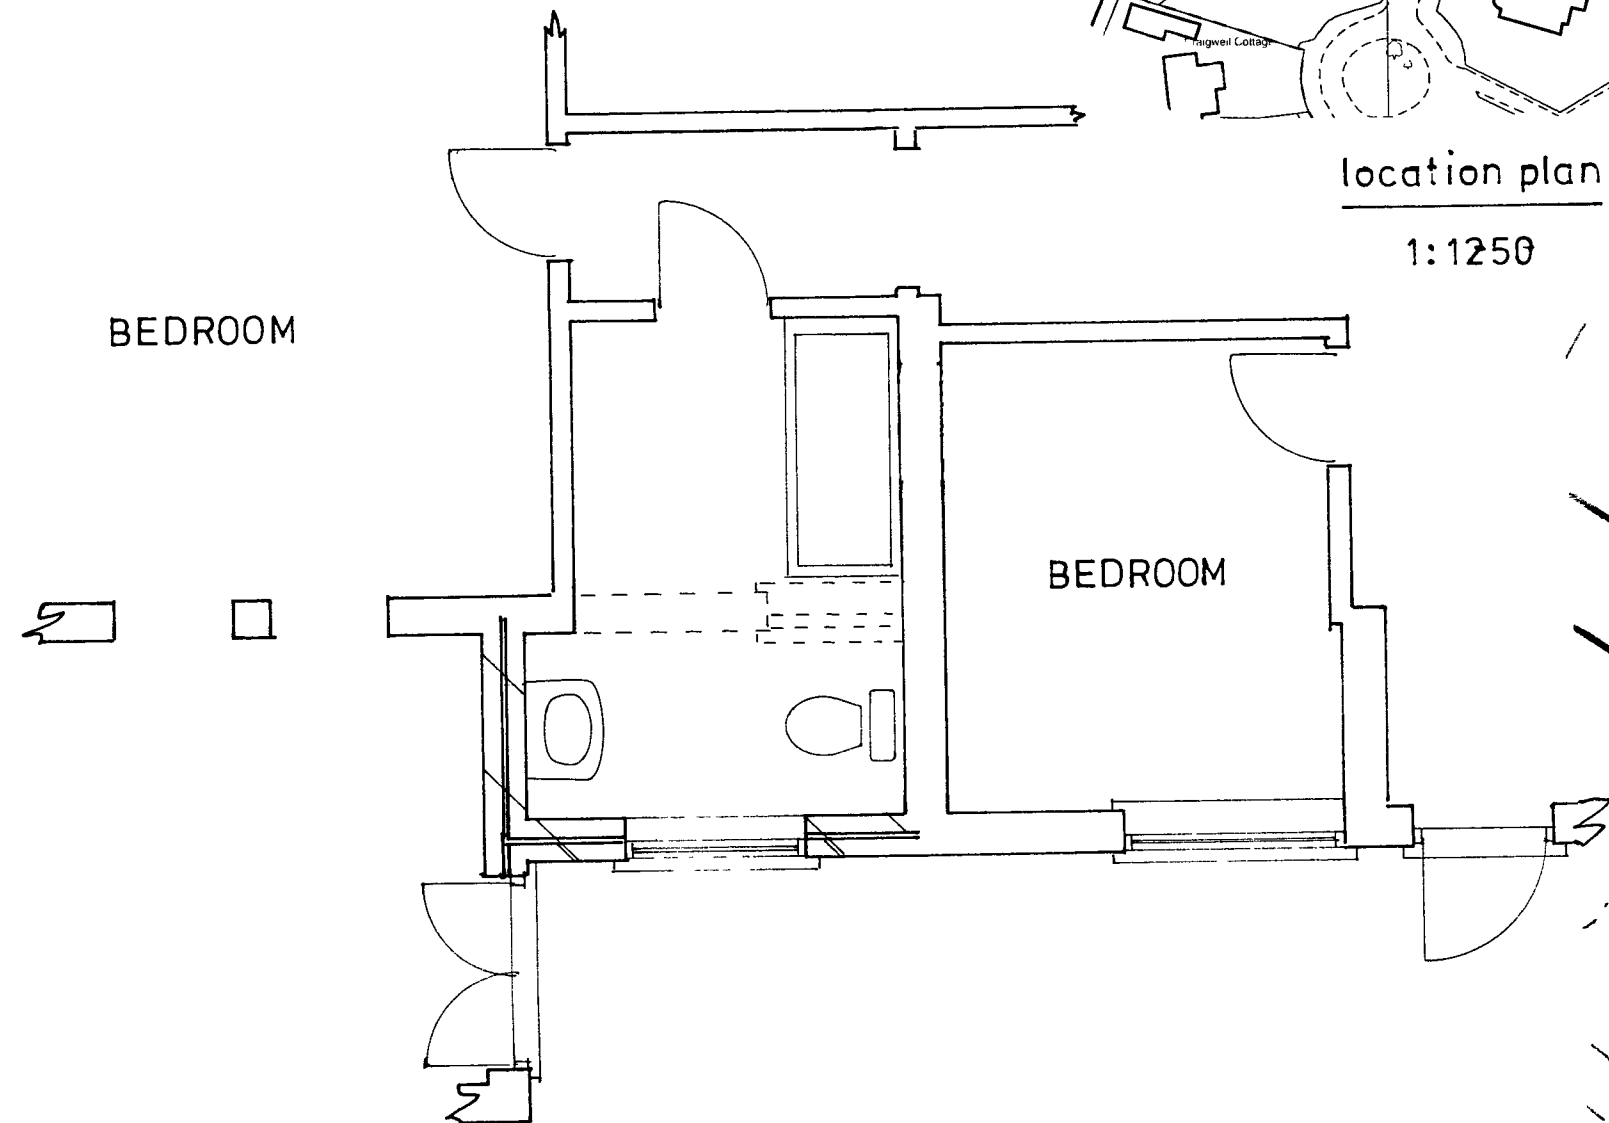

block plan
1:500

PROPOSED EXTENSIONS AT 'CRAIGLEA', CANONS CLOSE, ALDWICK FOR MR. & MRS. B. FRY.