



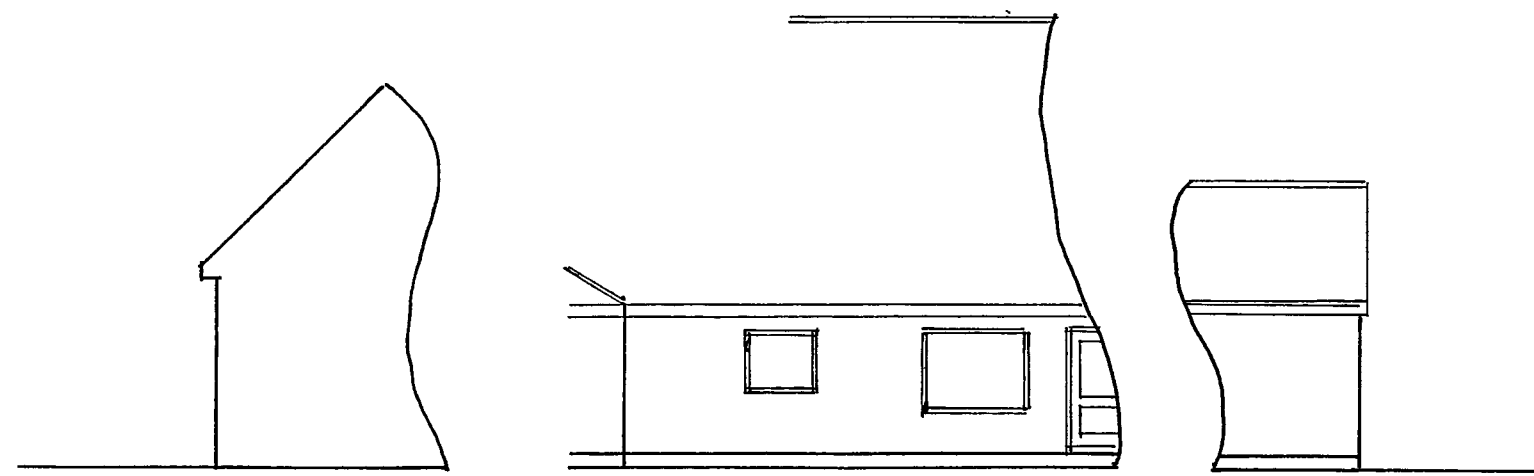


side

rear

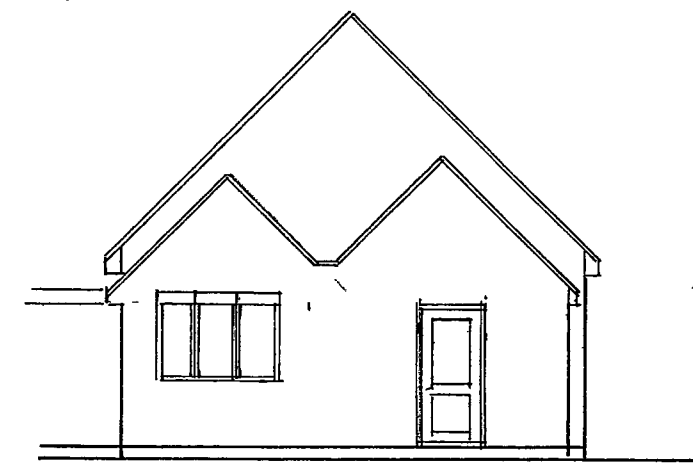


side

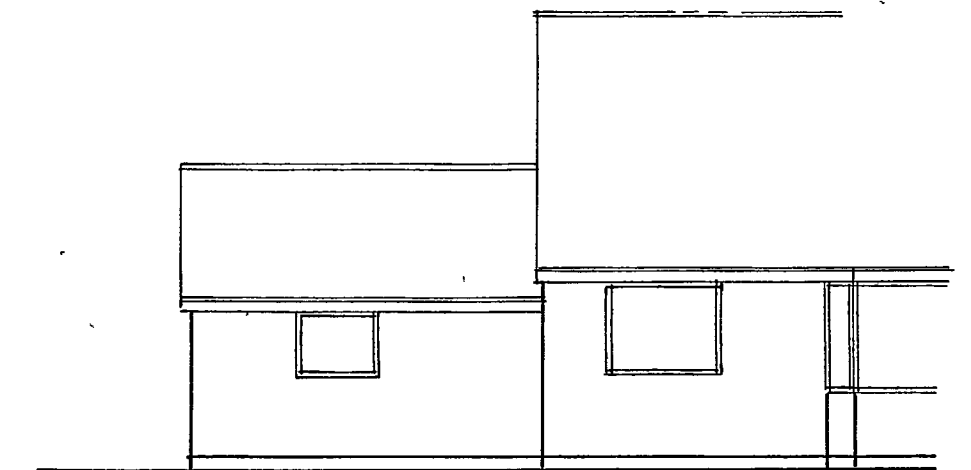


front

existing
1:100

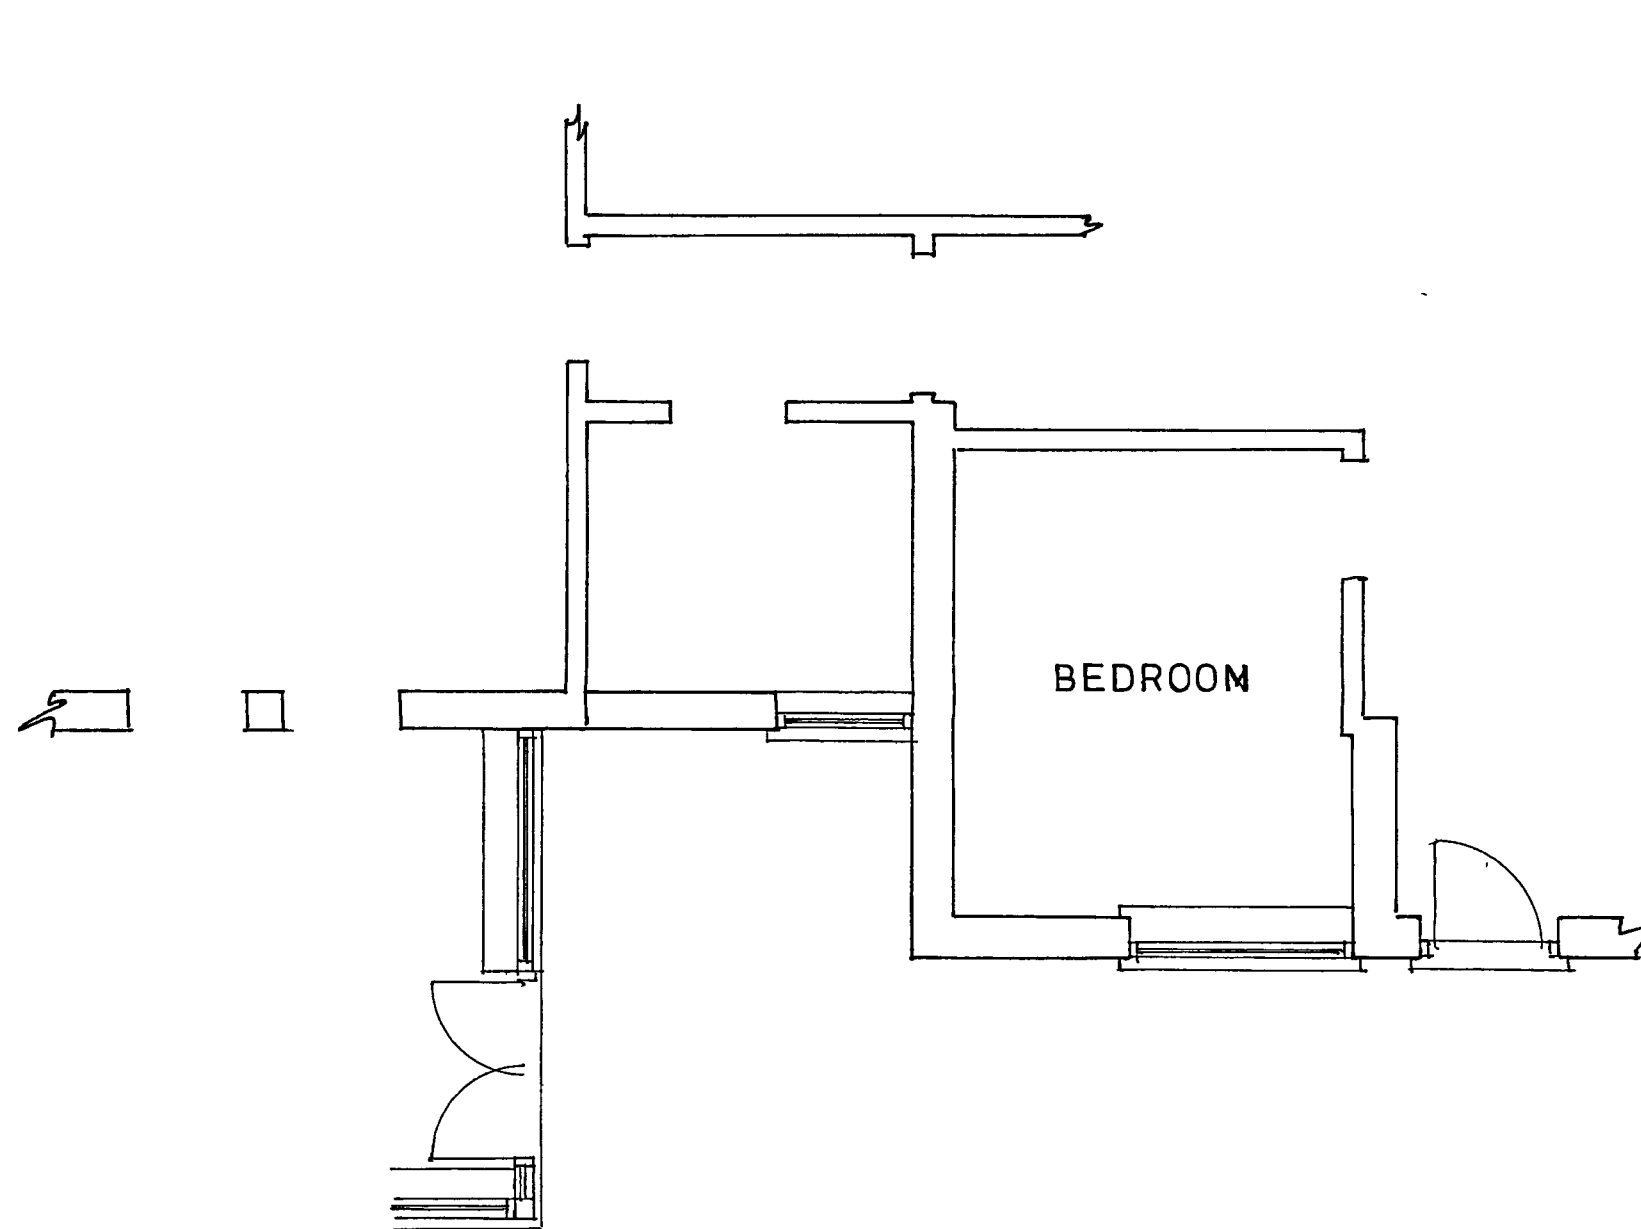

BEDROOM

existing

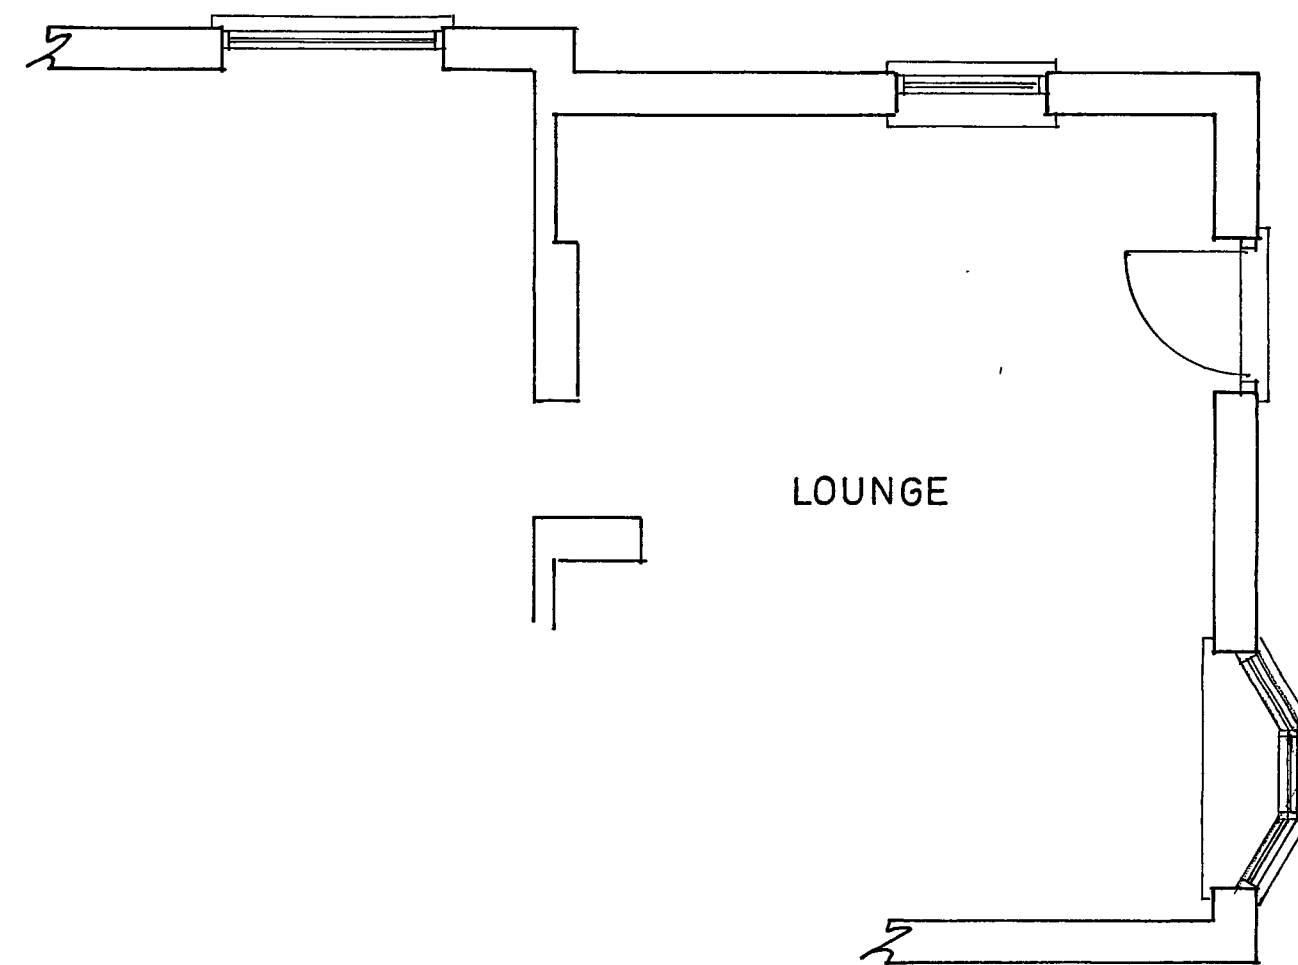

LOUNGE

Plan
1:50

sheet 3

PROPOSED EXTENSIONS AT CRAIGLEA CANONS CLOSE ALDWICK FOR MR.& MRS.B.FRY.

Bryan Butcher
Rainbow Cottage
Nyetimber Lane
Pagham
Bognor Regis
PO21 3JX
01243 266871
07973 233442