



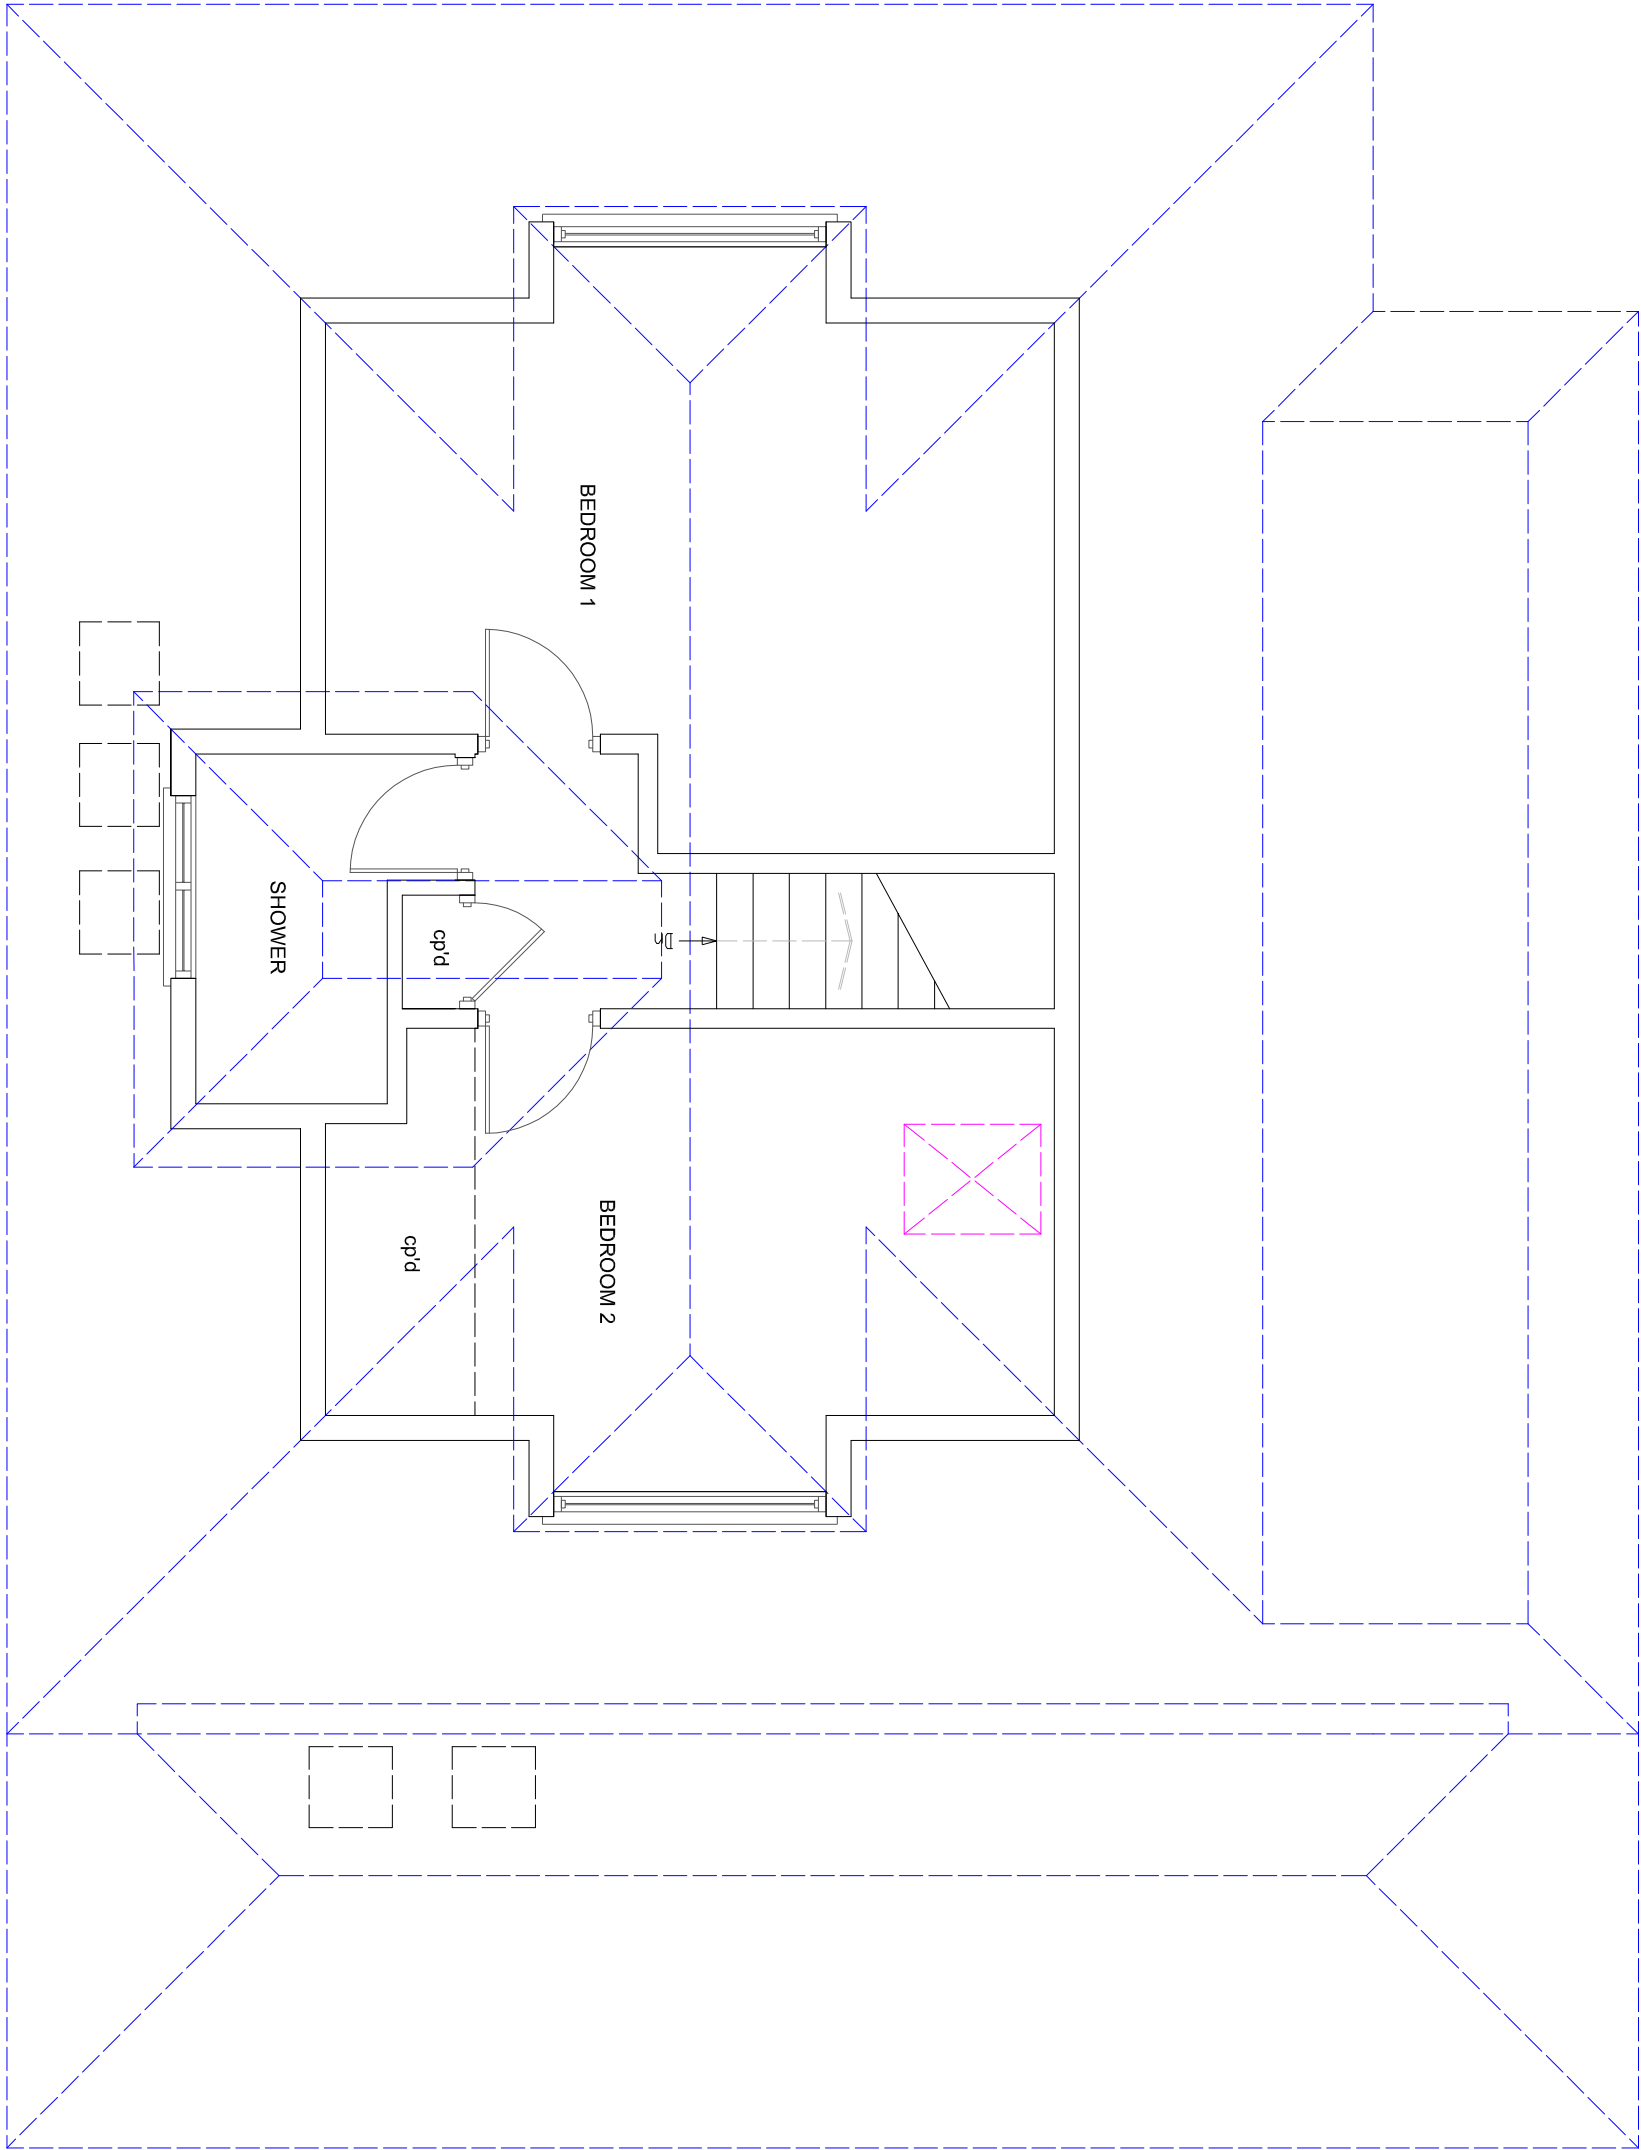

EXISTING FIRST FLOOR PLAN

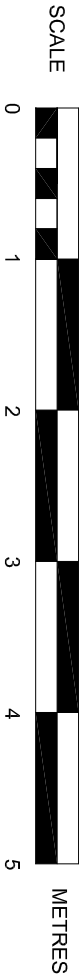

SUSSEX BUILDING CONSULTANCY LIMITED

24 A BECKETTS AVENUE, ALDWICK,
BOGNOR REGIS, WEST SUSSEX.

SCALE - 1/50 REV - DATE - 10/03/2021



LABC
partner

3 NORTHGATE ROAD
BOGNOR REGIS
PO21 3LZ
TEL/FAX - (01243) 861379