



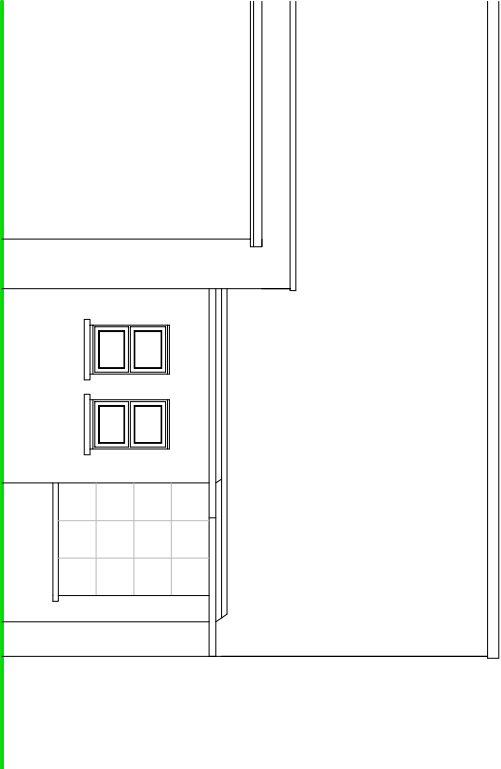

SIDE ELEVATION

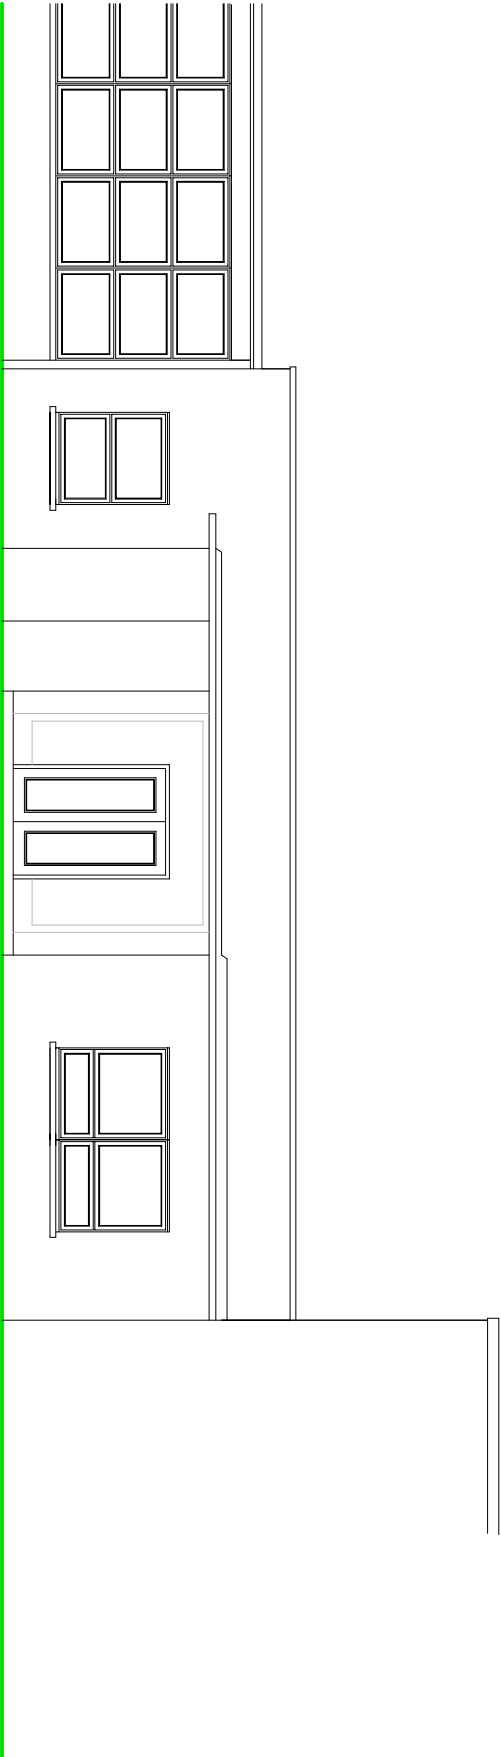

FRONT ELEVATION


EXISTING ELEVATIONS

NOTES

ROOF - Felted flat roof.

WALLS - Buff face brick detail to external walls.

WINDOWS/DOORS - White framed P/V/C double glazed units.

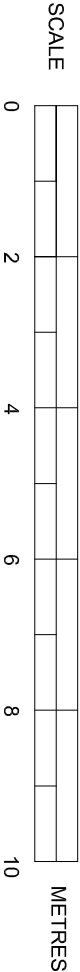

SUSSEX BUILDING CONSULTANCY LIMITED ROSE GREEN JUNIOR SCHOOL, ALDWICK, BOGNOR REGIS. SCALE - 1/100 REV - DATE - 13/01/2011	SBCL 3 NORTHGOTE ROAD BOGNOR REGIS PO21 3XZ TEL/FAX - (01243) 861379
--	---