



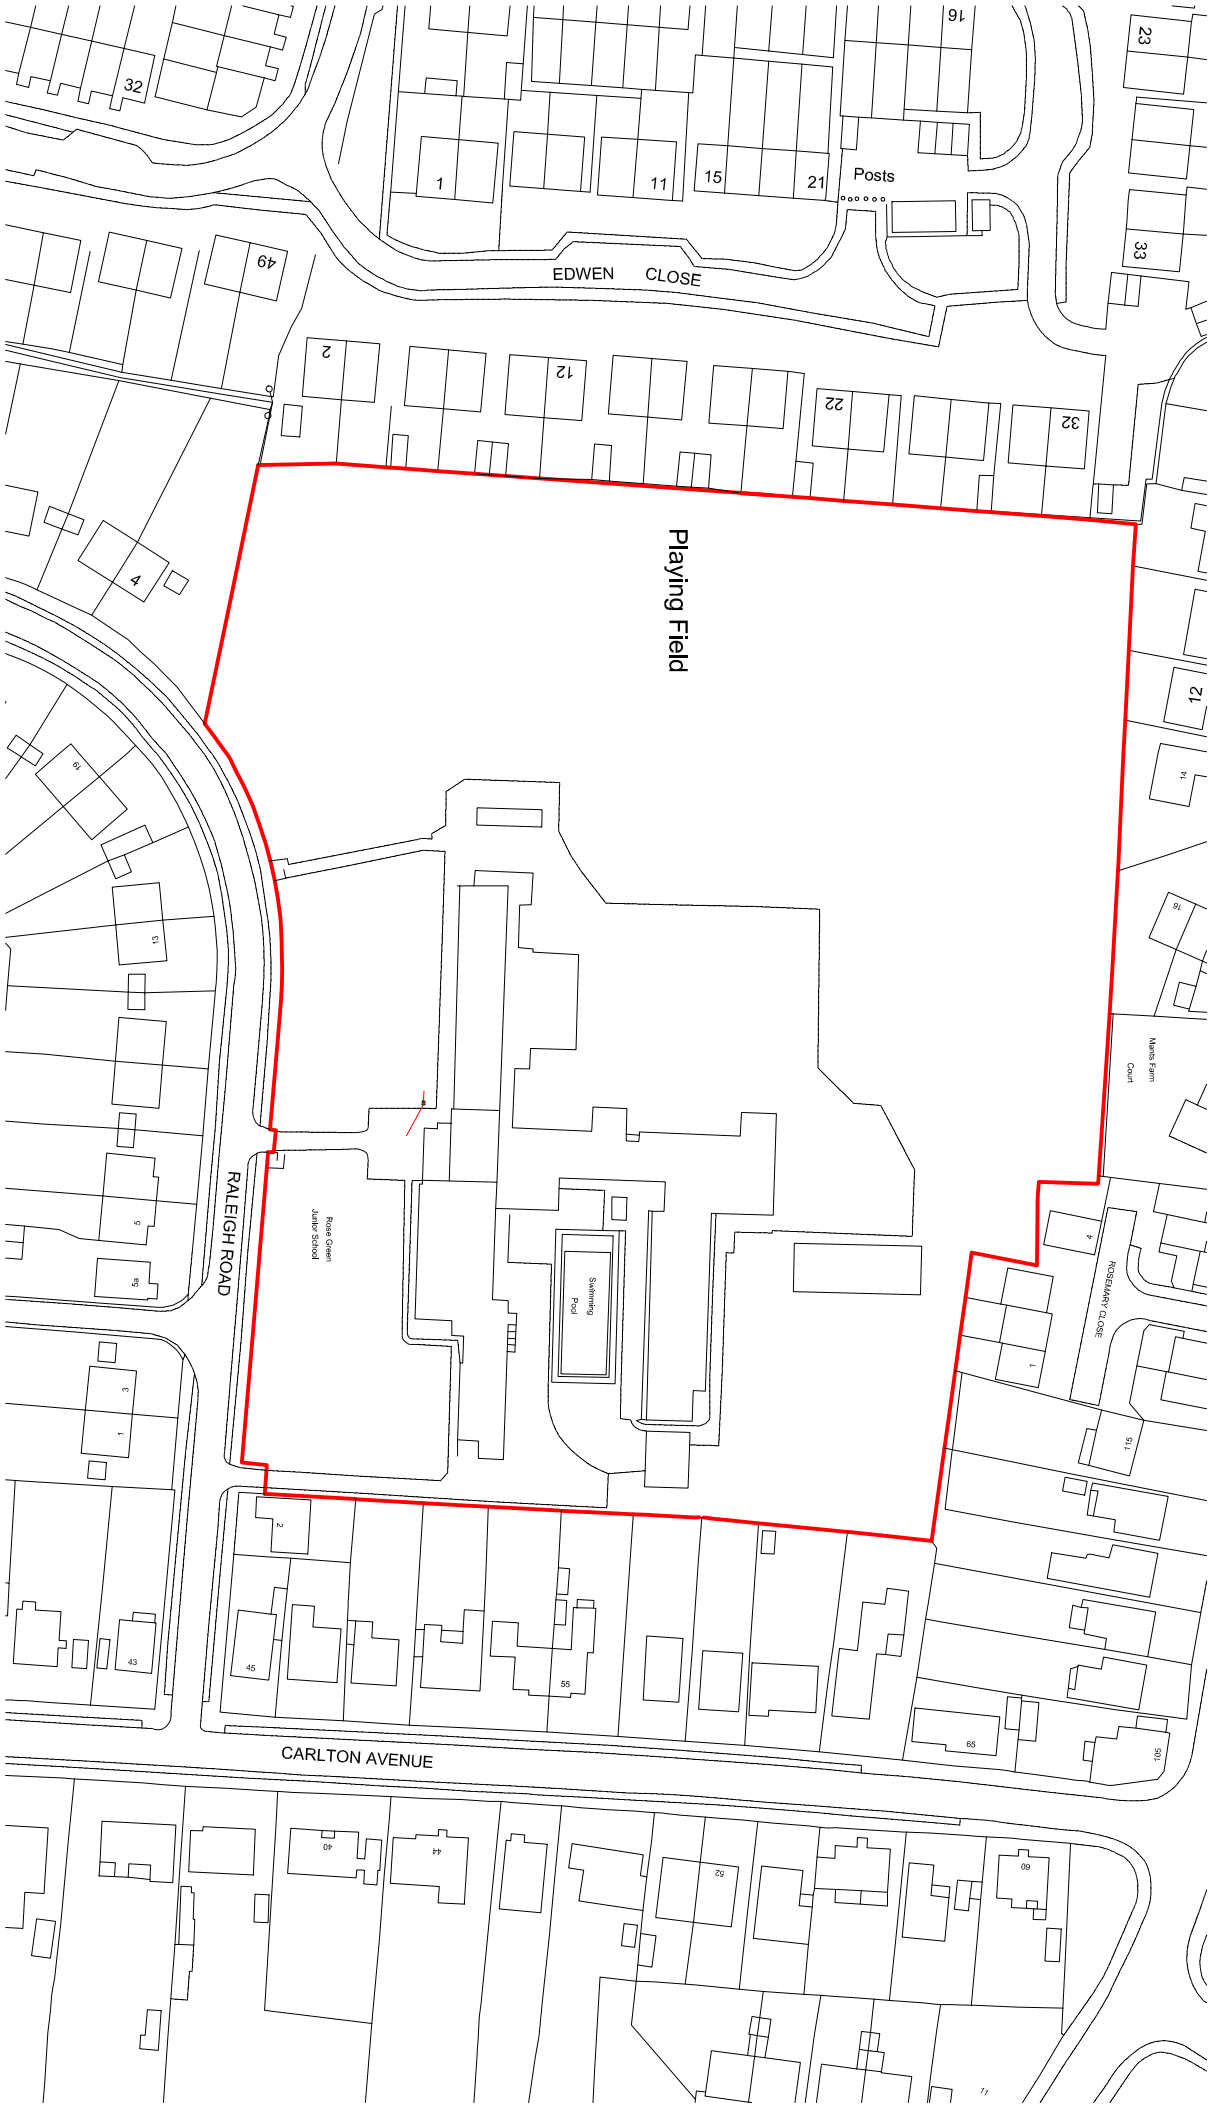

Ordnance Survey (c) Crown Copyright 2011. All rights reserved. Licence number 100020449

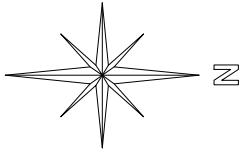

LOCATION PLAN - 1/1250

SUSSEX BUILDING CONSULTANCY LIMITED	
ROSE GREEN JUNIOR SCHOOL, RALEIGH ROAD, BOGNOR REGIS.	
REVISIONS -	DATE - 06/01/2011.
SBCL 3 NORTHCOTE ROAD BOGNOR REGIS PO21 5LZ TEL/FAX - (01243) 861379	