
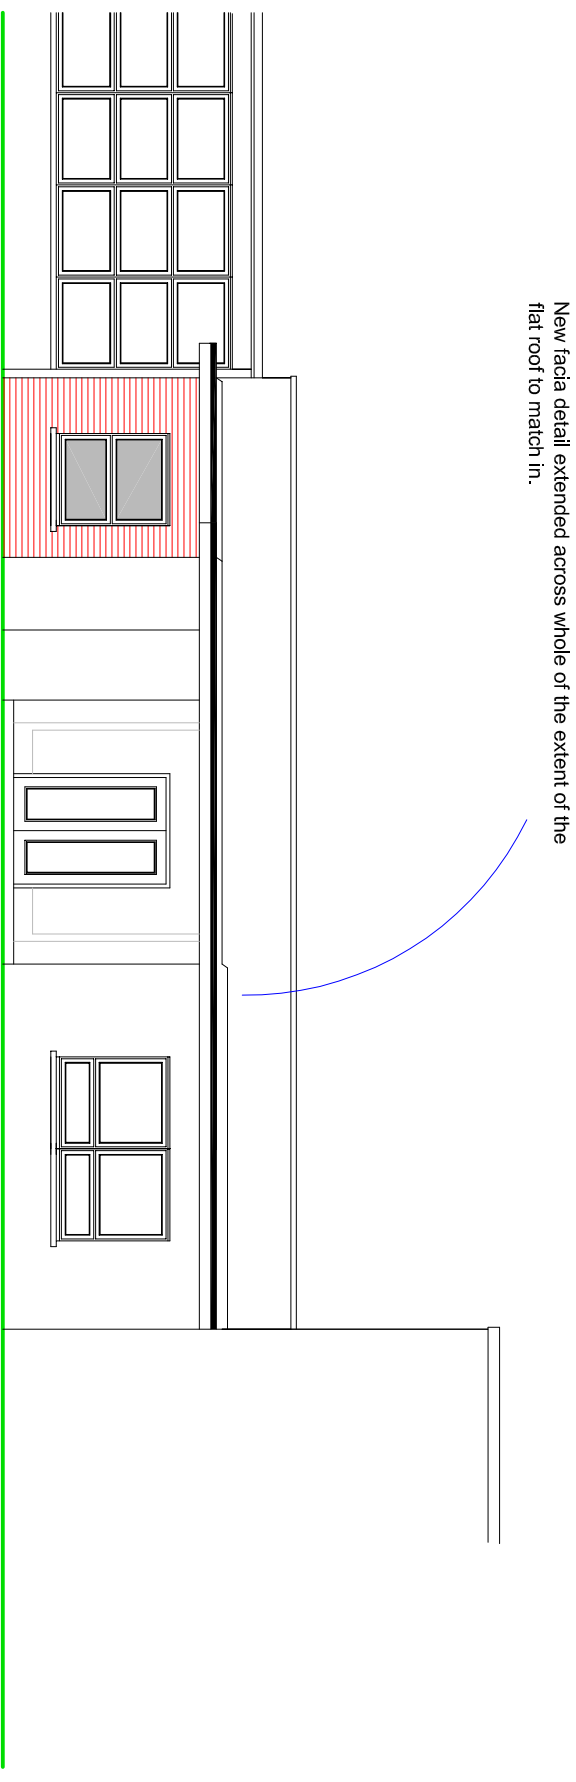


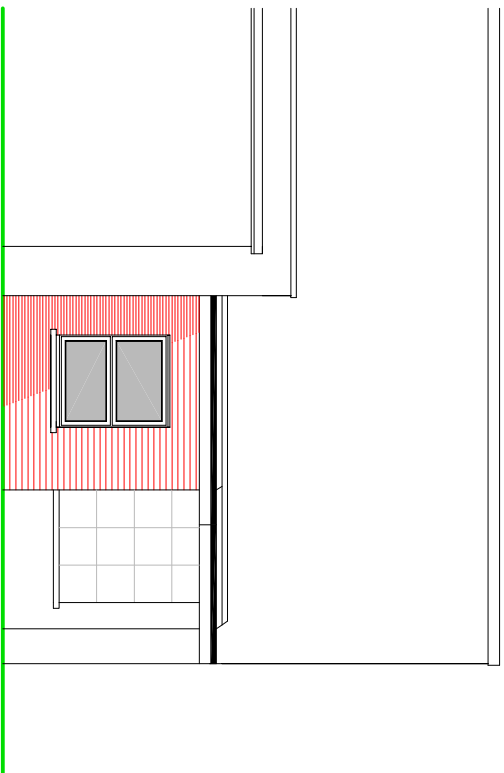

SIDE ELEVATION

FRONT ELEVATION

PROPOSED ELEVATIONS


NOTES

ROOF - Felted flat roof.

WALLS - Buff face brick detail to external walls.

WINDOWS/DOORS - White framed PVC double glazed units.

SCALE

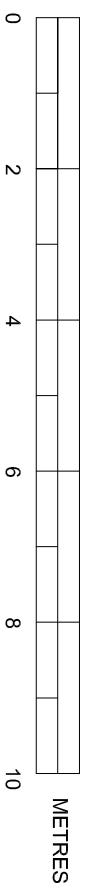

SUSSEX BUILDING CONSULTANCY LIMITED	SBCL
ROSE GREEN JUNIOR SCHOOL, ALDWICK, BOGNOR REGIS. SCALE - 1/100 REV - DATE - 13/01/2011	
3 NORTHGOTE POLO BOGNOR REGIS PO21 5LZ TEL/FAX - (01243) 861379	