


Field

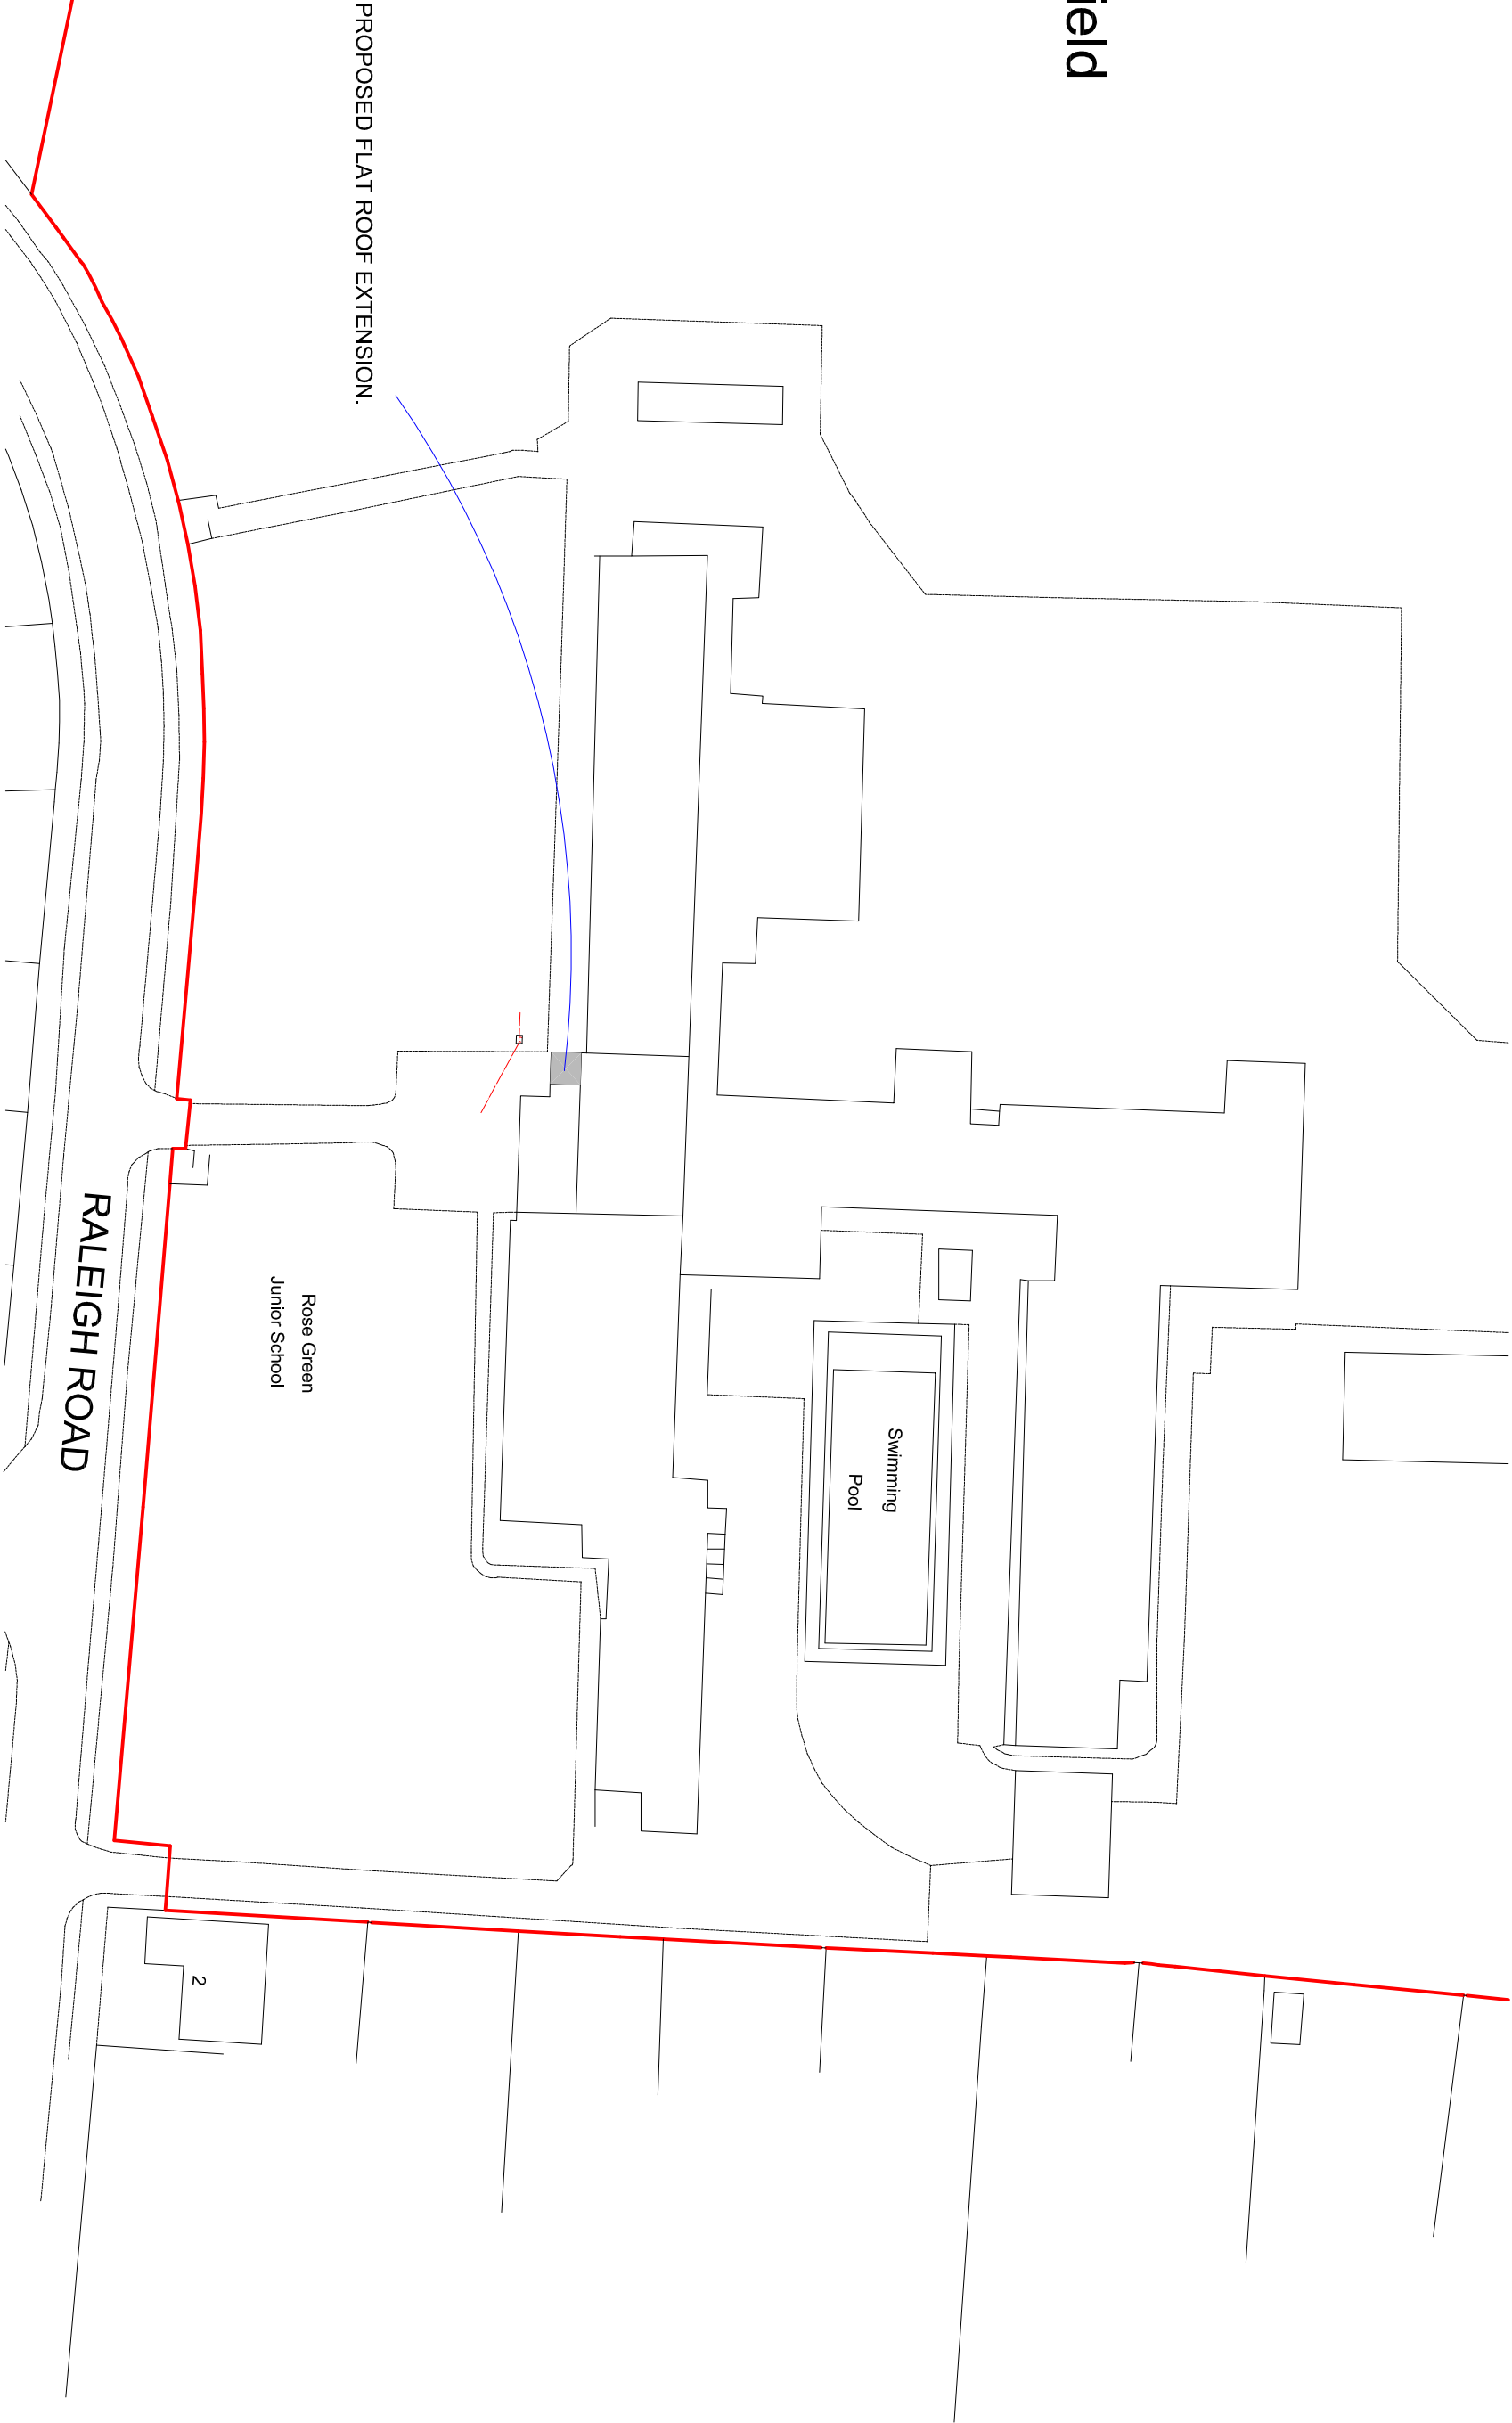

PROPOSED FLAT ROOF EXTENSION.

Rose Green
Junior School


Swimming
Pool

RALEIGH ROAD

N

Site Block Plan (scale 1:500)

SCALE
0 10 20 METRES

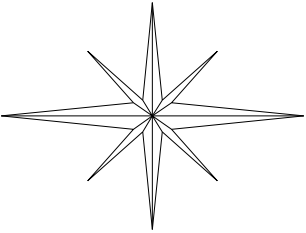

SUSSEX BUILDING CONSULTANCY LIMITED	SBCL
ROSE GREEN JUNIOR SCHOOL, RALEIGH ROAD, BOGNOR REGIS.	3 NORTHGOTE ROAD BOGNOR REGIS PO21 5LZ
SCALE - 1/1250 REV - DATE - 13/01/2011	TEL/FAX - (01243) 861379