



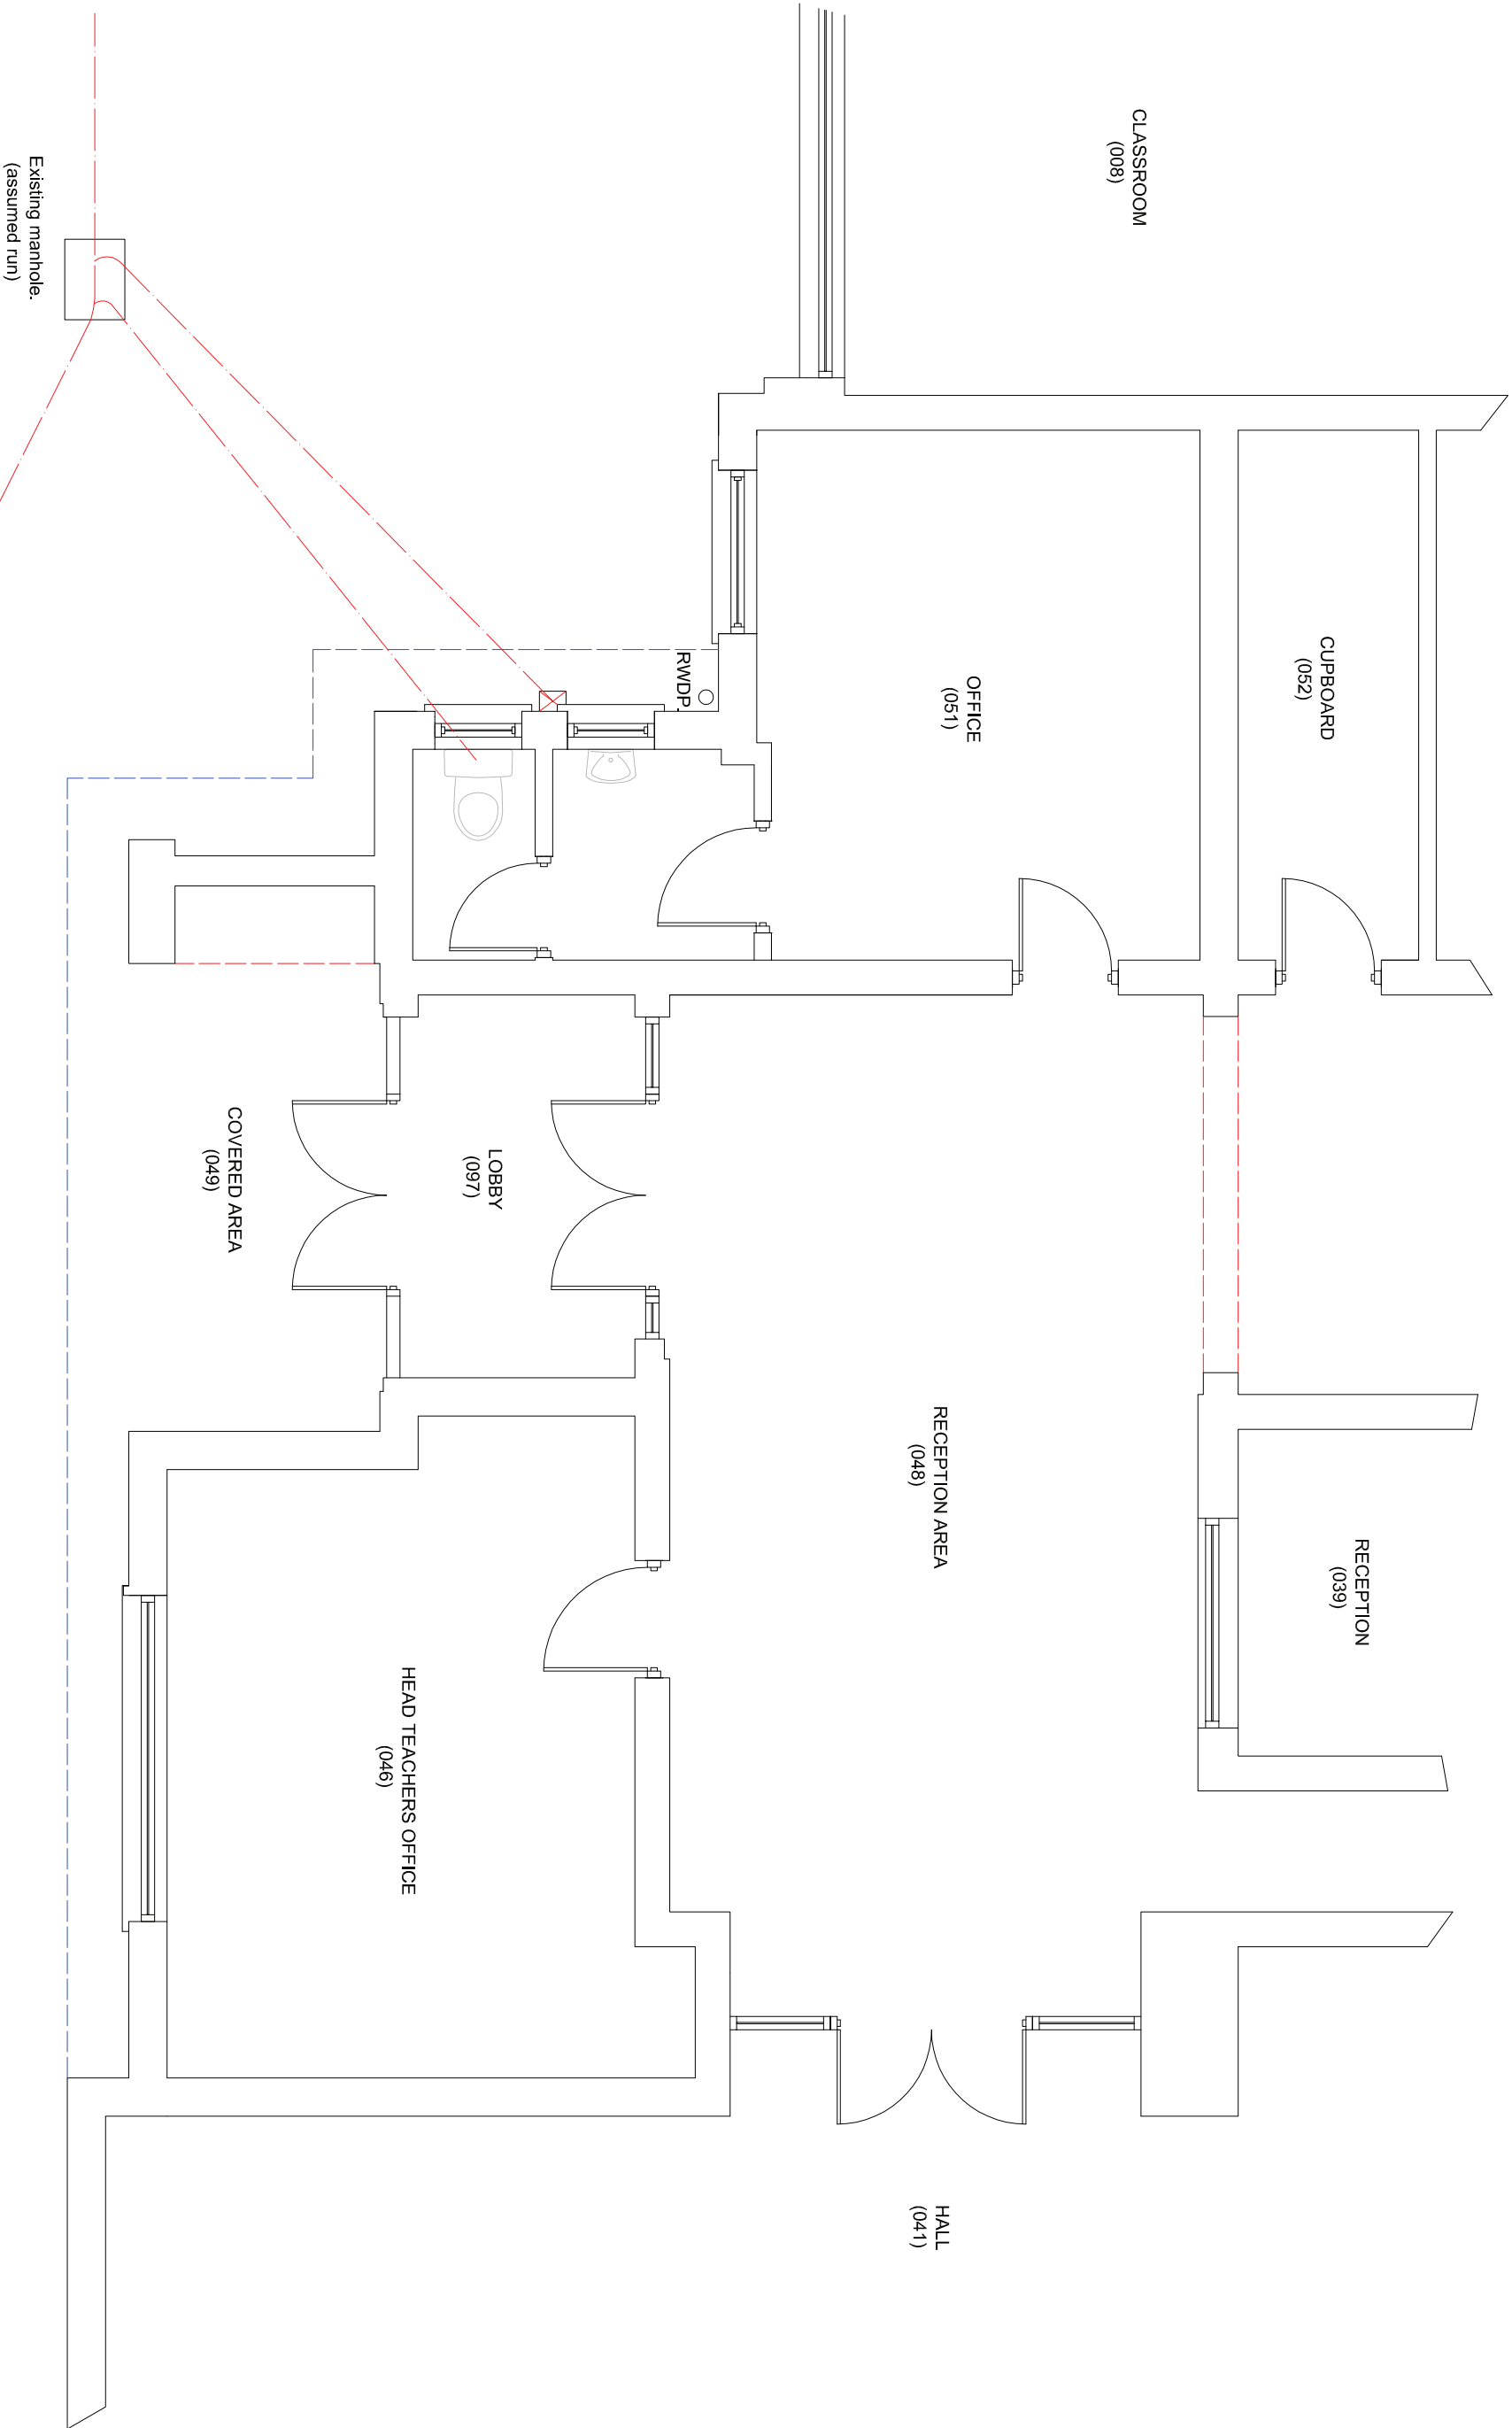

EXISTING GROUND FLOOR PLAN

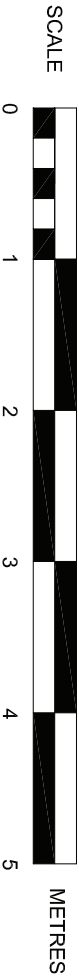

SUSSEX BUILDING CONSULTANCY LIMITED	SBCL
ROSE GREEN JUNIOR SCHOOL, RALEIGH ROAD, BOGNOR REGIS.	
SCALE - 1/50 REV - A DATE - 20/01/2011	3 NORTHGOTE ROAD BOGNOR REGIS PO21 5LZ TEL/FAX - (01243) 861379