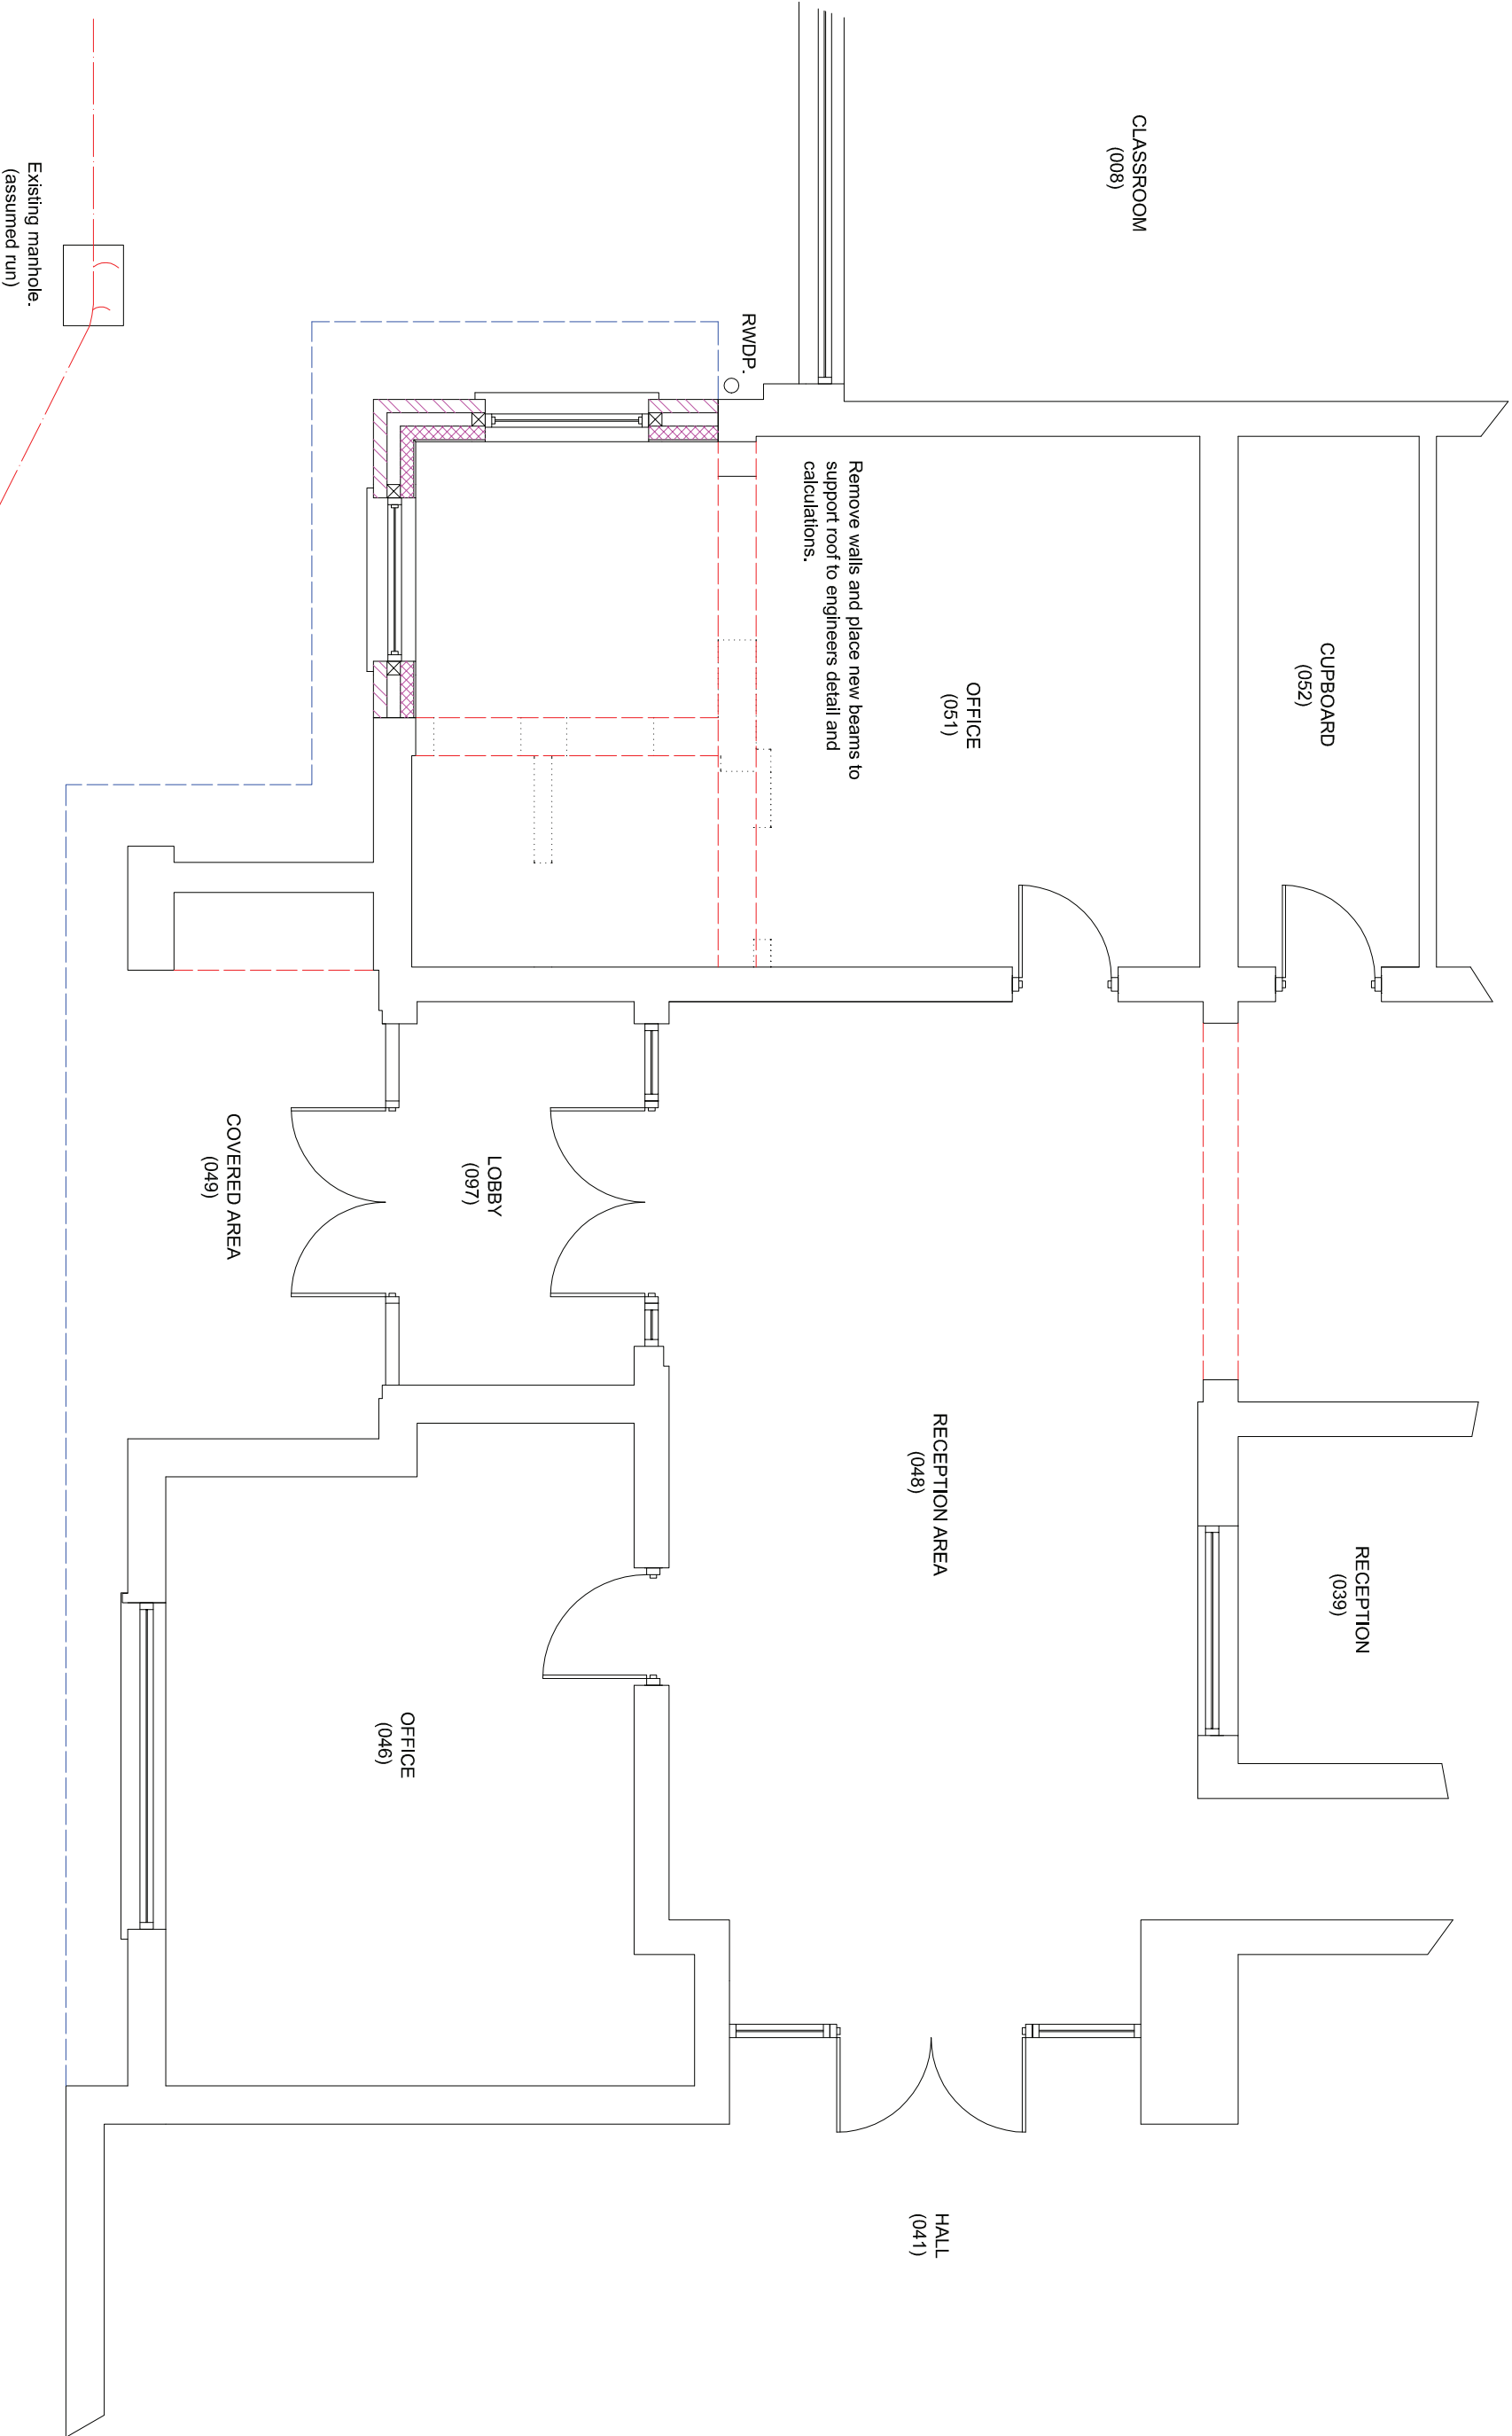


PROPOSED GROUND FLOOR PLAN

SUSSEX BUILDING CONSULTANCY LIMITED ROSE GREEN JUNIOR SCHOOL, RALEIGH ROAD, BOGNOR REGIS. SCALE - 1/50 REV - A DATE - 20/01/2011	SBCL
	3 NORTHGOTE ROAD BOGNOR REGIS PO21 5LZ TEL/FAX - (01243) 861379