


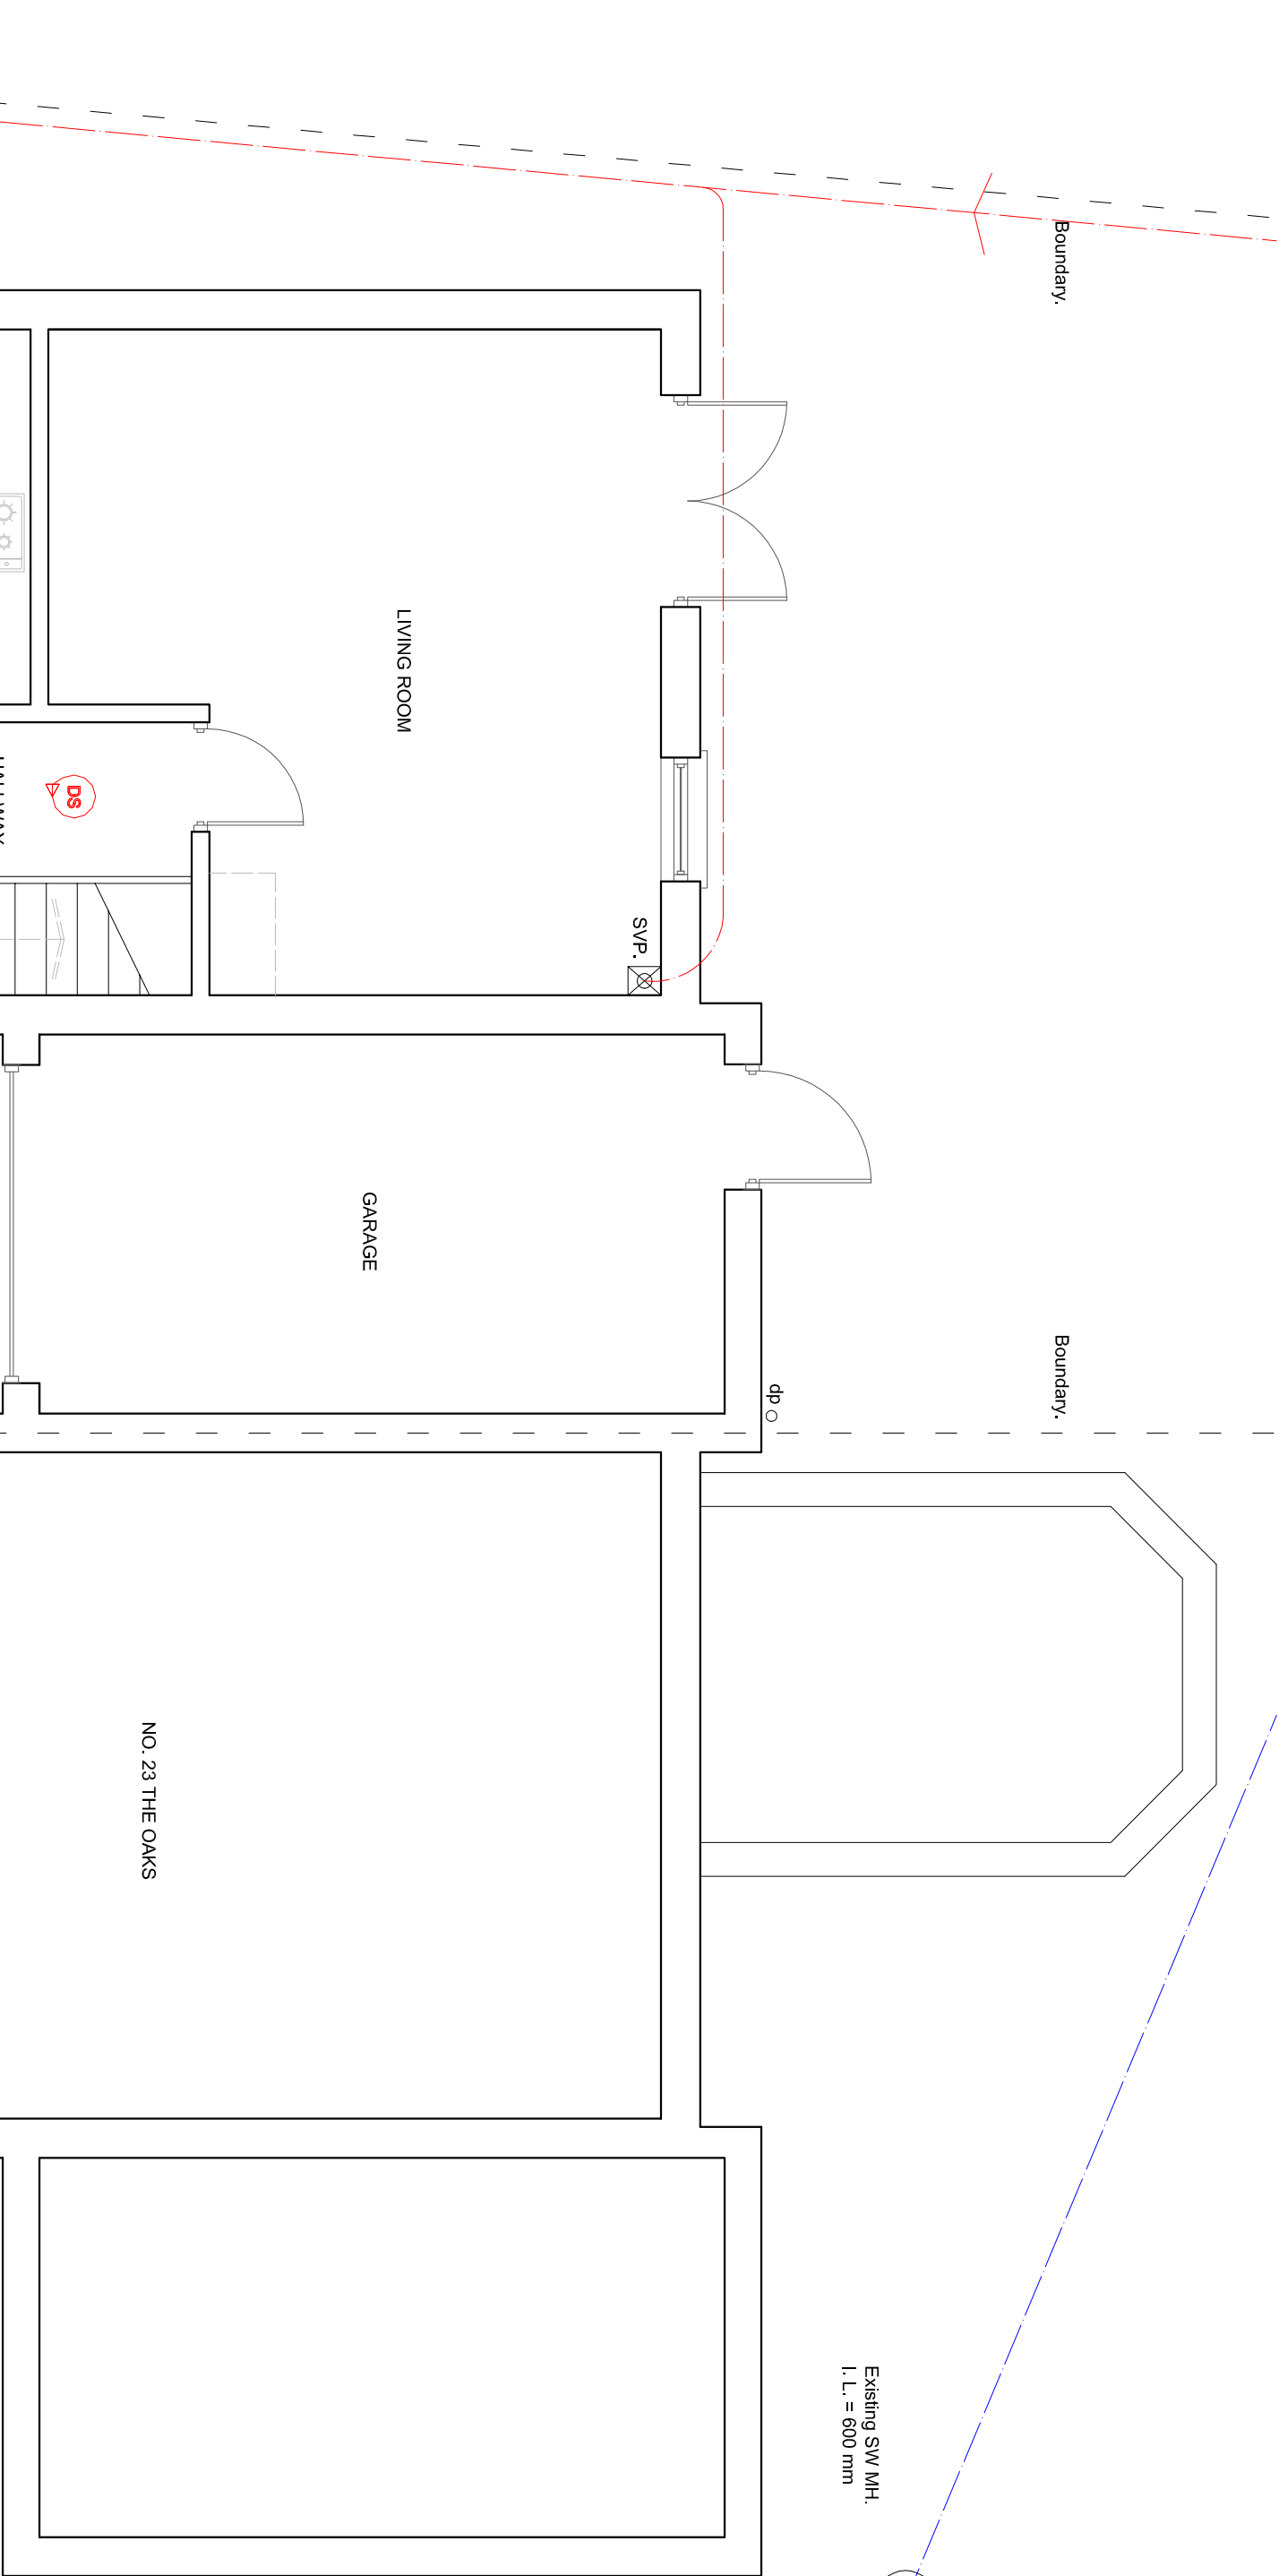

Boundary.

Boundary.

Existing SW M.H.
I. L. = 600 mm

Existing F/W M.H.
I. L. = 1,250 mm.

150 mm diameter F/W sewer.

LIVING ROOM

GARAGE

NO. 23 THE OAKS

HALLWAY

KITCHEN

WC



EXISTING GROUND FLOOR PLAN

SUSSEX BUILDING CONSULTANCY LIMITED

22 THE OAKS, ALDWICK,
BOGNOR REGIS, WEST SUSSEX.

SCALE - 1/150 REV - DATE - 05/01/2018

