


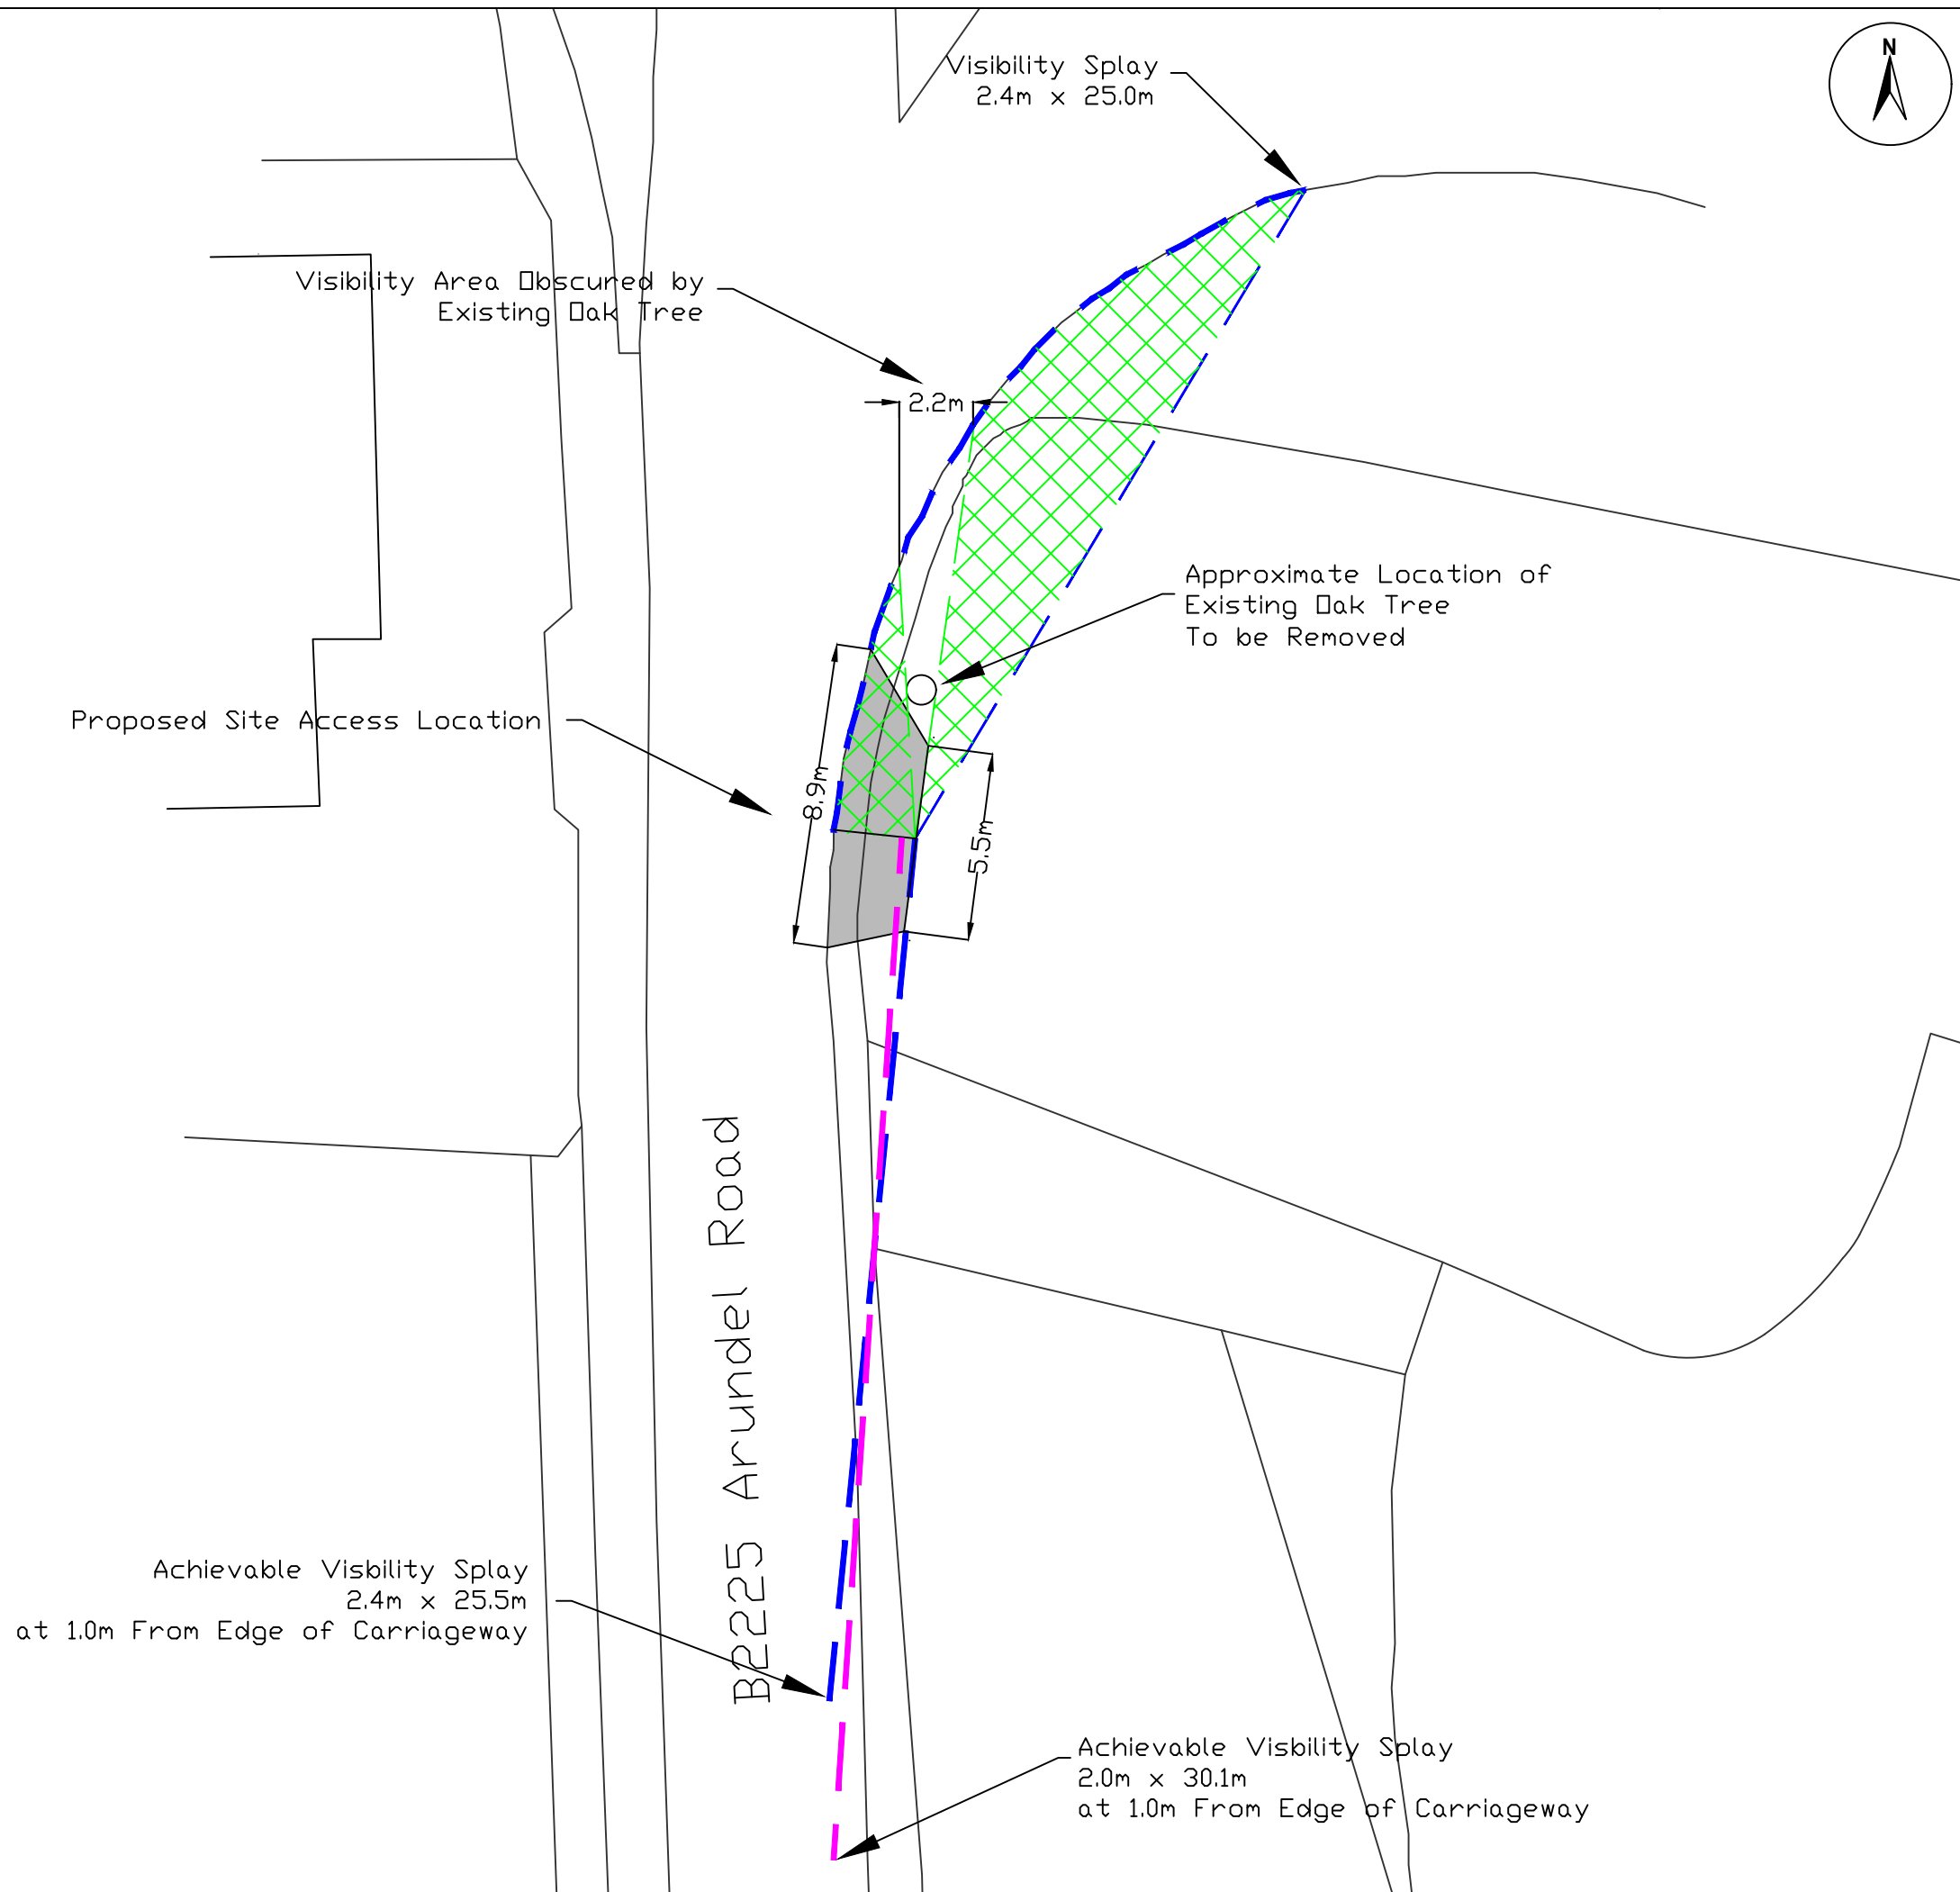

© 2019 RPS Group

NOTES

1. This drawing has been prepared in accordance with the scope of RPS's appointment with its client and is subject to the terms and conditions of that appointment. RPS accepts no liability for any use of this document other than by its client and only for the purposes for which it was prepared and provided.
2. If received electronically it is the recipients responsibility to print to correct scale. Only written dimensions should be used.
3. This drawing is to be read in conjunction with all relevant scheme drawings.



Area of Site to Remain Free of Obstructions to Visibility Splay

Rev A - Revised Text 06/11/2019



20 Milton Park, Abingdon, Oxfordshire, OX14 4SH
T: +44(0)1235 432 190 E: transport@rpsgroup.com

Client Nic & Ben's Entertainments

Project ARUNDEL ACRE

Title REVISED ACCESS LOCATION AND ACHIEVABLE VISIBILITY SPLAYS

Status	Drawn By P WARNER	PM/Checked by D ARCHIBALD
Project Number JNY10317	Scale @ A3 1:200	Date Created 30/10/2019
RPS Drawing/Figure Number JNY10317/01a	Rev -	

rpsgroup.com