



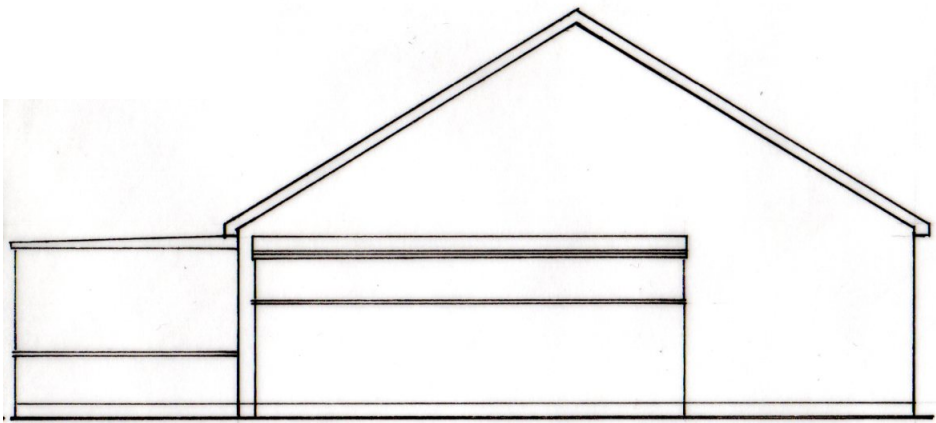


EXISTING SIDE ELEVATION (NORTH) 1:100

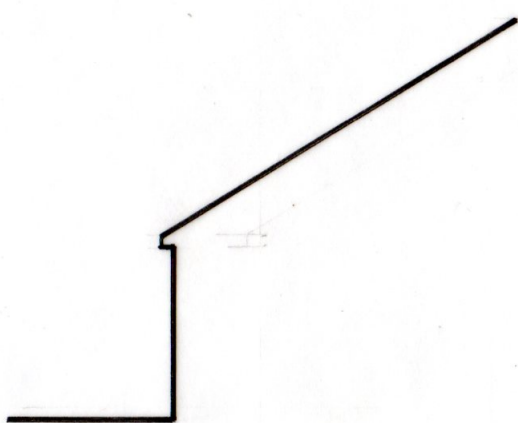


EXISTING SIDE ELEVATION (SOUTH) 1:100

Plan 1 of 2


The property owner is required to serve a party structure notice on the adjoining owner as required by The Party Wall etc Act 1996.

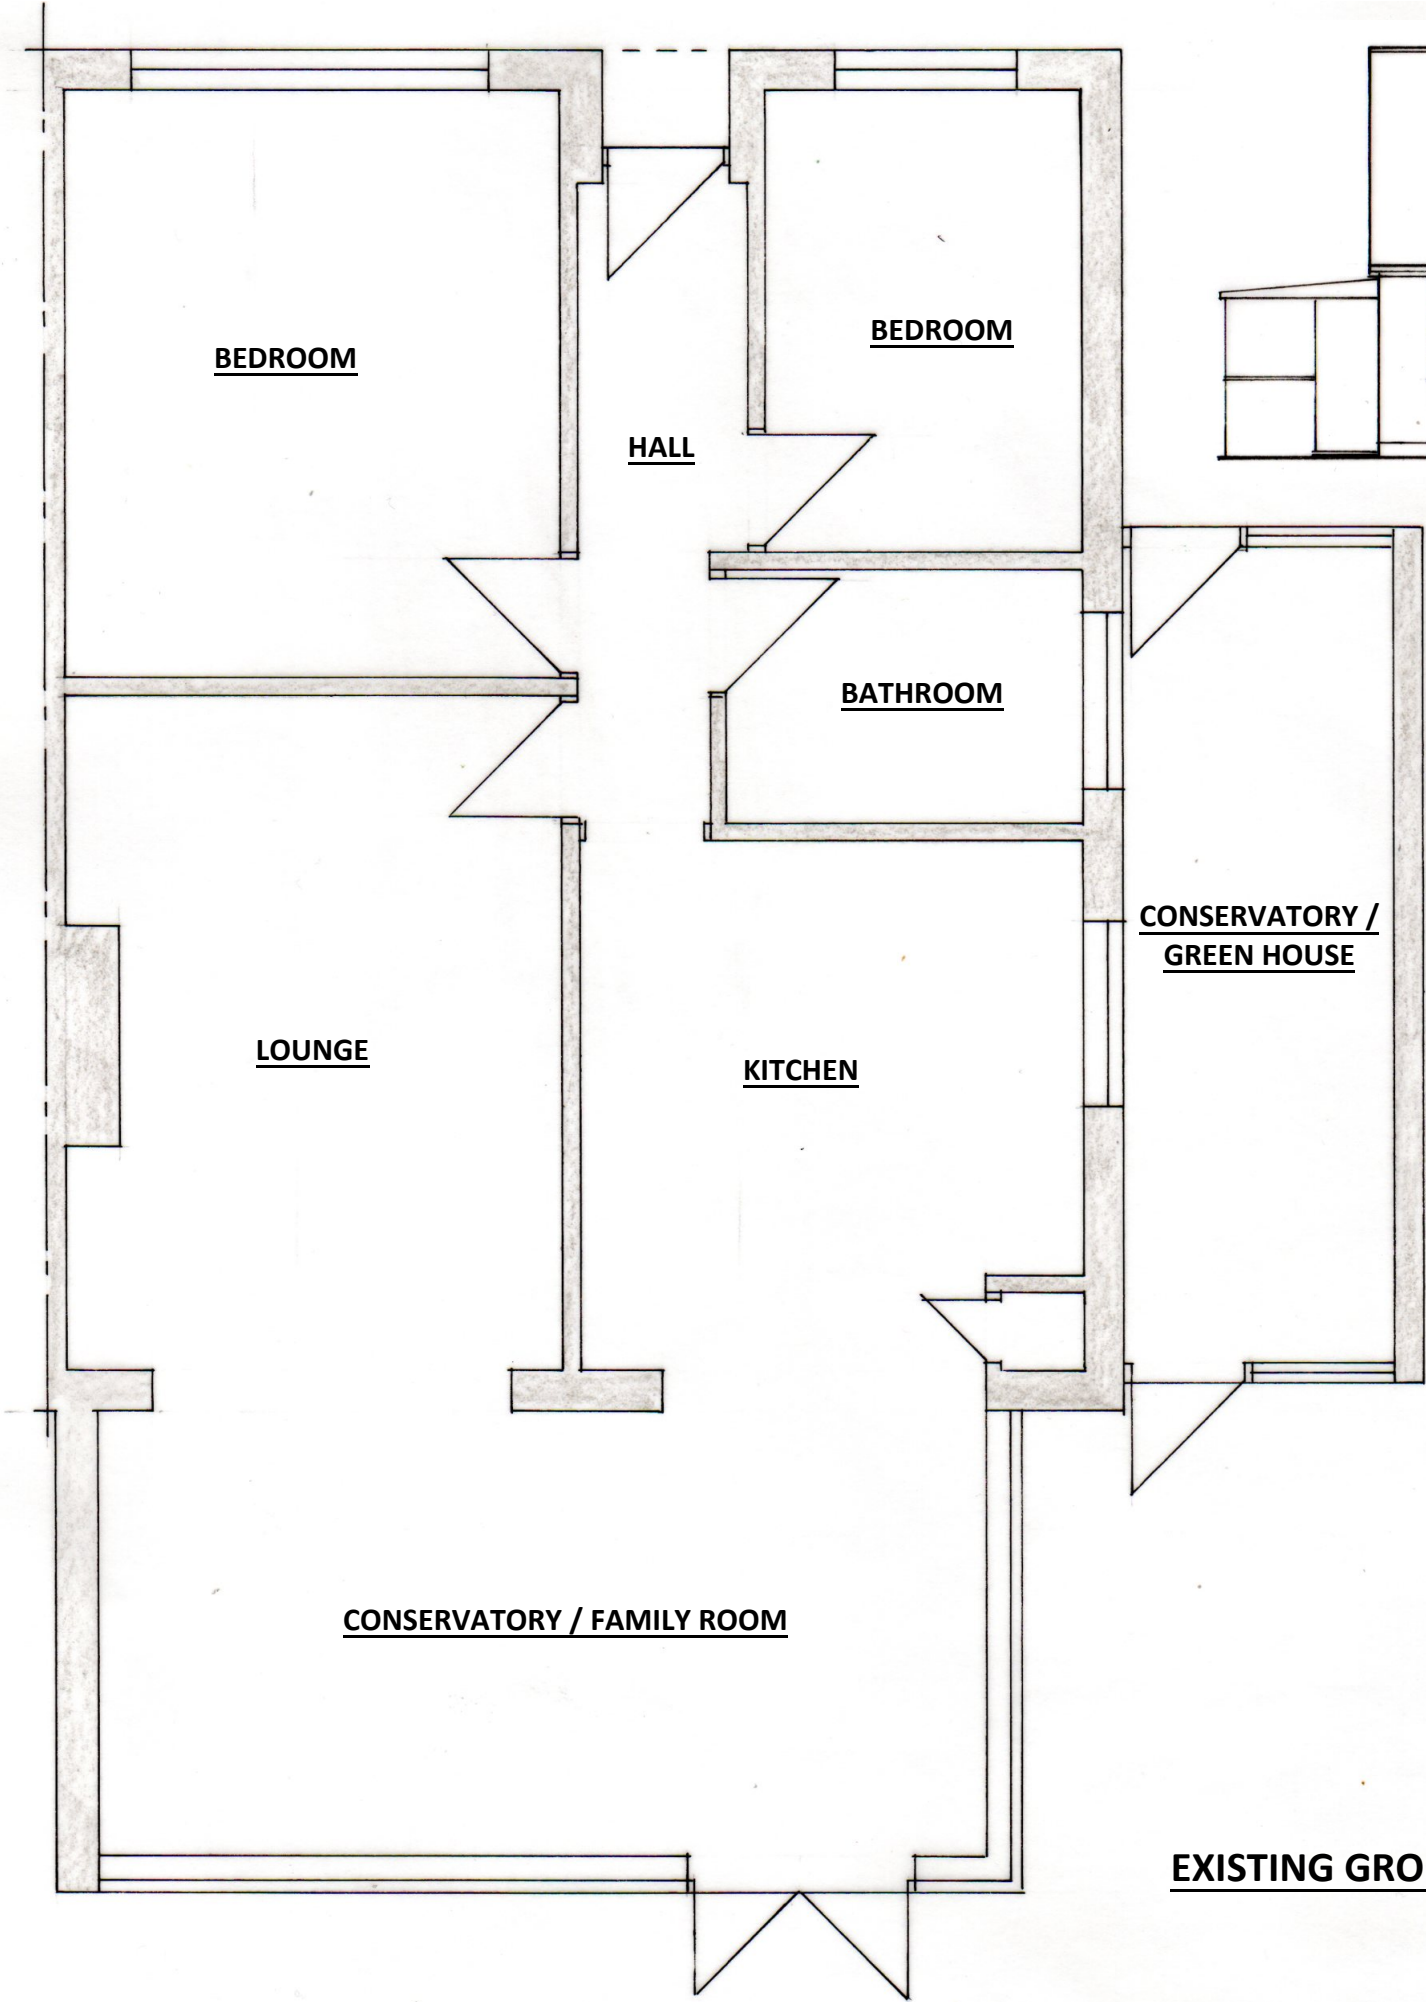

EXISTING GROUND FLOOR PLAN 1:50

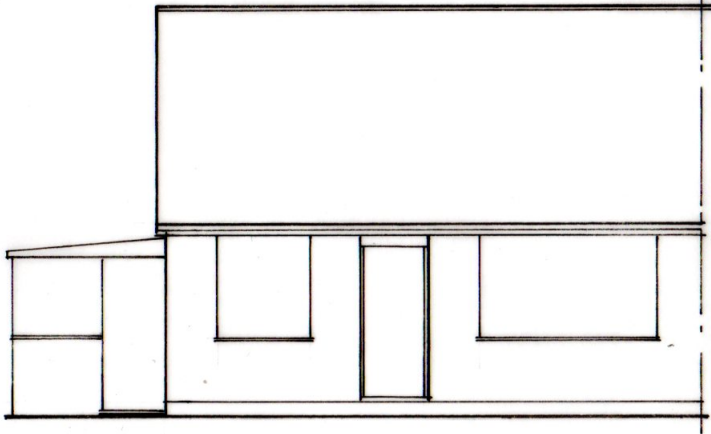

EXISTING FRONT ELEVATION (WEST) 1:100

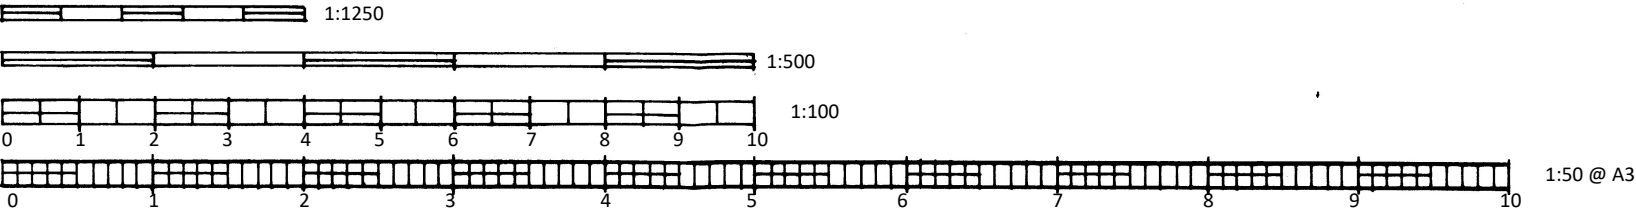

S.Barrett C.Build E, CABE Architectural, Structural & Party Wall Services. bsbpartywalls@yahoo.co.uk 07974 715009	75 ASHURST WAY, EAST PRESTON	FRONT / SIDE PORCH	CLIENT: Premier(Don & Helen) DATE: 19.05.2021 DRWG No: BSB/21/872/1	A3
--	--	-------------------------------	--	---------------