

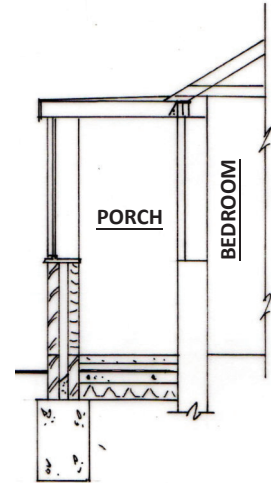



The property owner is required to serve a party structure notice on the adjoining owner as required by The Party Wall etc Act 1996.

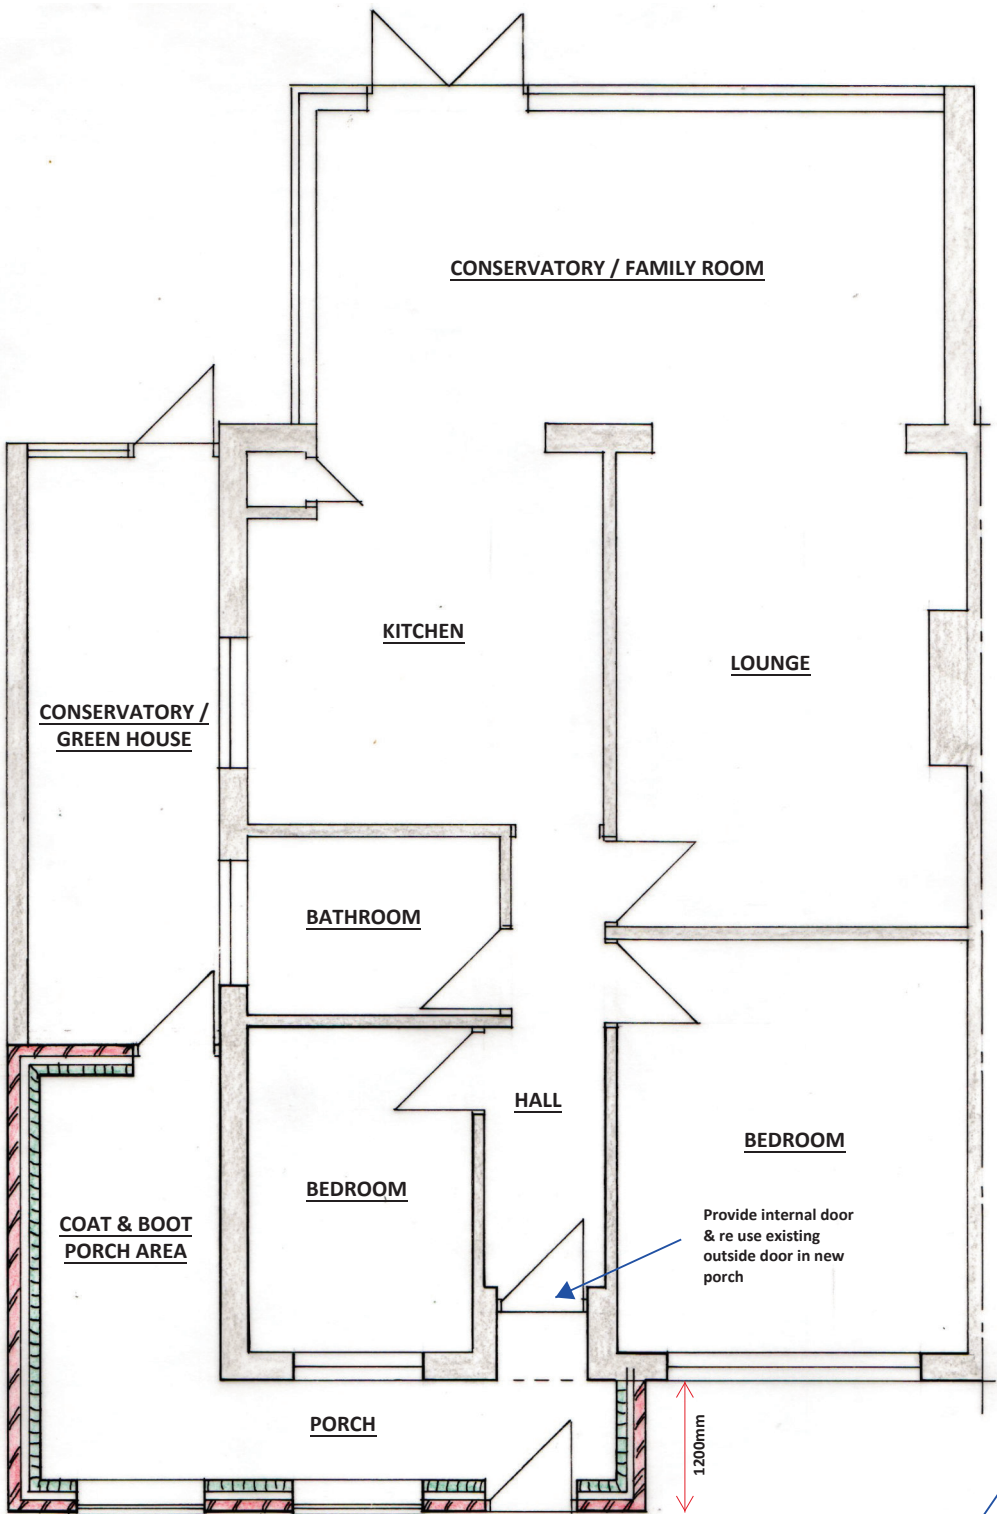


SECTION 1:50

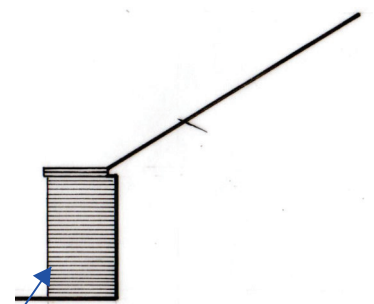



PROPOSED SIDE ELEVATION (EAST) 1:100

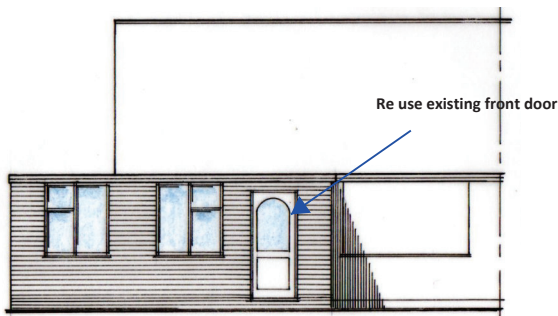

PROPOSED FRONT ELEVATION (WEST) 1:100

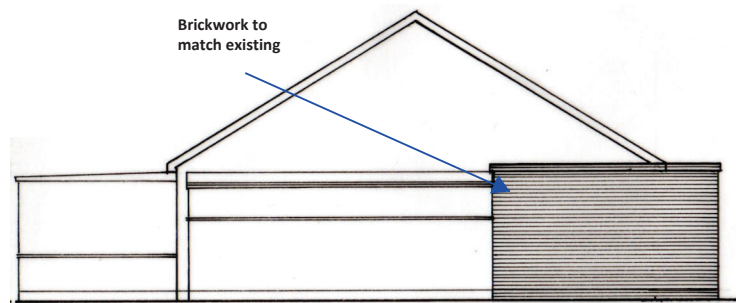

PROPOSED SIDE ELEVATION (NORTH) 1:100

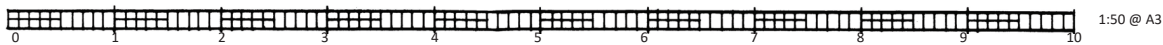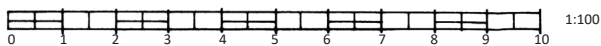

S.Barrett C.Build E, CABE
Architectural, Structural & Party Wall Services.
bsbpartywalls@yahoo.co.uk
07974 715009



75 ASHURST WAY,
EAST PRESTON

FRONT / SIDE PORCH

CLIENT: Premier(Don & Helen)

DATE: 19.05.2021

DRWG No: BSB/21/872/2

A3