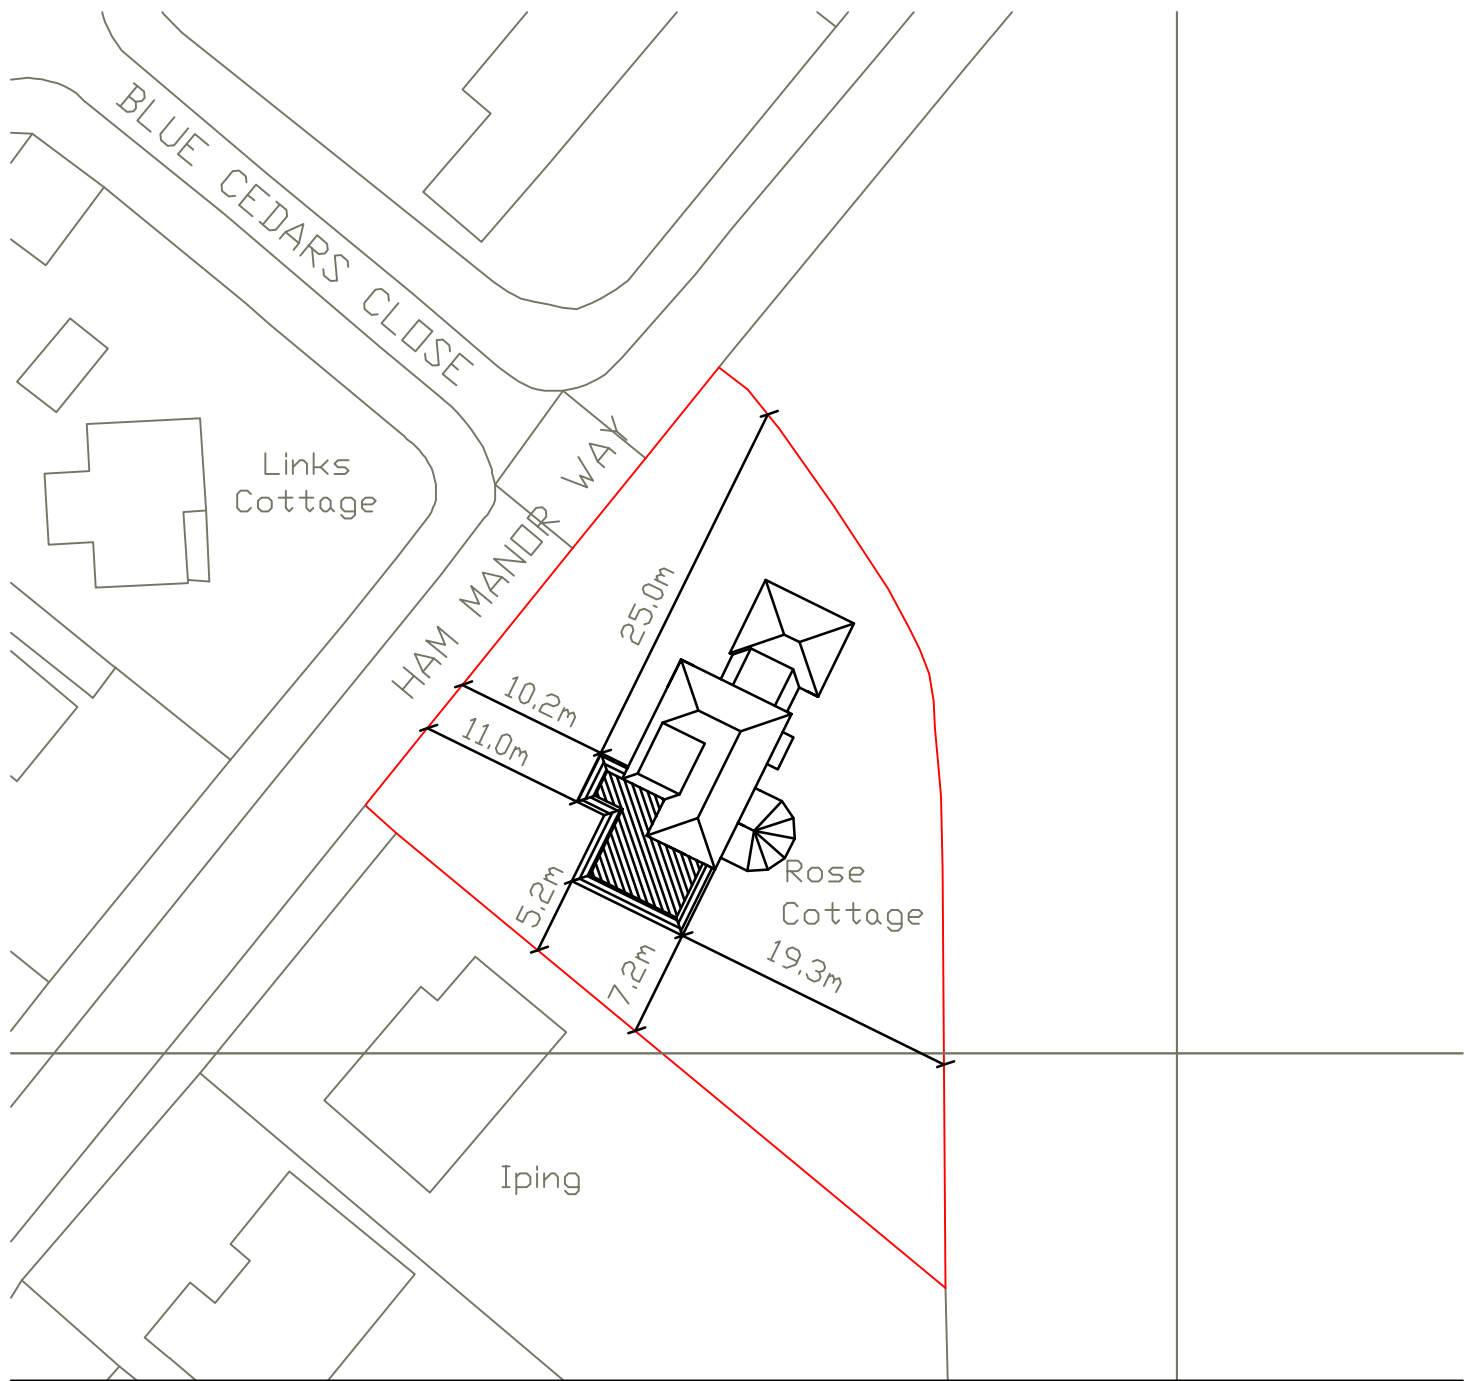


Metres
Rose Cottage
Ham Manor Way
Angmering
Block Plan 1:500
A4 Paper