
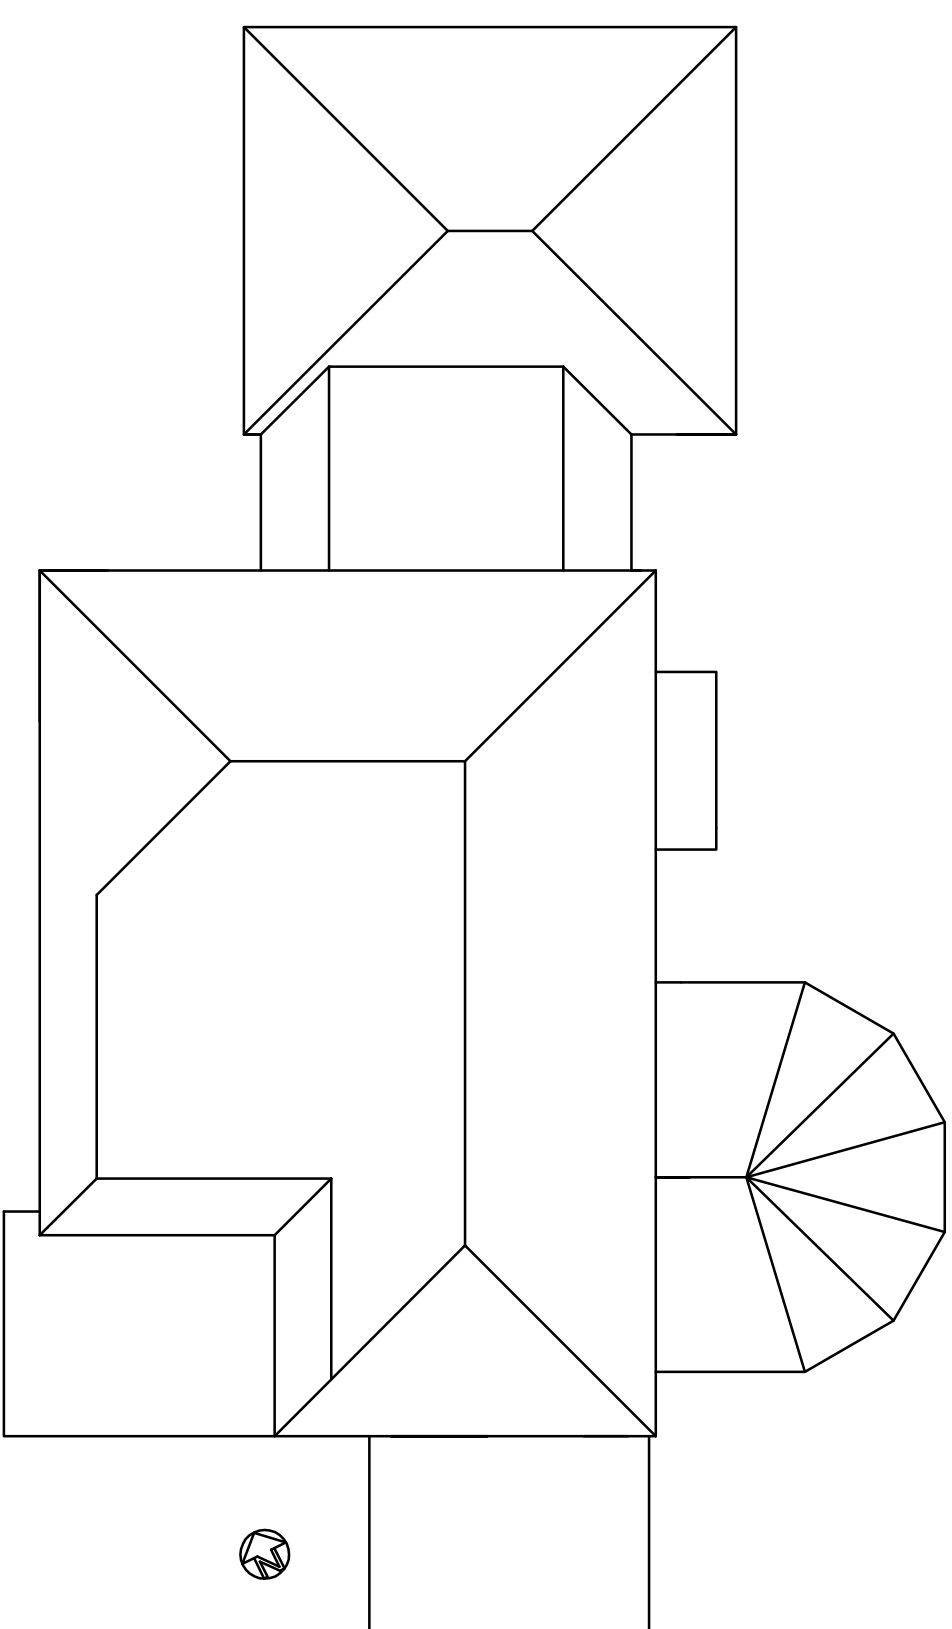
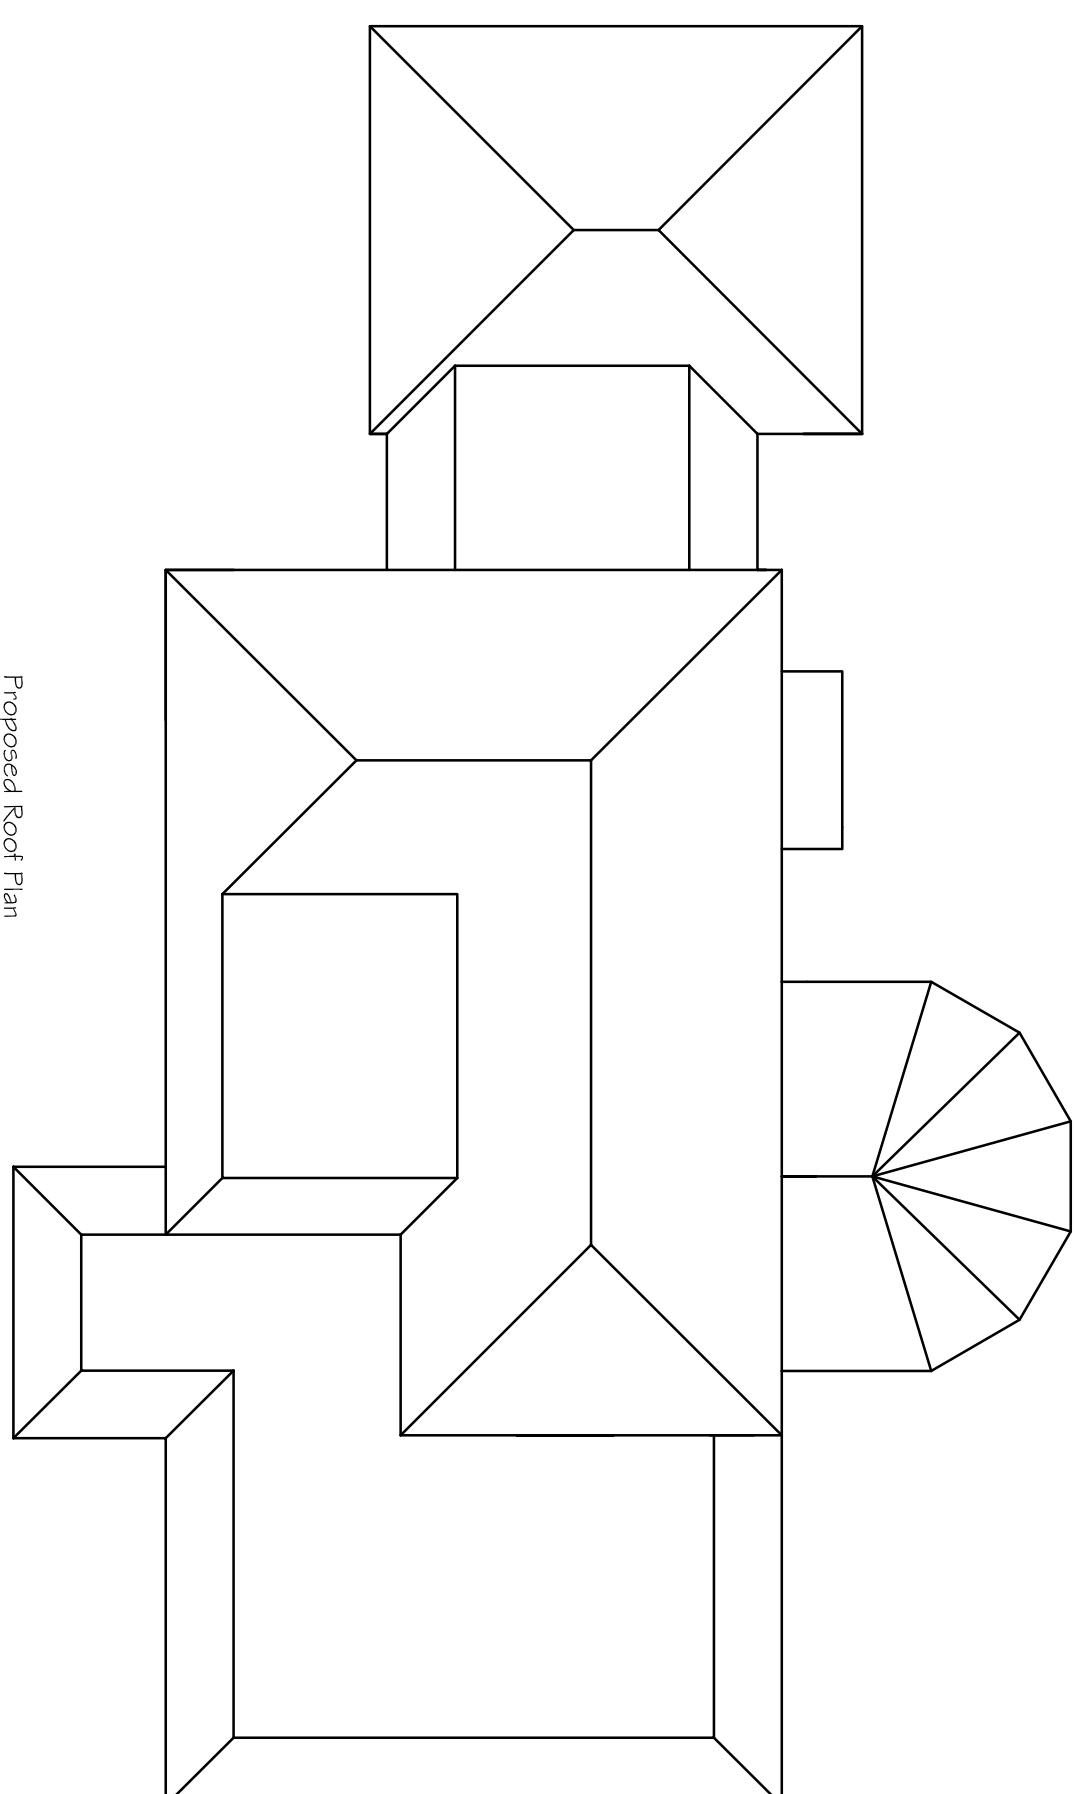
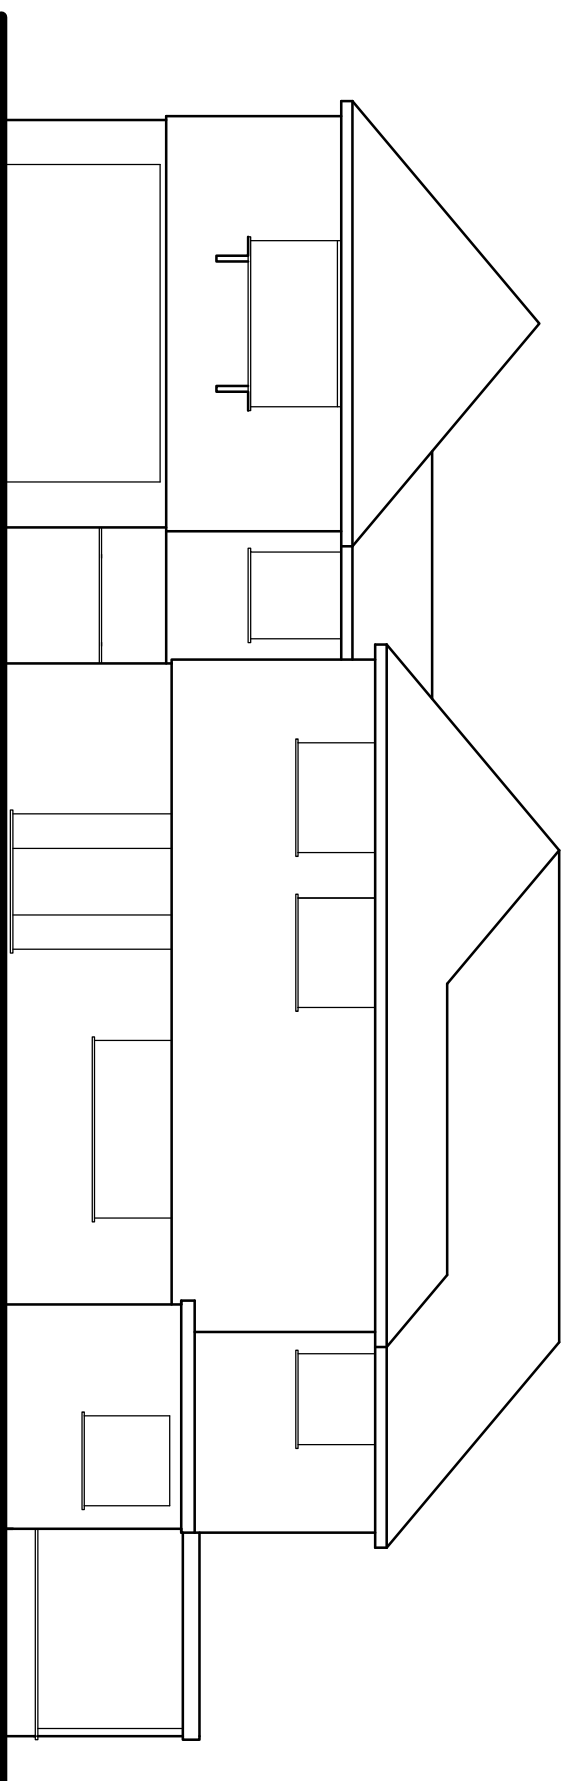
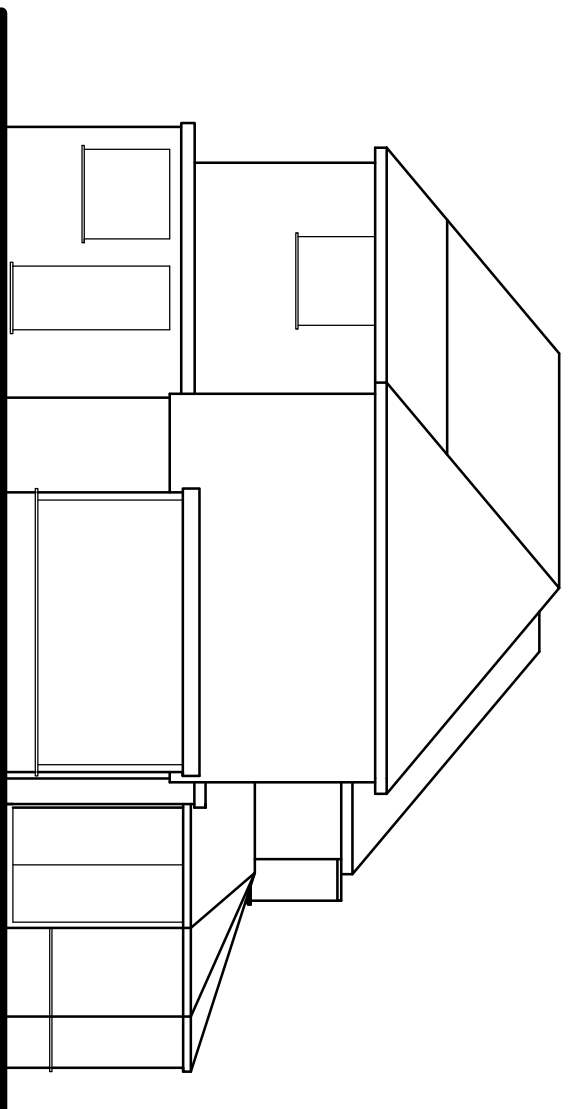
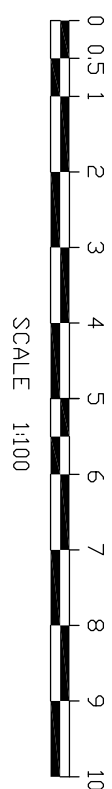
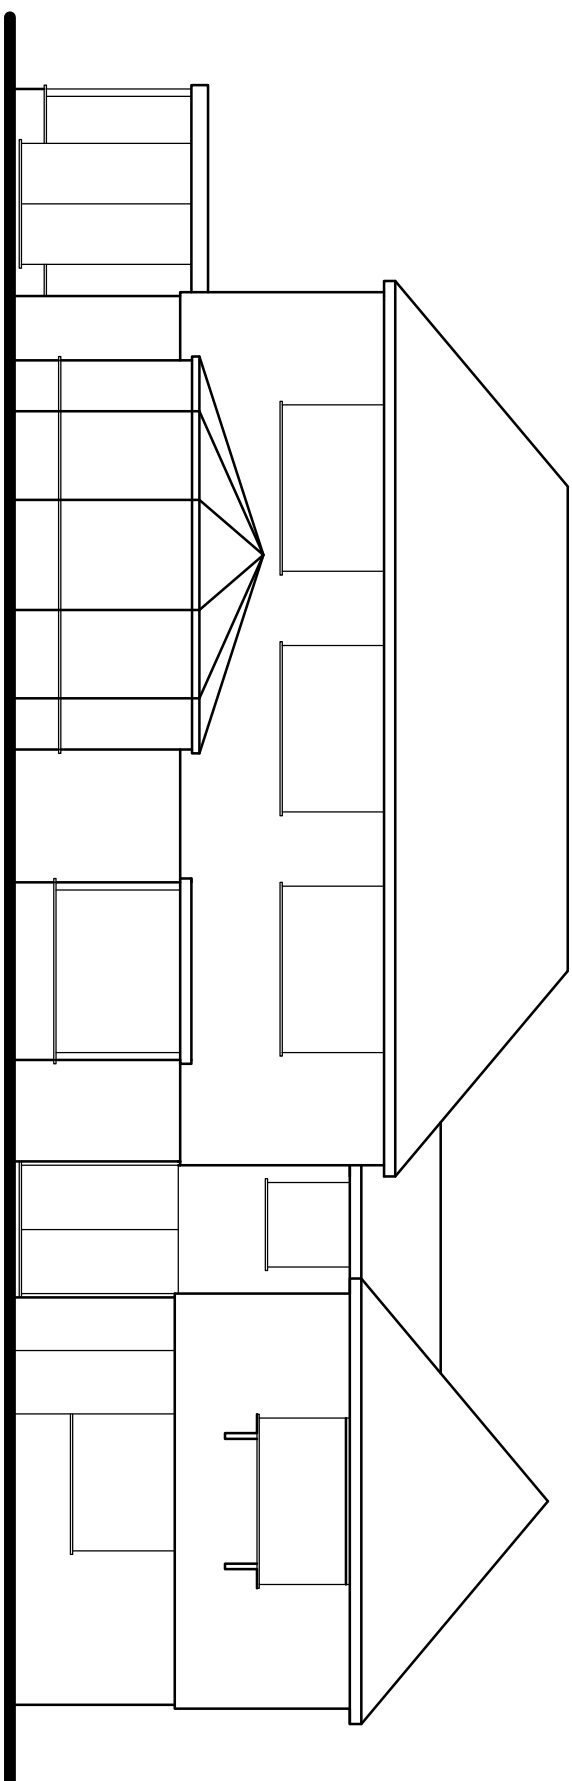
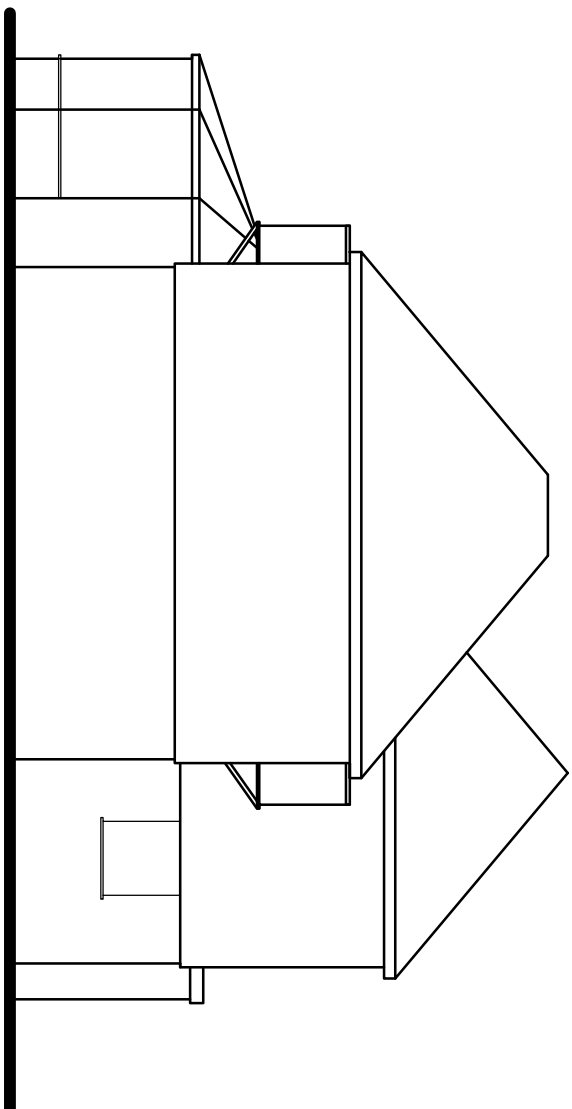
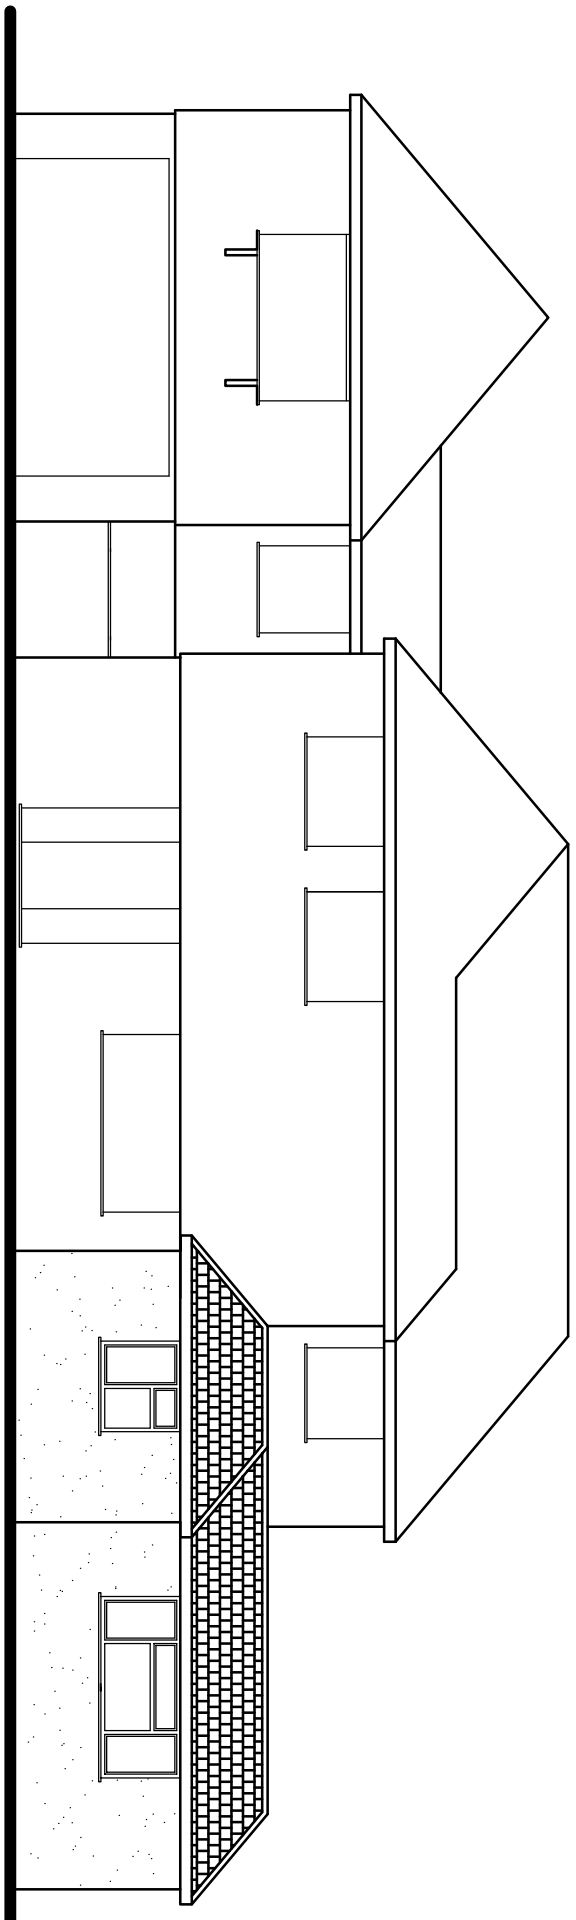
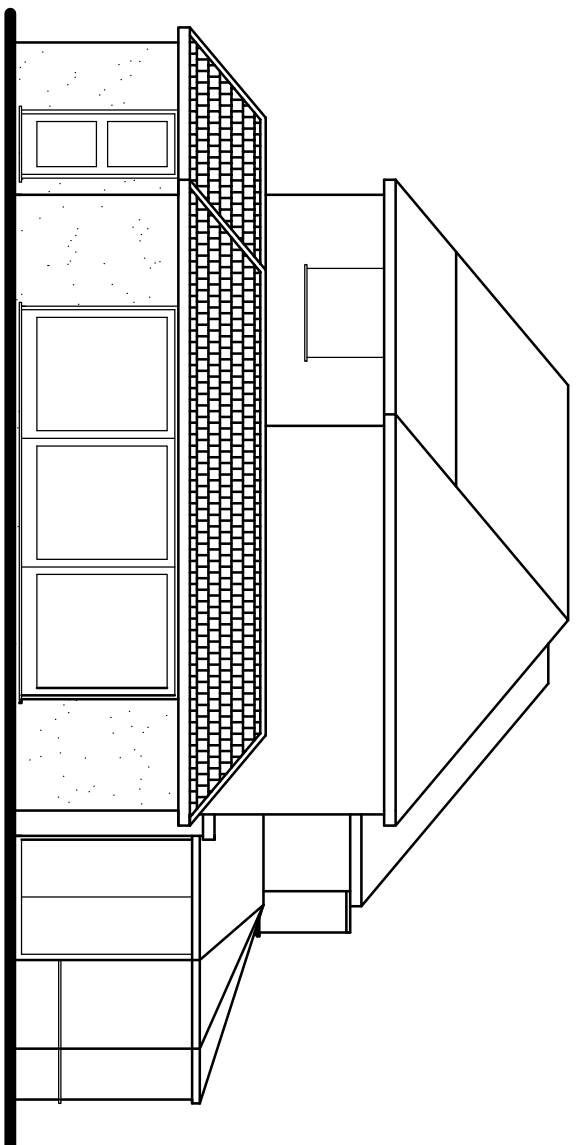
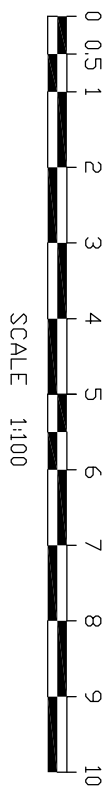
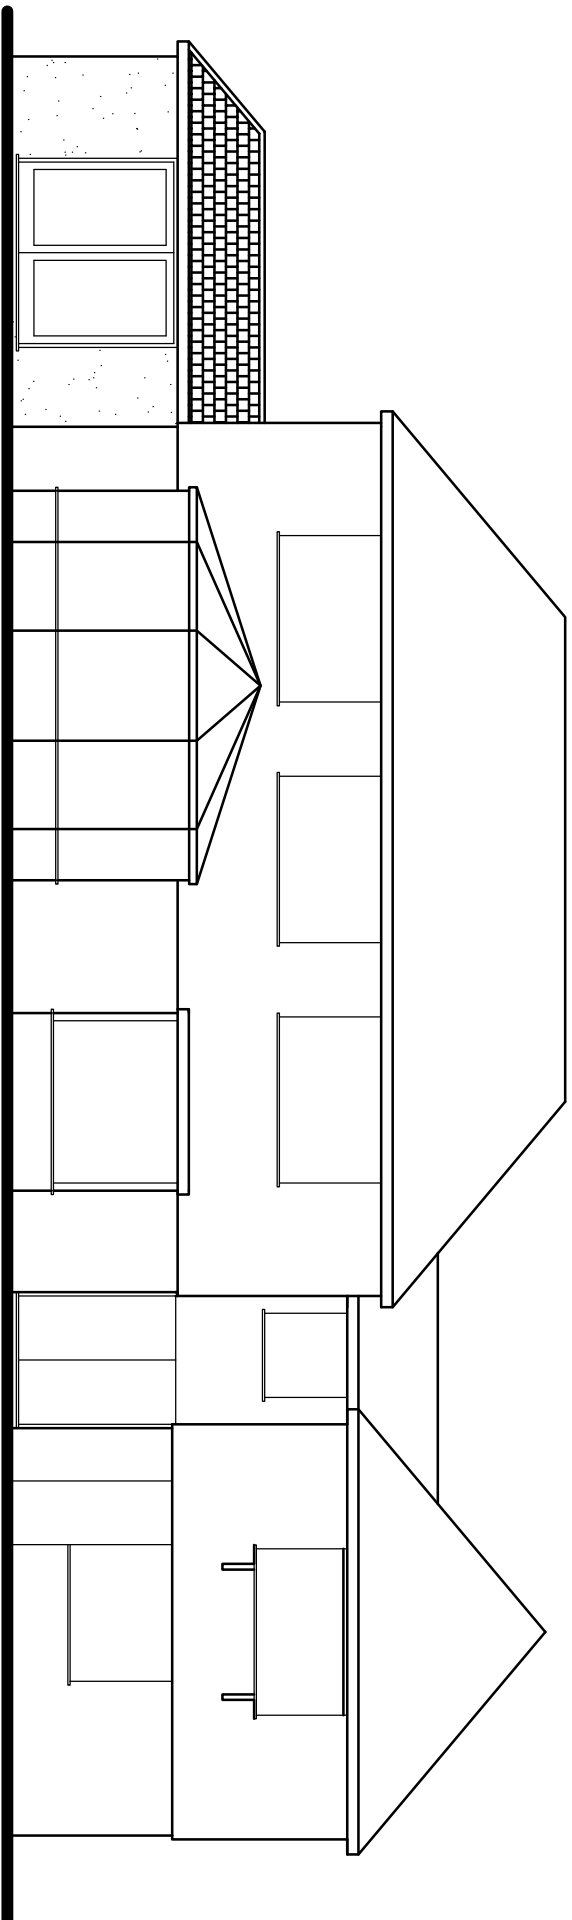


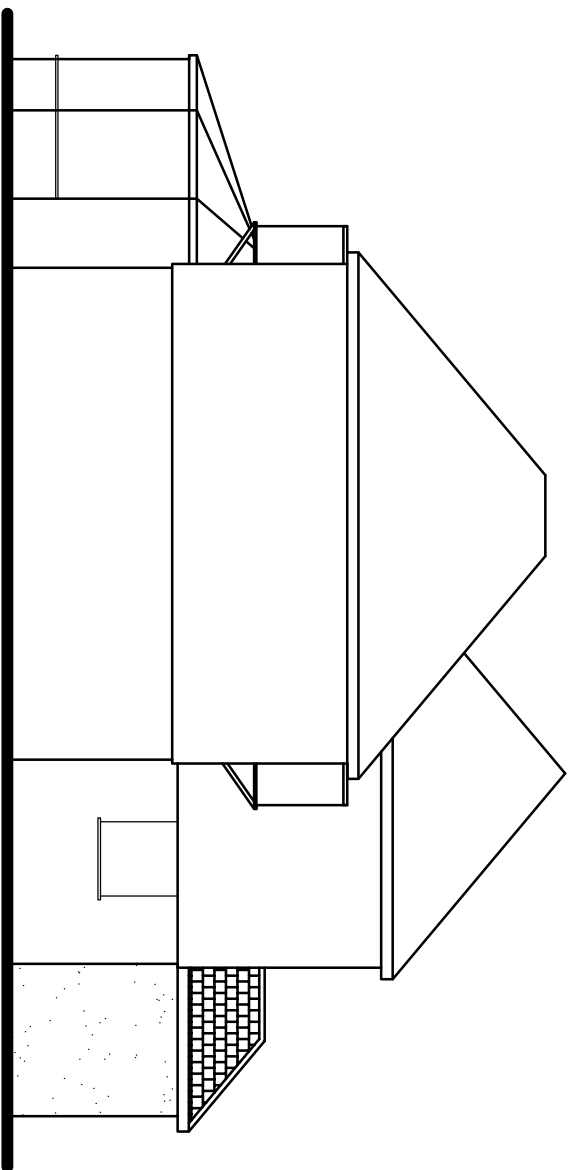

Tony Rogers	
Building Consultants	
Address: 40 Dawn Crescent, Upper Beeding	
West Sussex, BN44 3WH	
Telephone: 01903 815225 Fax: 01903 815225	
Rev.	Date: Revision Description:

Client: Mrs L Chaney

Address: Rose Cottage
Ham Manor Way
Angmering
West Sussex BN16 4JQ

Project: Proposed single storey side extension

Scale: 1:1000
Paper Size A1

Date: May 2018

Drawing No: 18/1304/02

Drawn By: AMR Revision: _____