


Brian Heap Architectural Consultant Tel: 01905 830000 brianheaparchitect@btconnect.com	
Land off West Drive Angmering BN16	
Location Plan	
April 2022	1:1250 at A3
Drawing No. 22-20120-04	

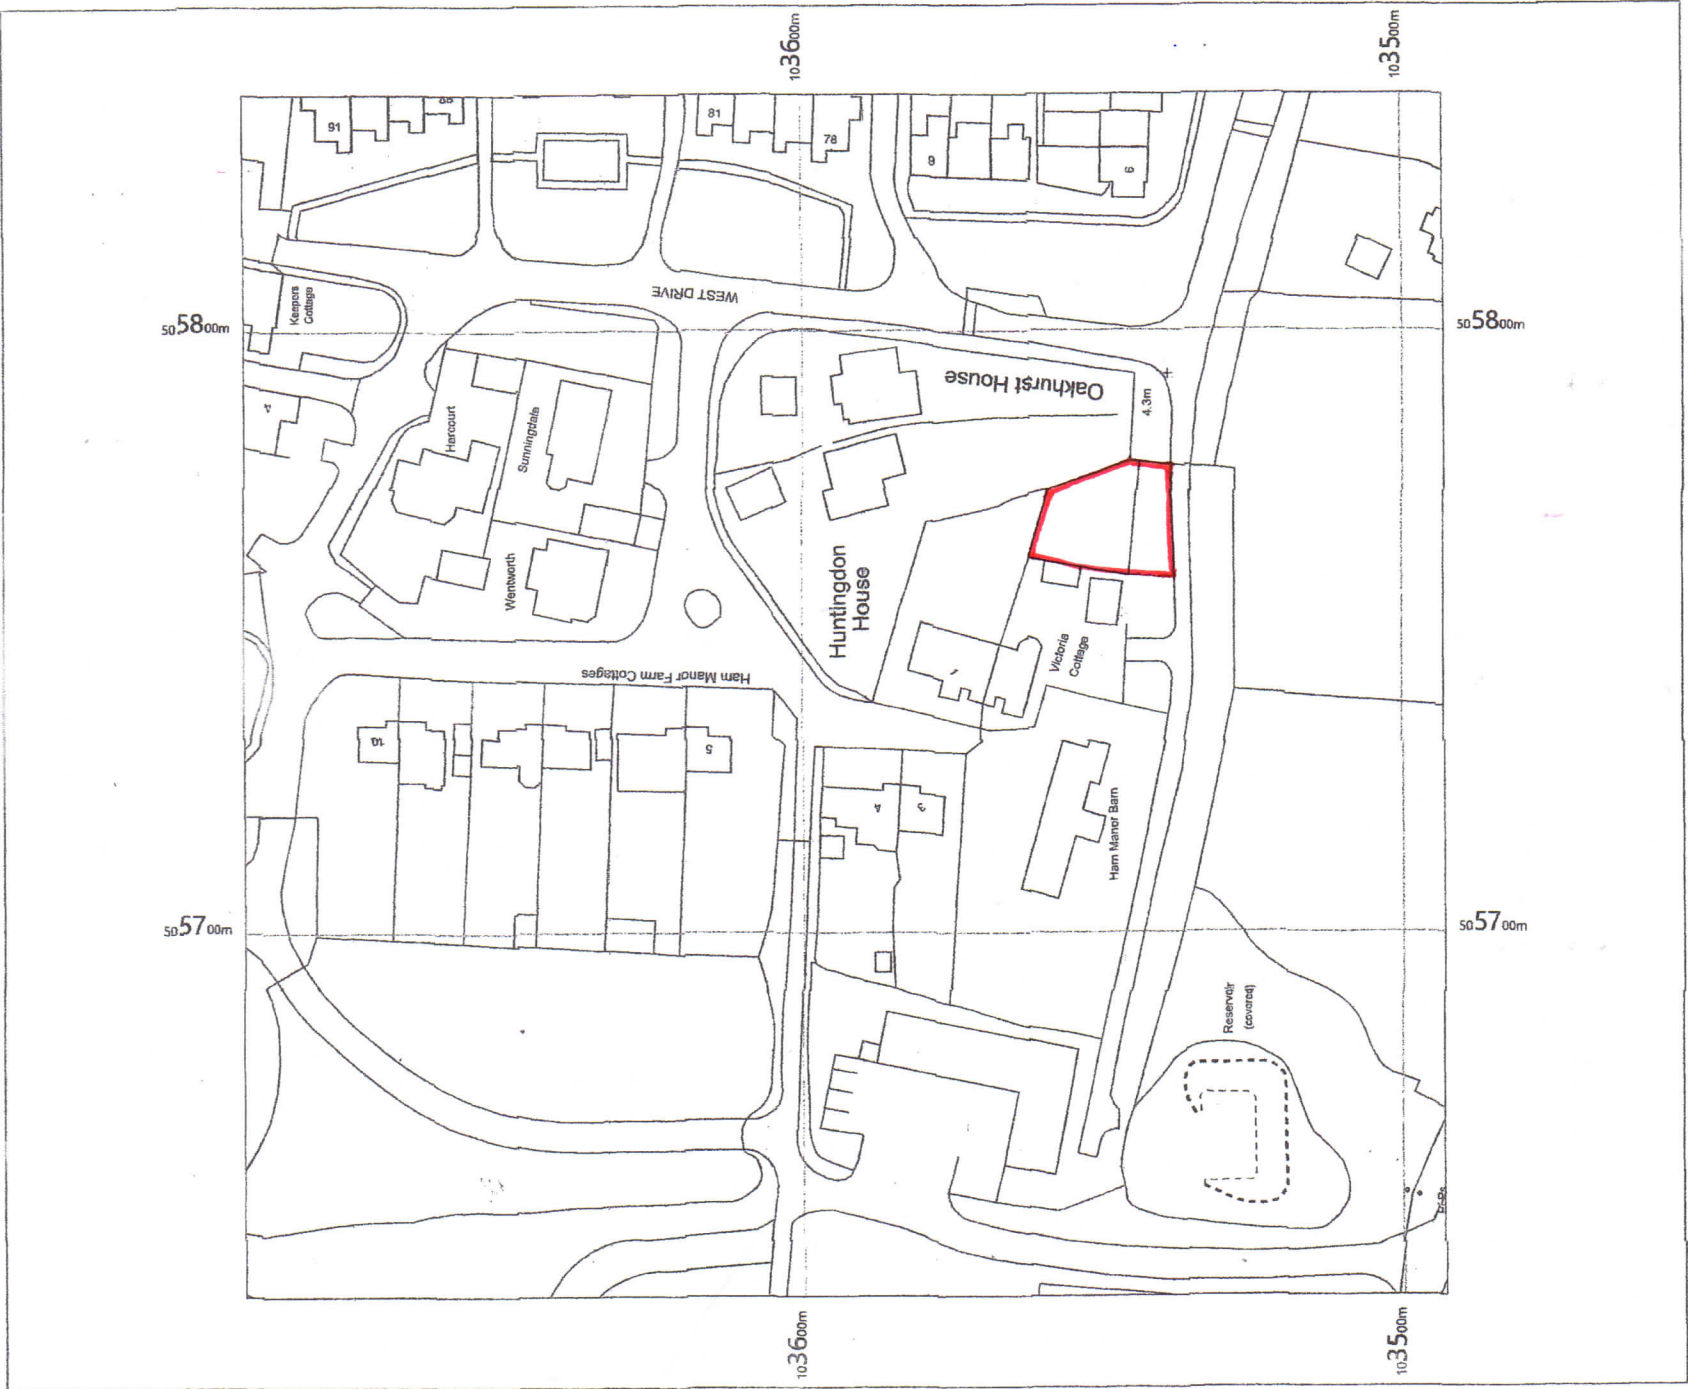

OS MasterMap 1250/2500/10000 scale
 Monday, December 6, 2021, ID: CM-01007039
www.centremapslive.co.uk
 1:1250 scale print at A4, Centre: 505739 E, 103593 N
 ©Crown Copyright Ordnance Survey. Licence no. 100019980