


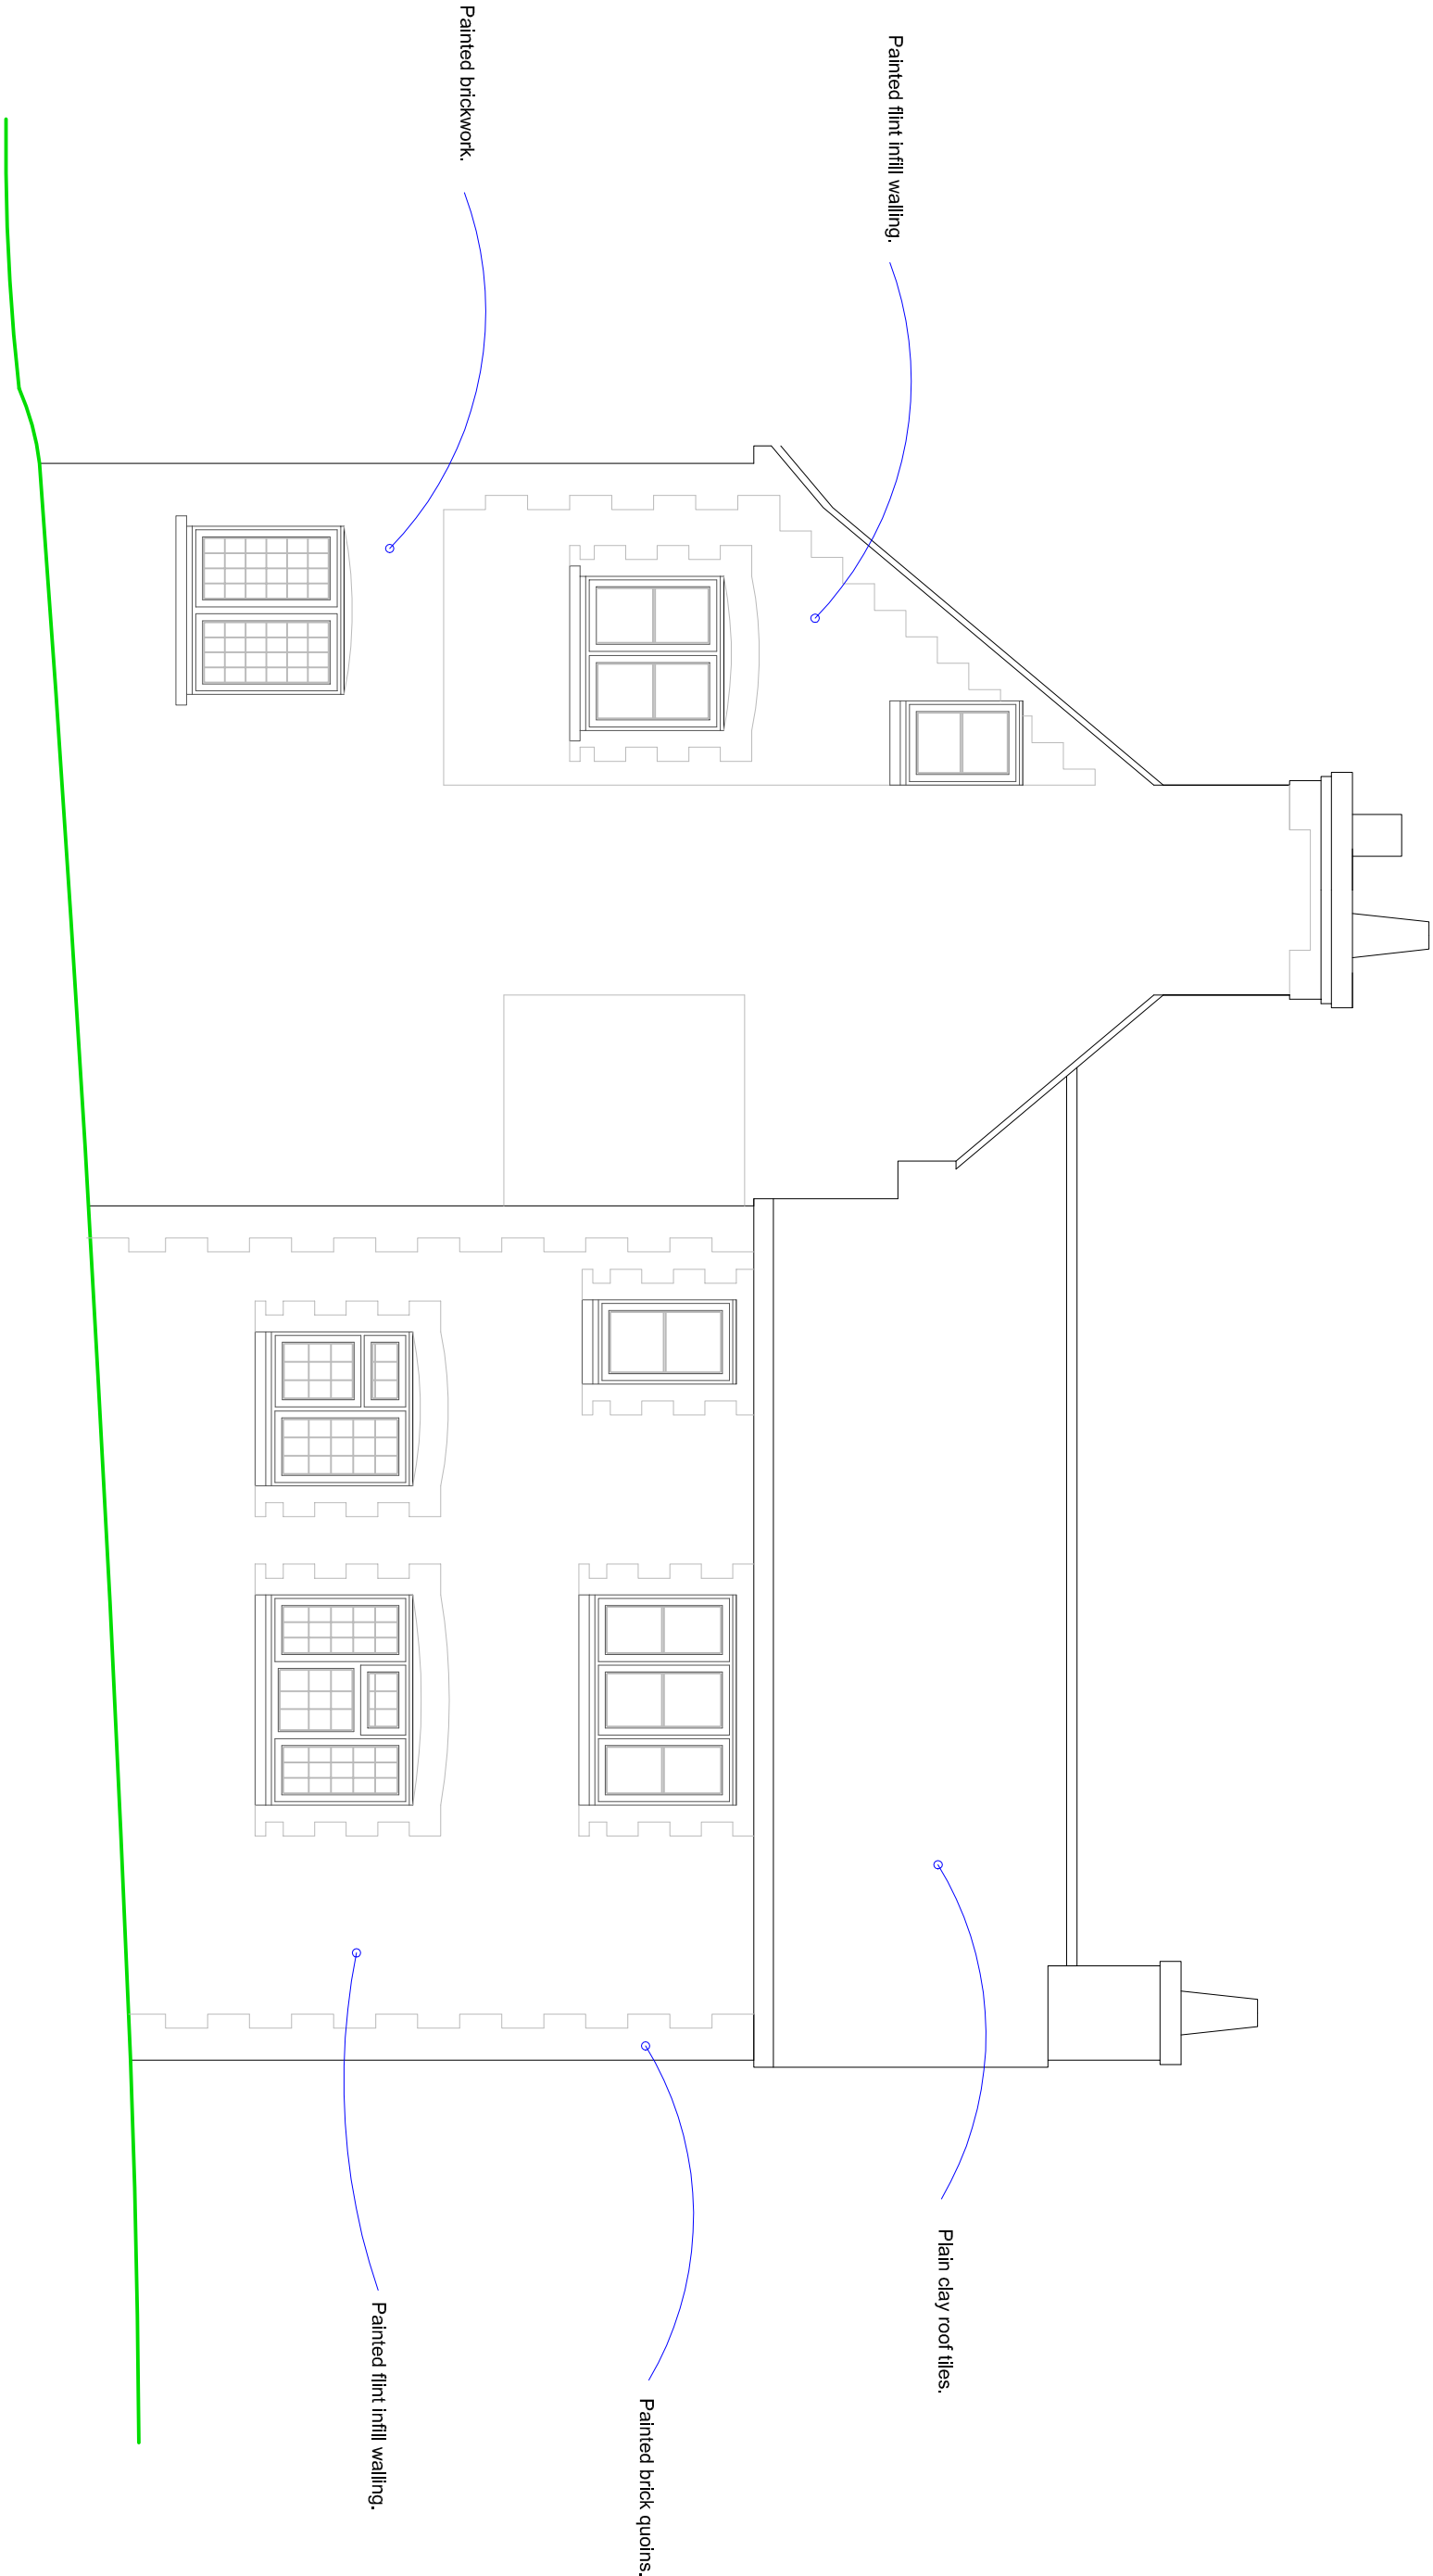

EXISTING SIDE ELEVATION



SUSSEX BUILDING CONSULTANCY LIMITED	
SADDLERS, HIGH STREET, ANGMERING, WEST SUSSEX.	
SCALE - 1/50 REV - DATE - 06/07/2015	
 LABC partner	3 NORTHCOTE ROAD BOGNOR REGIS PO21 5LZ TEL/FAX - (01243) 861379