



DO NOT SCALE DRAWING EXCEPT FOR PLANNING PURPOSES
ALL DIMENSIONS TO BE CHECKED ON SITE



- EXISTING MATERIALS**
- WALLS TO GROUND FLOOR – CREAM PAINTED BRICKWORK
 - WALLS ABOVE – GREEN HUNG TILES
 - PITCHED ROOF – GREY INTERLOCKING TILES
 - FLAT ROOF – GREY FELT
 - WINDOWS – WHITE PVC-U FRAMES
 - FRONT DOOR – BROWN PVC-U PART GLAZED
 - REAR PATIO DOORS – WHITE PVC-U FULLY GLAZED
 - KITCHEN ANNEX DOOR – WHITE PVC-U PART GLAZED
 - FACIAS – WHITE PVC-U

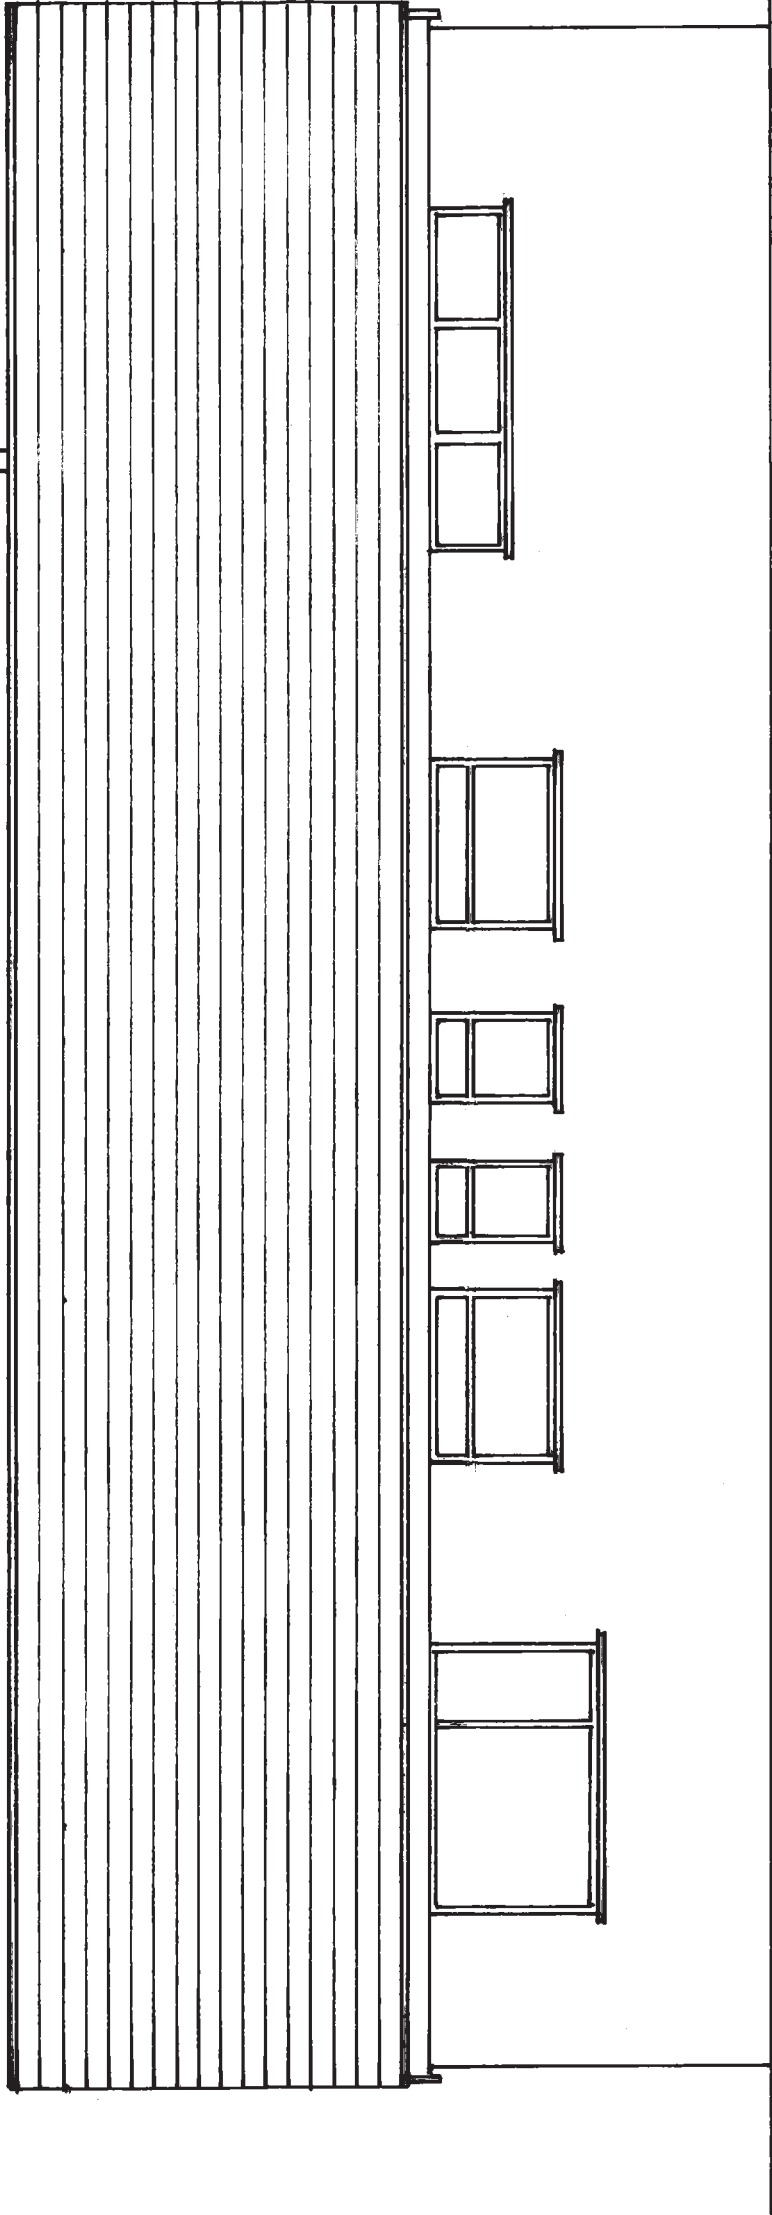

WEST ELEVATION

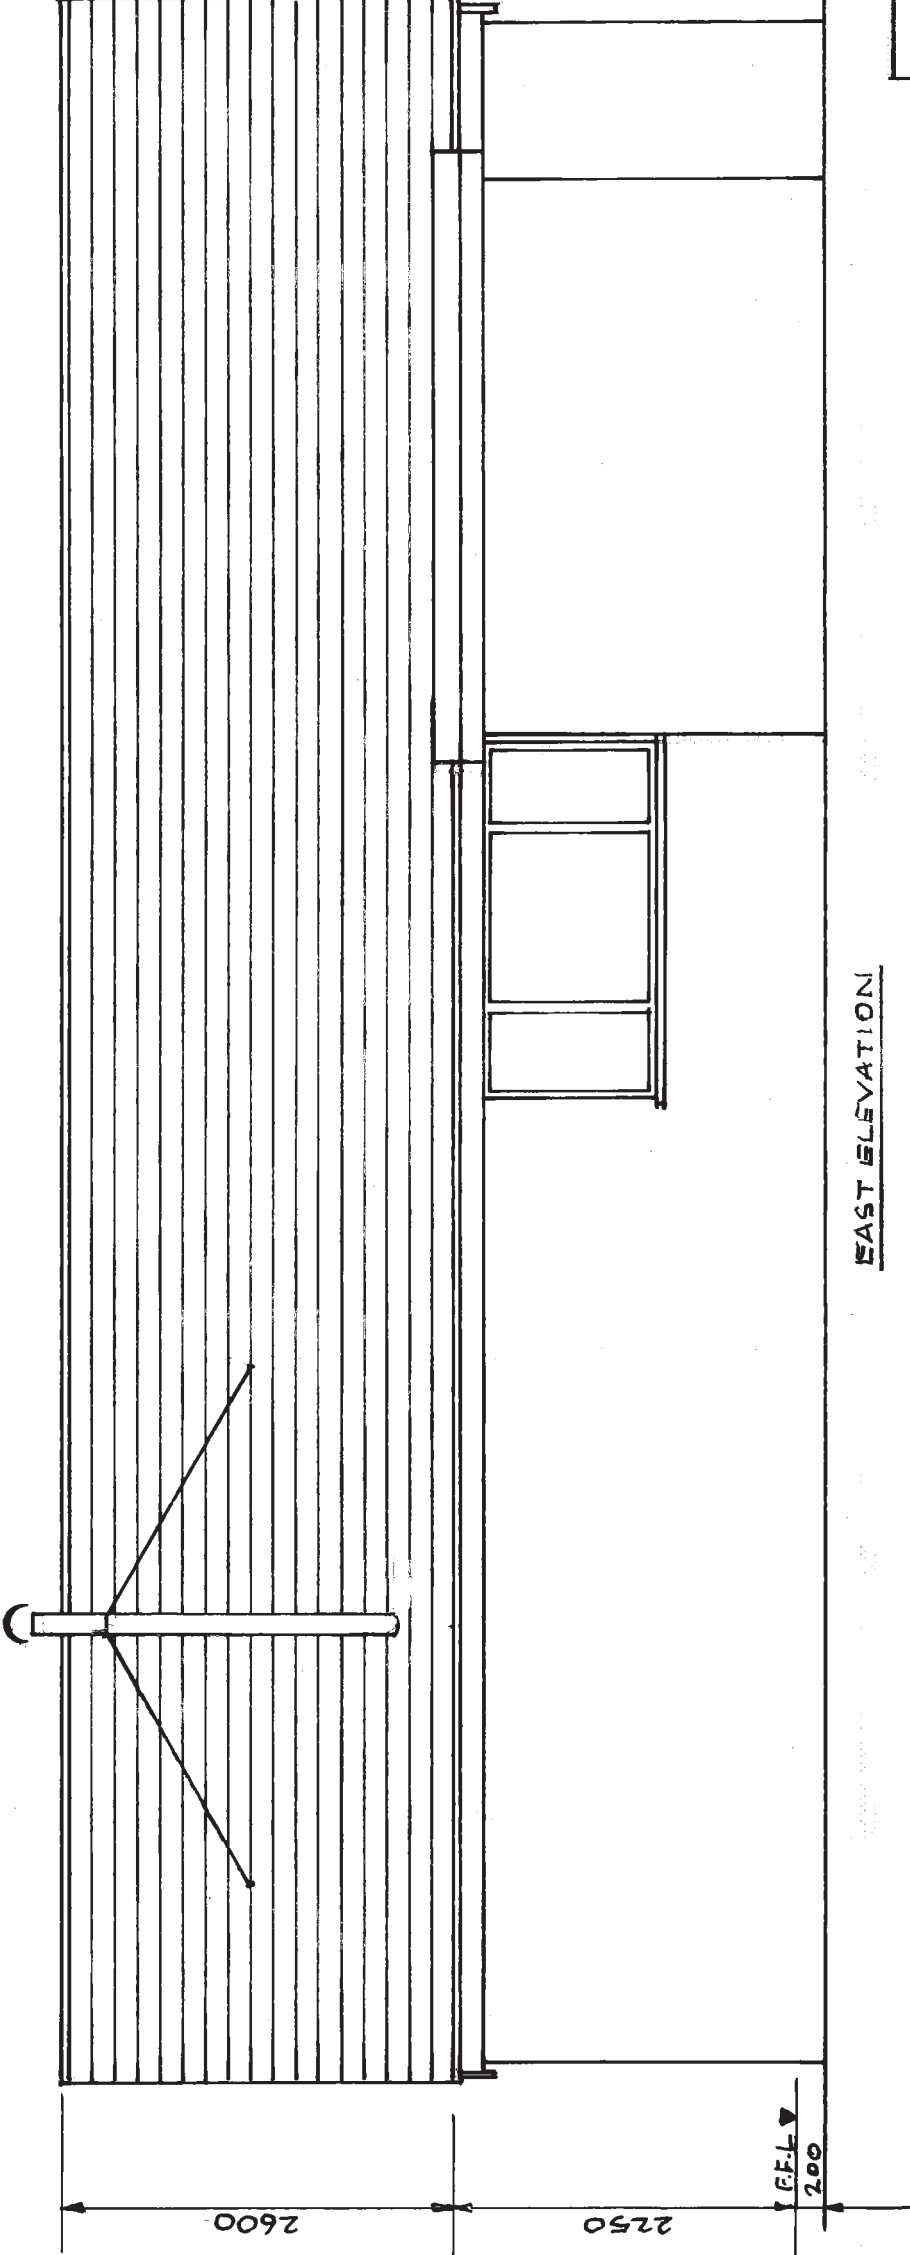

EAST ELEVATION

PROPOSED SIDE EXTENSION
HOPE COTTAGE, STATION ROAD, ANGMERING, BN16 4HY
EXISTING EAST AND WEST ELEVATIONS
SCALE – 1:50 @A3
DATE – 14/06/2018
DRAWN – H WILMAN
DRWG NO – HOPE-05

