



DO NOT SCALE DRAWING EXCEPT FOR PLANNING PURPOSES
ALL DIMENSIONS TO BE CHECKED ON SITE

EXISTING MATERIALS
WALLS TO GROUND FLOOR – CREAM PAINTED BRICKWORK
WALLS ABOVE – GREEN HUNG TILES
PITCHED ROOF – GREY INTERLOCKING TILES
FLAT ROOF – GREY FELT
WINDOWS – WHITE PVC-U FRAMES
FRONT DOOR – BROWN PVC-U PART GLAZED
REAR PATIO DOORS – WHITE PVC-U FULLY GLAZED
KITCHEN ANNEX DOOR – WHITE PVC-U PART GLAZED
FACIAS – WHITE PVC-U

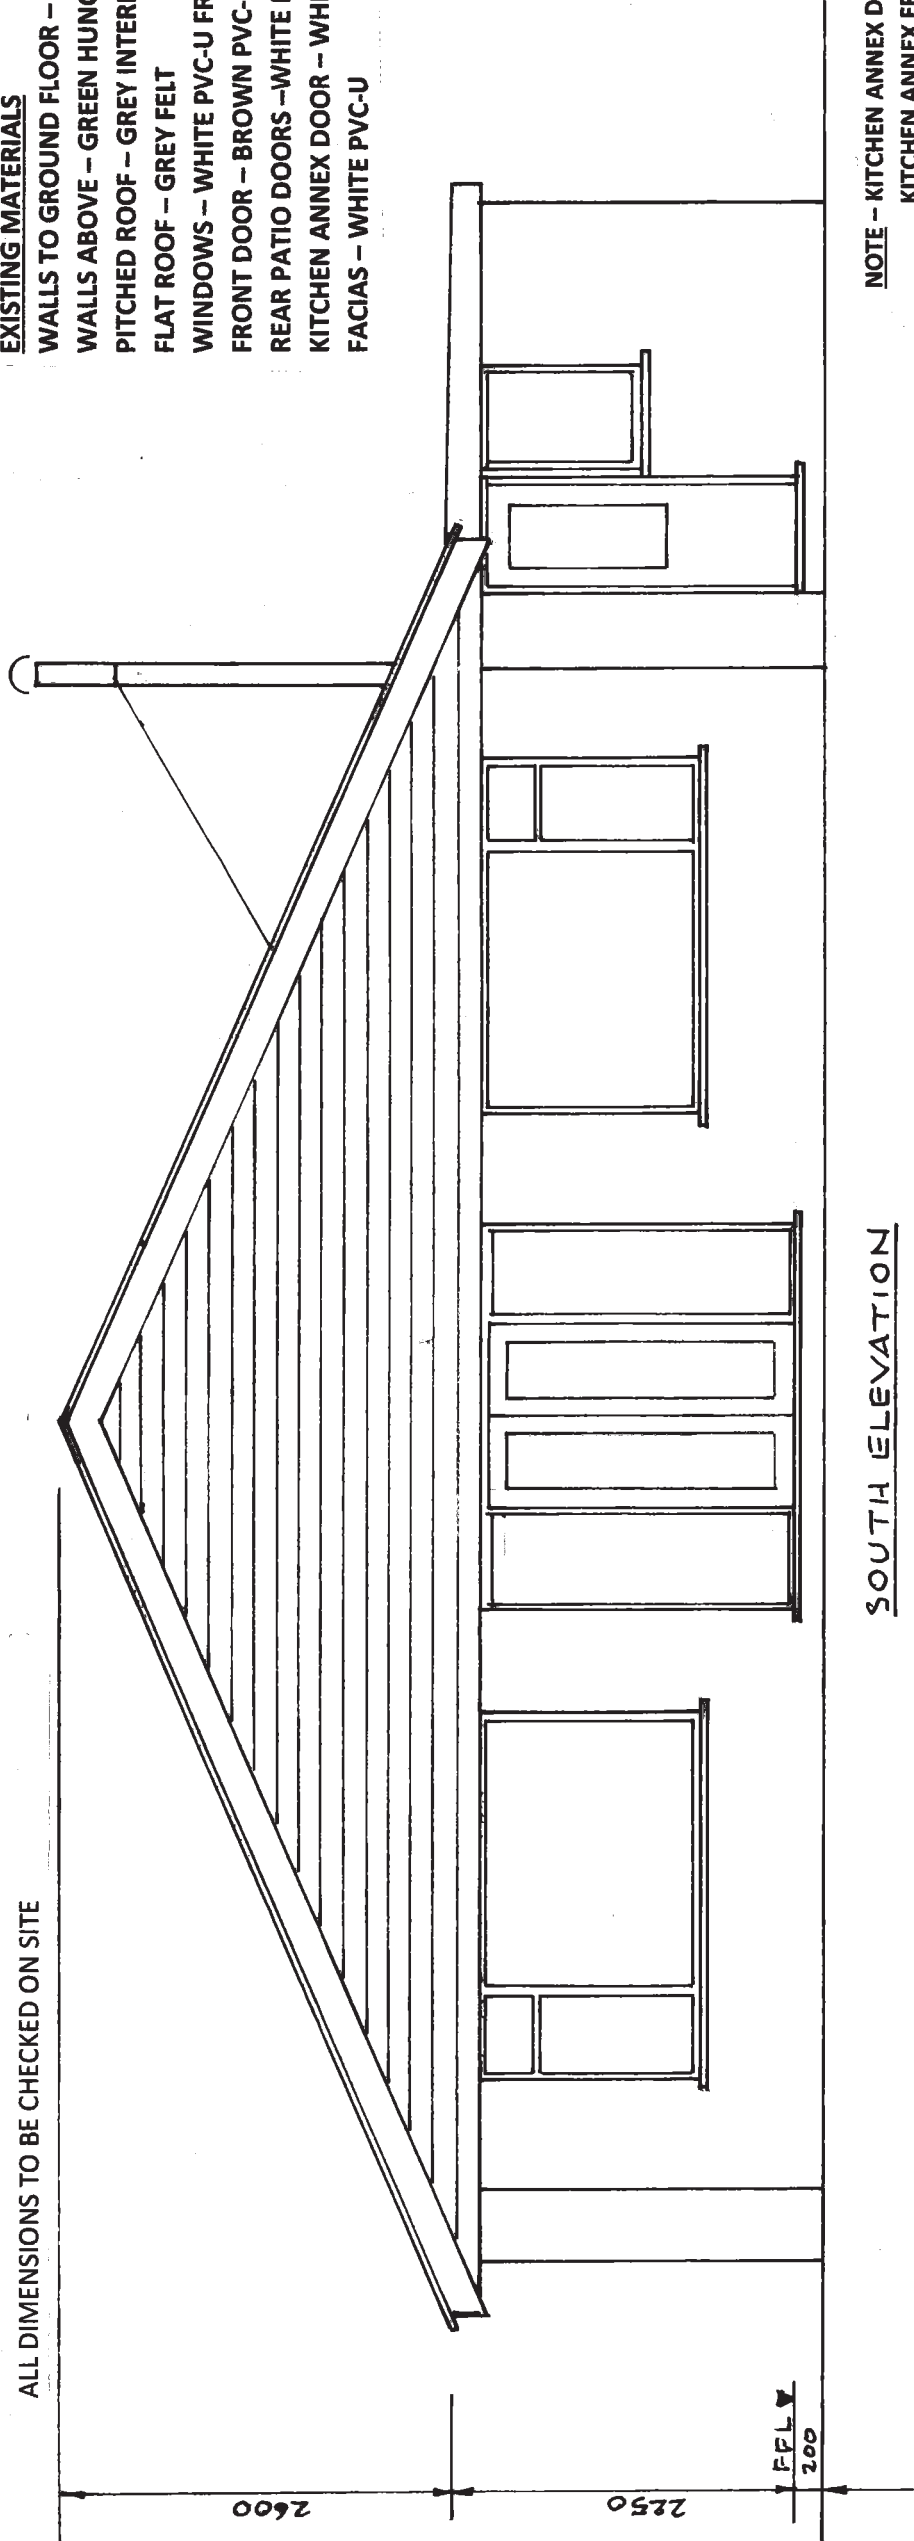

SOUTH ELEVATION

NOTE – KITCHEN ANNEX DOOR TO BE SAVED FOR REUSE
KITCHEN ANNEX FRONT WINDOW TO BE SAVED FOR REUSE

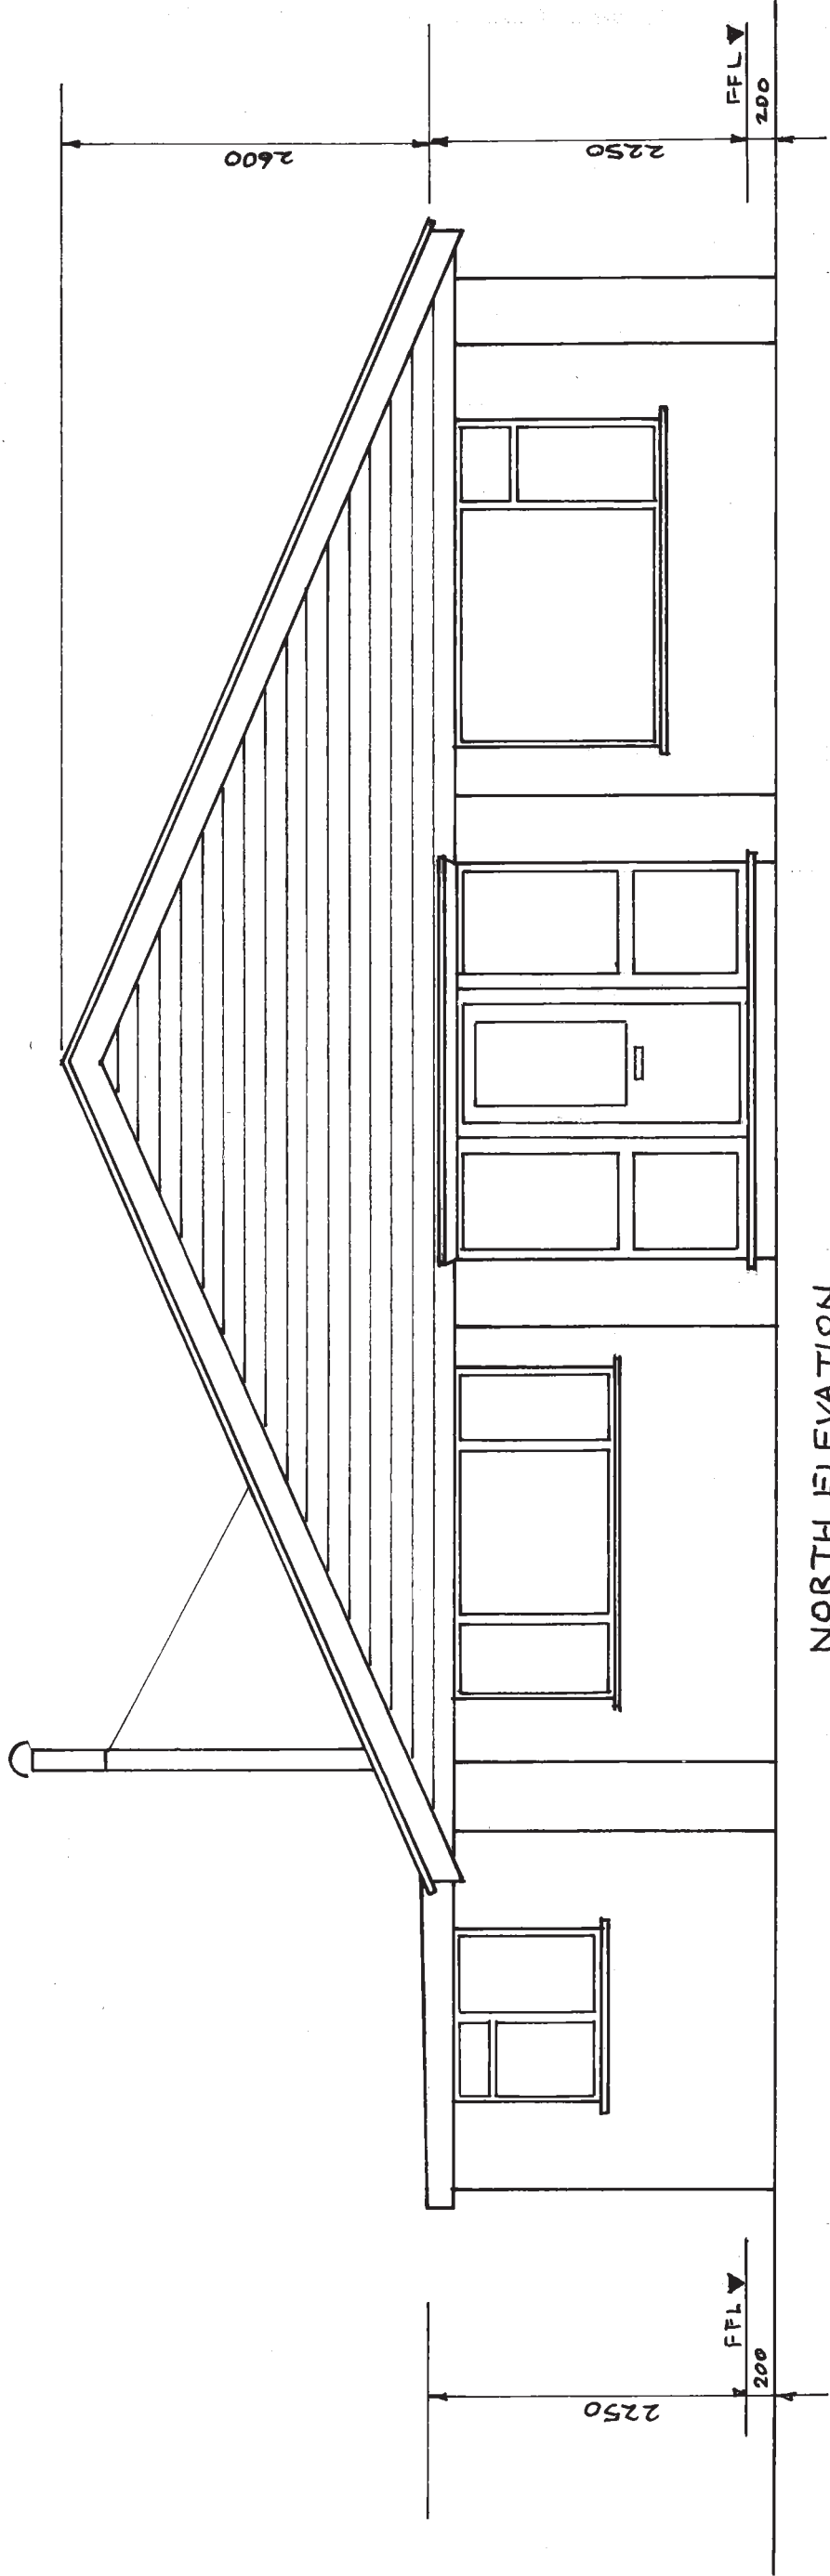

NORTH ELEVATION

PROPOSED SIDE EXTENSION
HOPE COTTAGE, STATION ROAD, ANGMERING, BN16 4HY
EXISTING NORTH AND SOUTH ELEVATIONS
SCALE – 1:50 @A3
DATE – 14/06/2018
DRAWN – H WILMAN
DRWG NO – HOPE-04

