
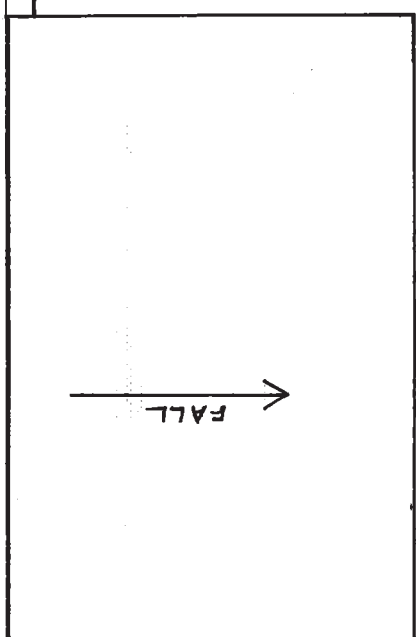



DO NOT SCALE DRAWING EXCEPT FOR PLANNING PURPOSES
ALL DIMENSIONS TO BE CHECKED ON SITE

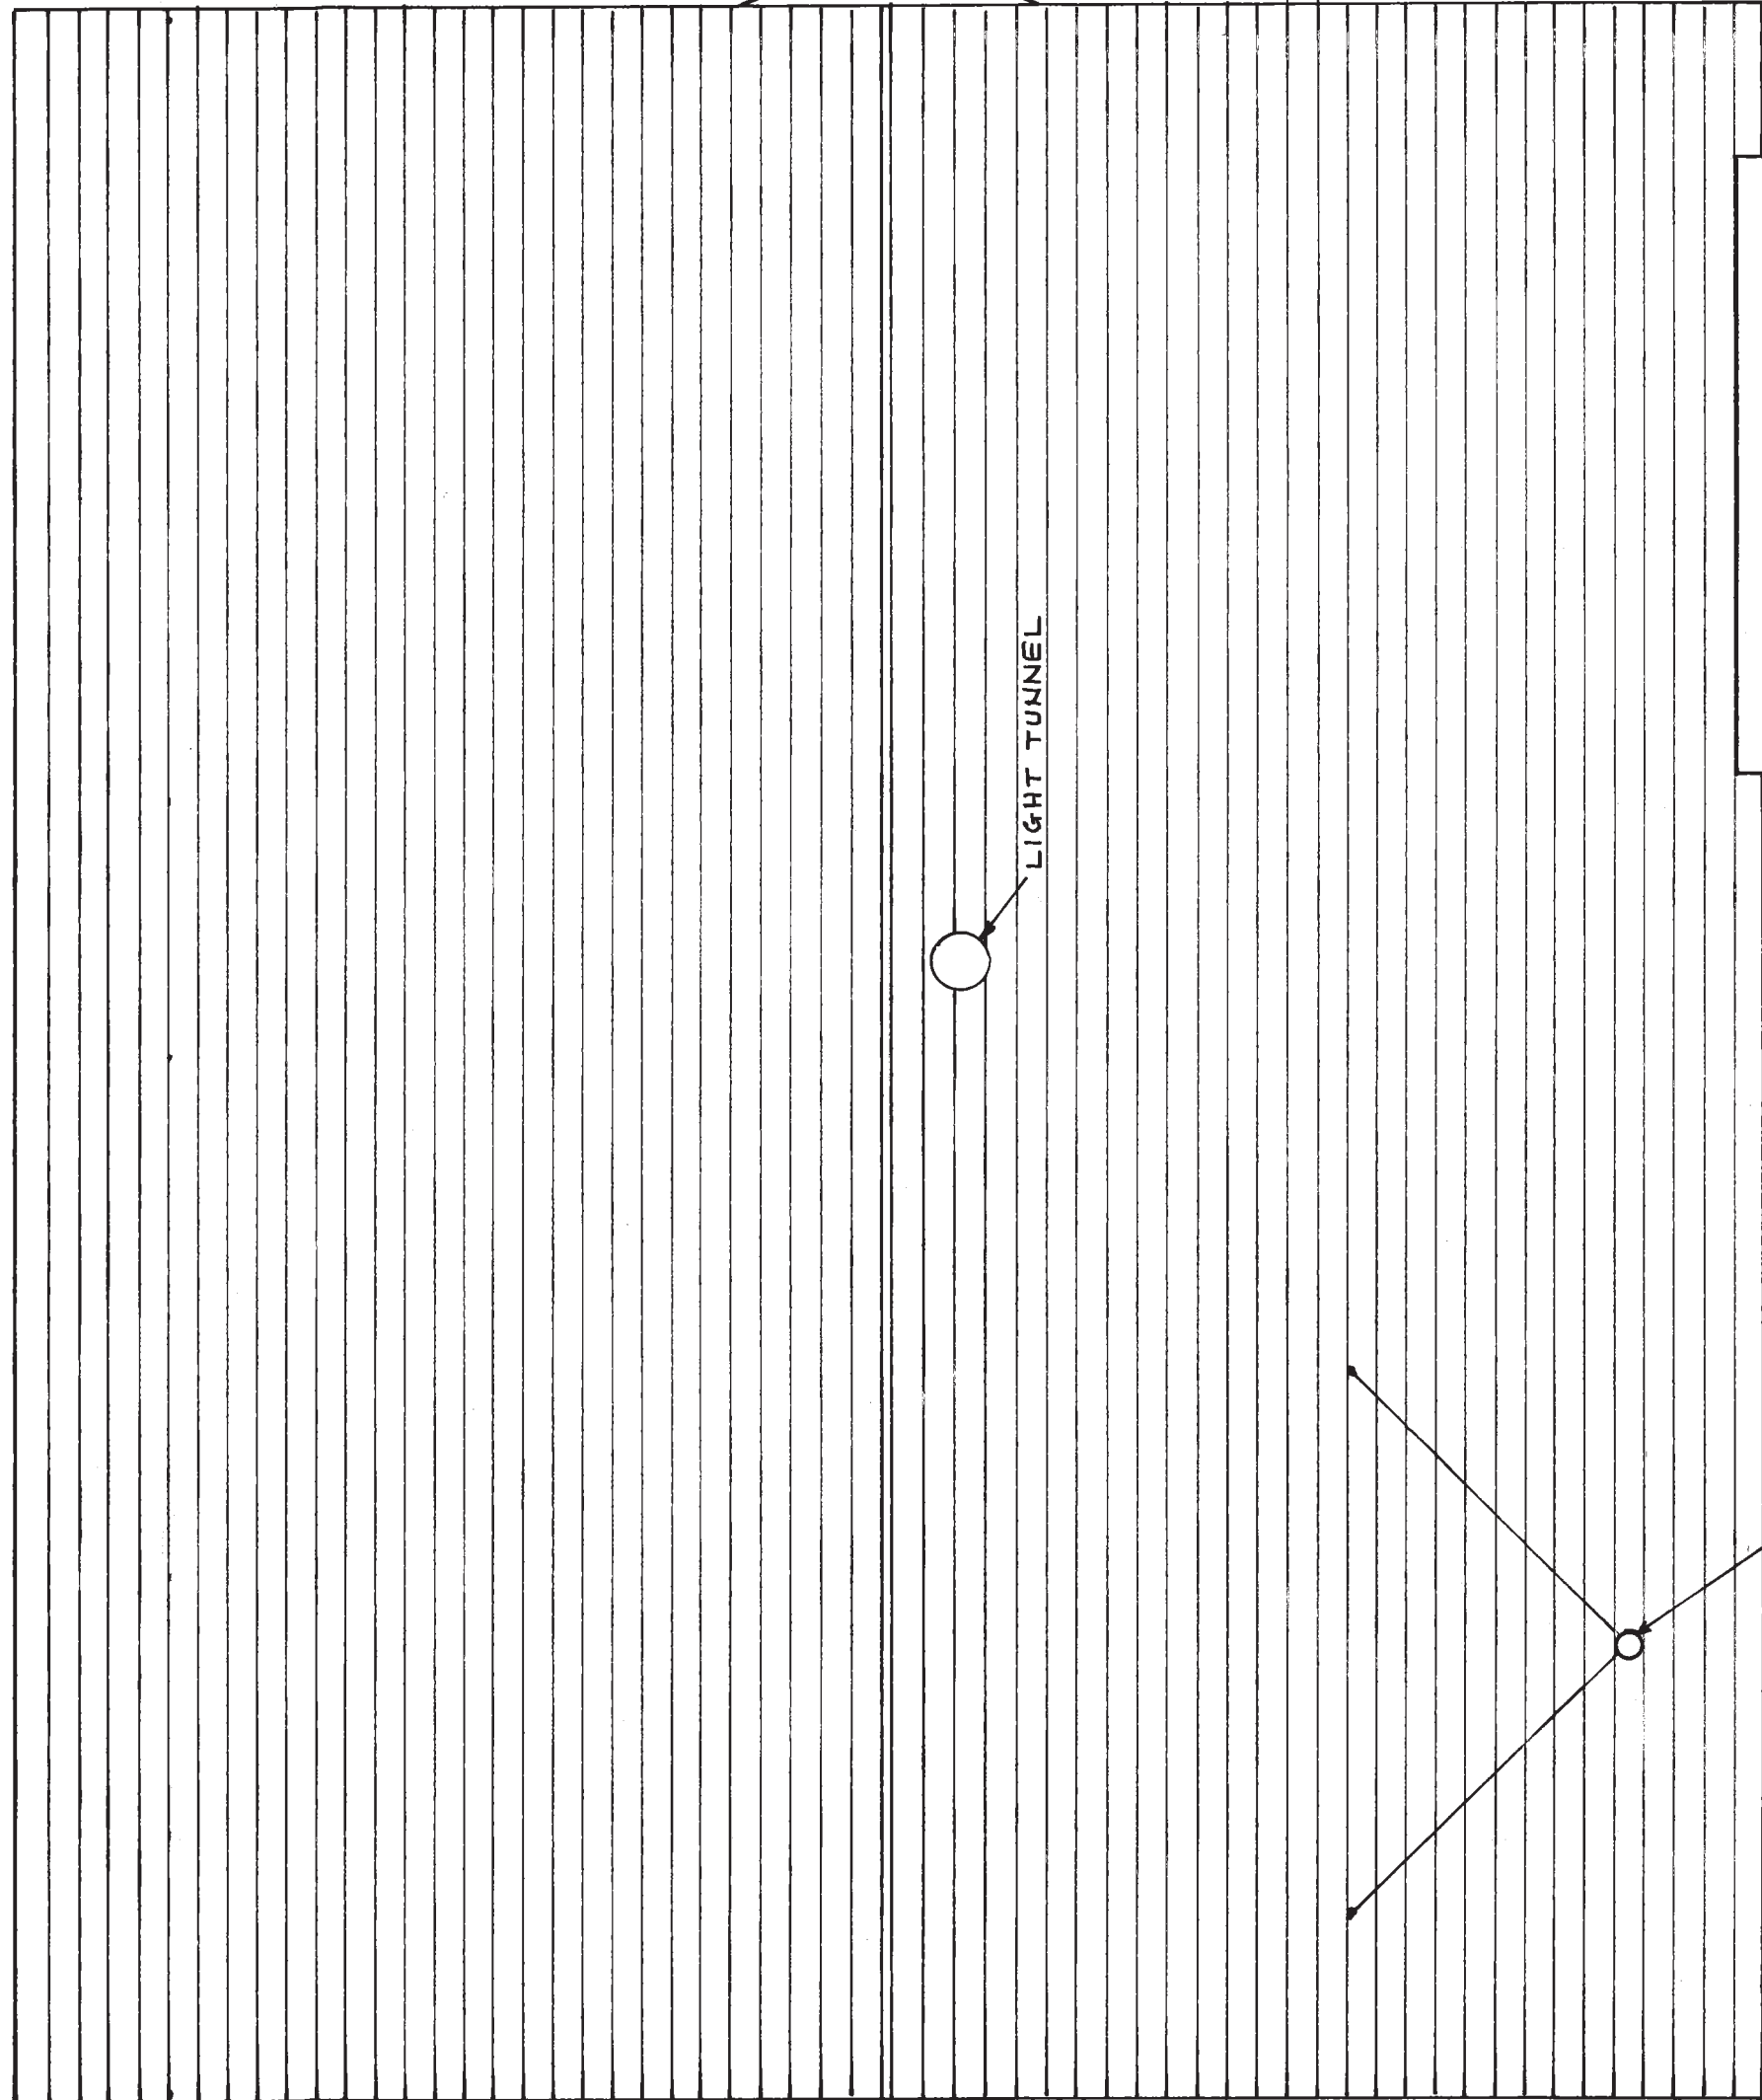

LOG BURNER CHIMNEY

FLAT ROOF OVER FRONT DOOR

LIGHT TUNNEL

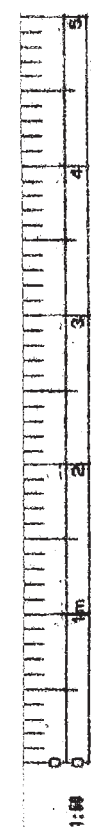

PROPOSED SIDE EXTENSION
HOPE COTTAGE, STATION ROAD, ANGMERING, BN16 4HY
EXISTING ROOF PLAN

SCALE - 1:50 @A3
DATE - 14/06/2018
DRAWN - H WILMAN
DRWG NO - HOPE-03