

DO NOT SCALE DRAWING EXCEPT FOR PLANNING PURPOSES
ALL DIMENSIONS TO BE CHECKED ON SITE

PROPOSED PATERIALS

WALLS – CREAM PAINTED BRICKWORK TO MATCH EXISTING


ROOF – GREY INTERLOCKING TILES TO MATCH EXISTING

WINDOW TO NORTH ELEVATION – ORIGINAL WHITE PVC-U WINDOW REUSED


DOOR TO EAST ELEVATION – ORIGINAL WHITE PVC-U DOOR REUSED

GLAZED SCREEN AND PATIO DOORS – WHITE ANODISED ALUMINIUM FRAMES


FACIAS – WHITE PVC-U

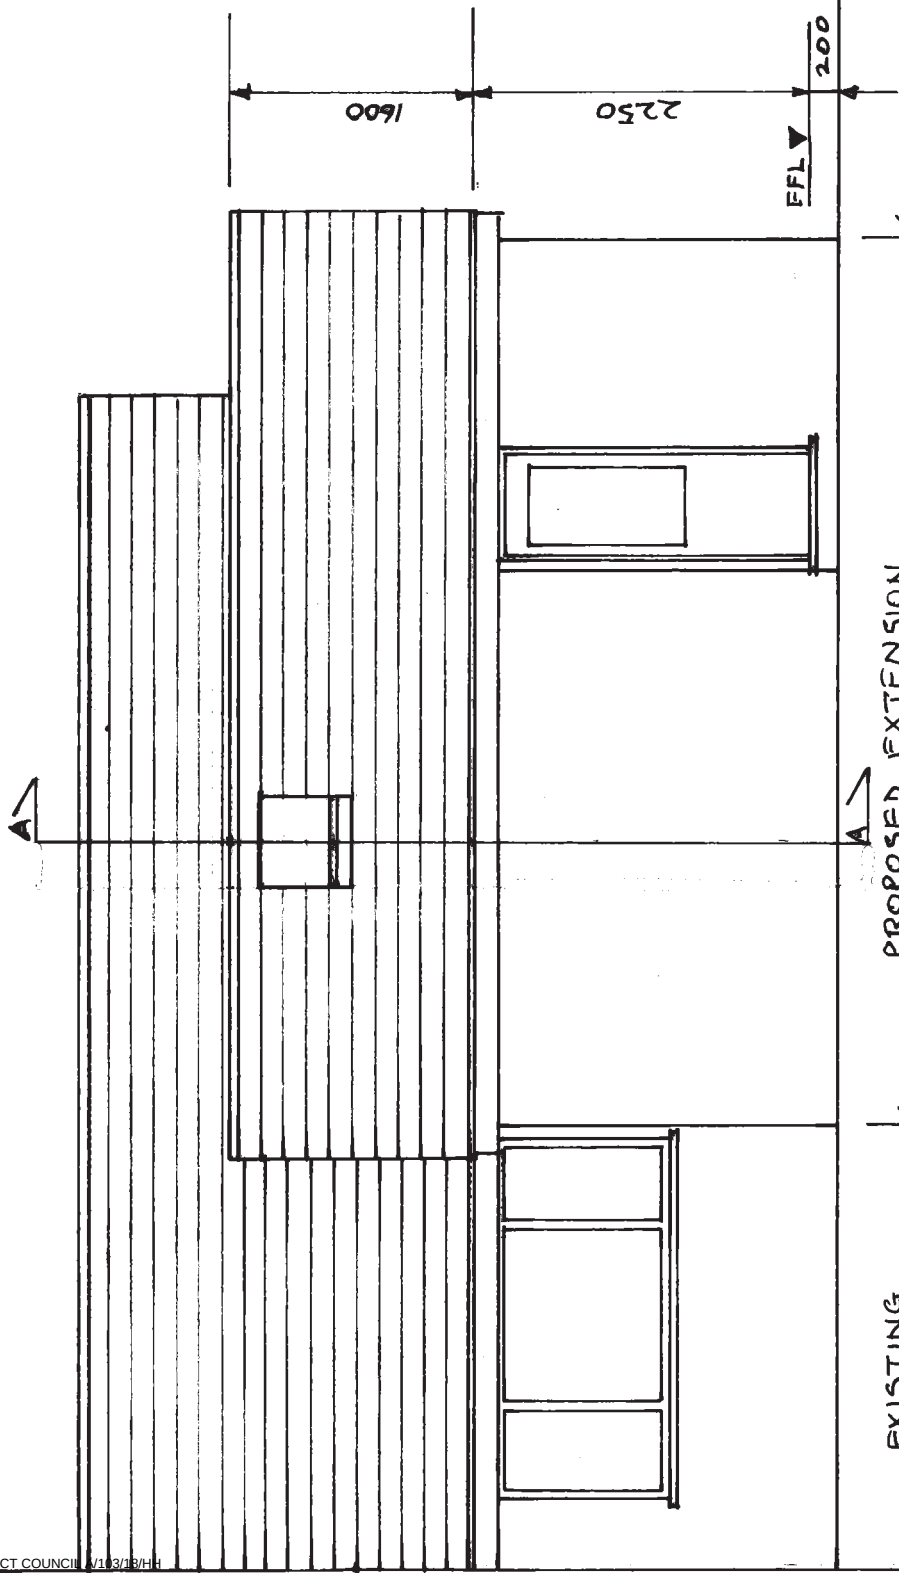

EAST ELEVATION

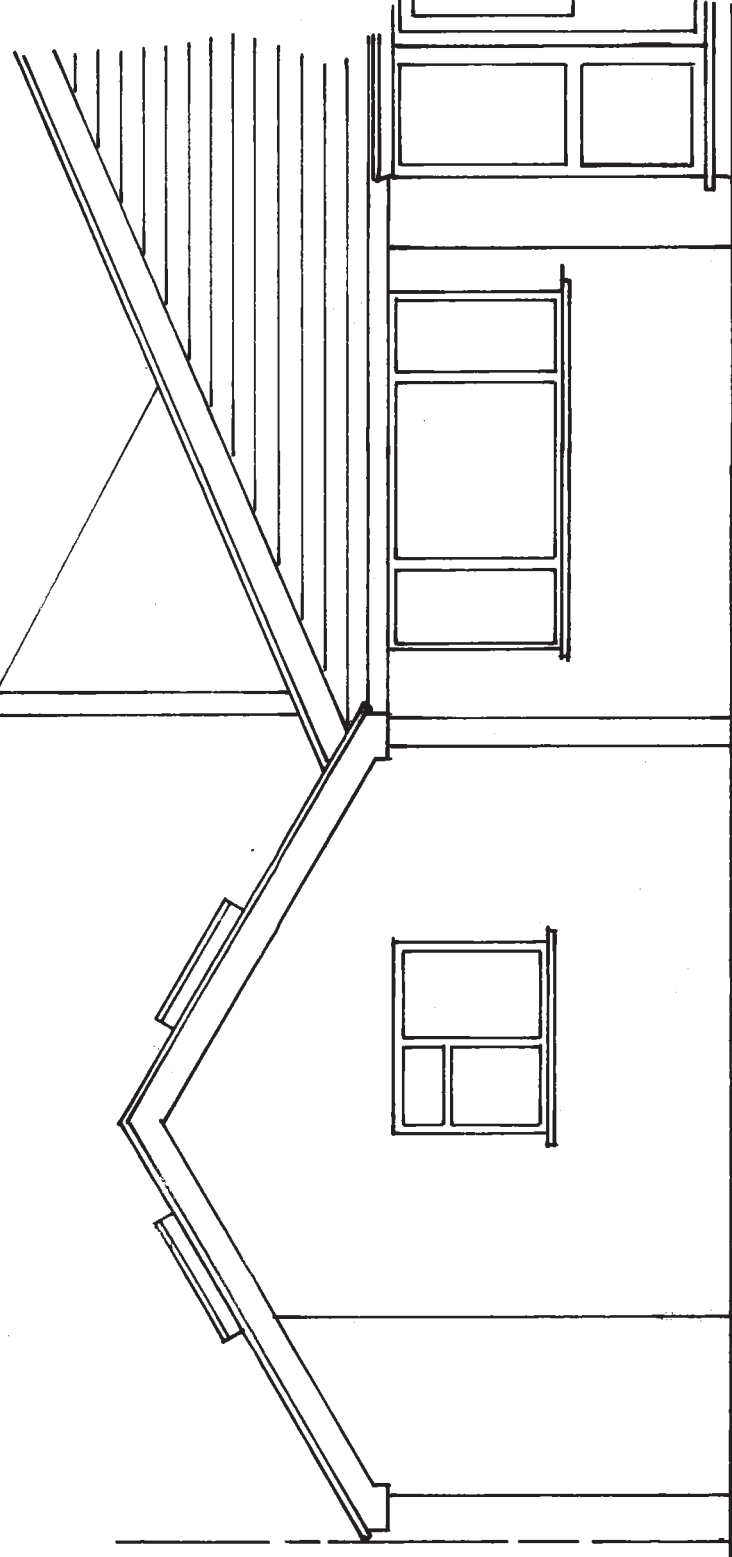

NORTH ELEVATION

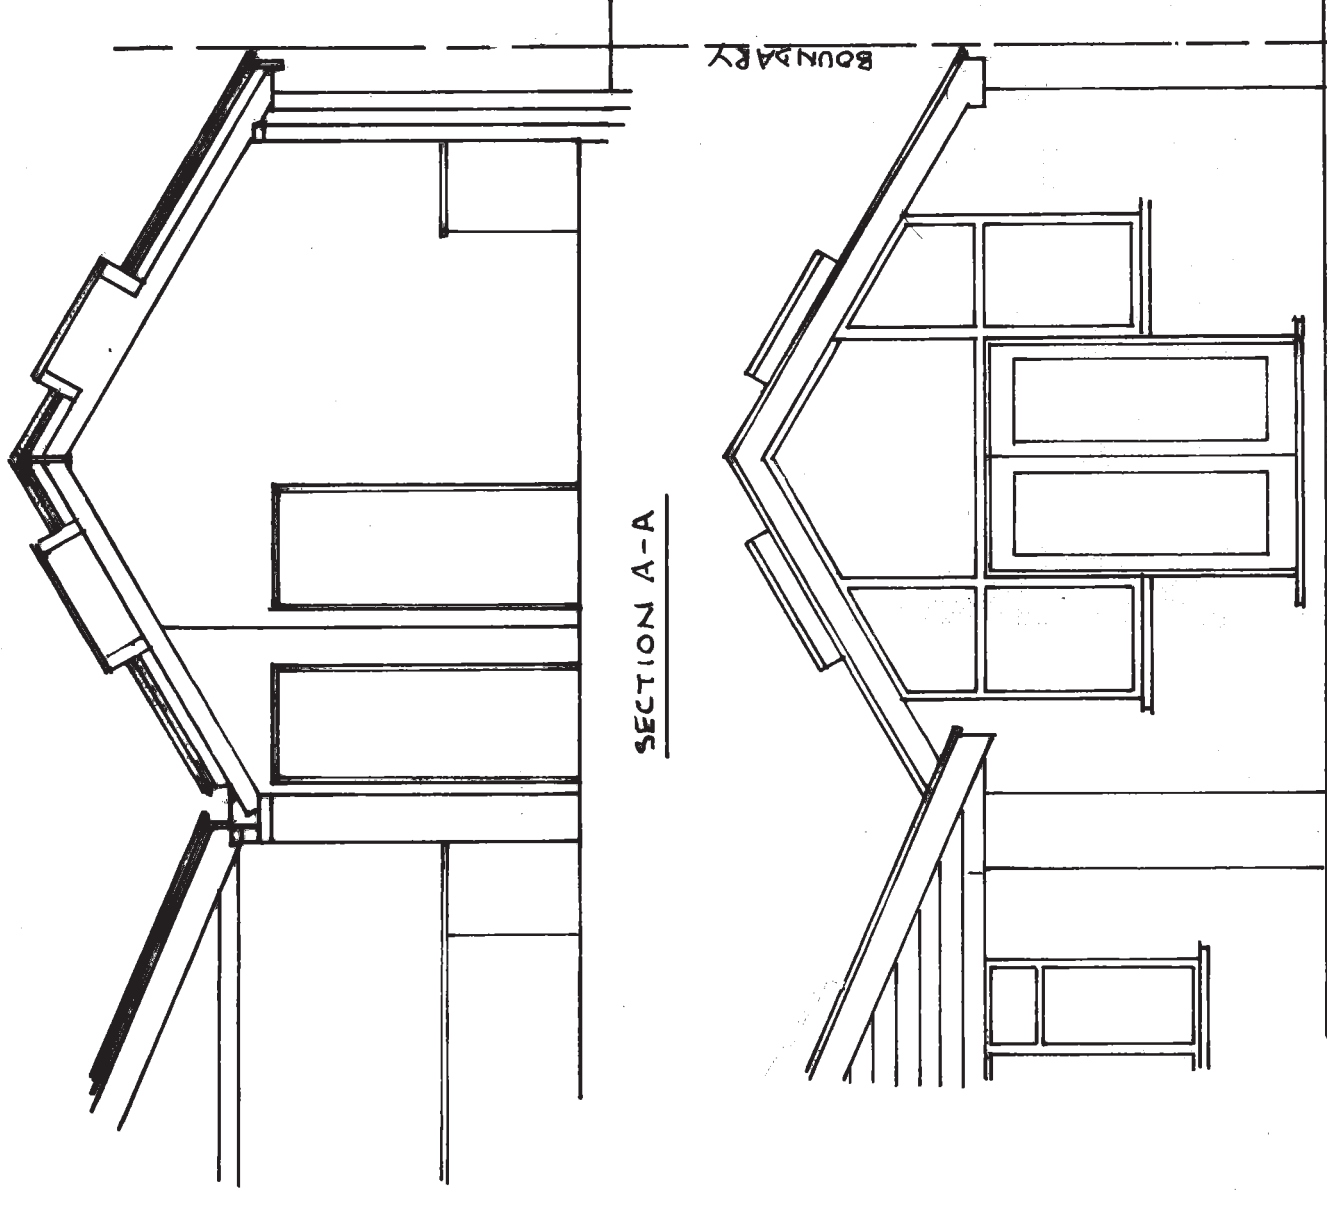

SECTION A-A

SOUTH ELEVATION

PROPOSED SIDE EXTENSION
HOPE COTTAGE, STATION ROAD, ANGMERING, BN16 4HY
PROPOSED ELEVATIONS AND SECTION
SCALE – 1:50 @A3
DATE – 14/06/2018
DRAWN – H WILMAN
DRWG NO – HOPE-07

