


DO NOT SCALE DRAWING EXCEPT FOR PLANNING PURPOSES
ALL DIMENSIONS TO BE CHECKED ON SITE

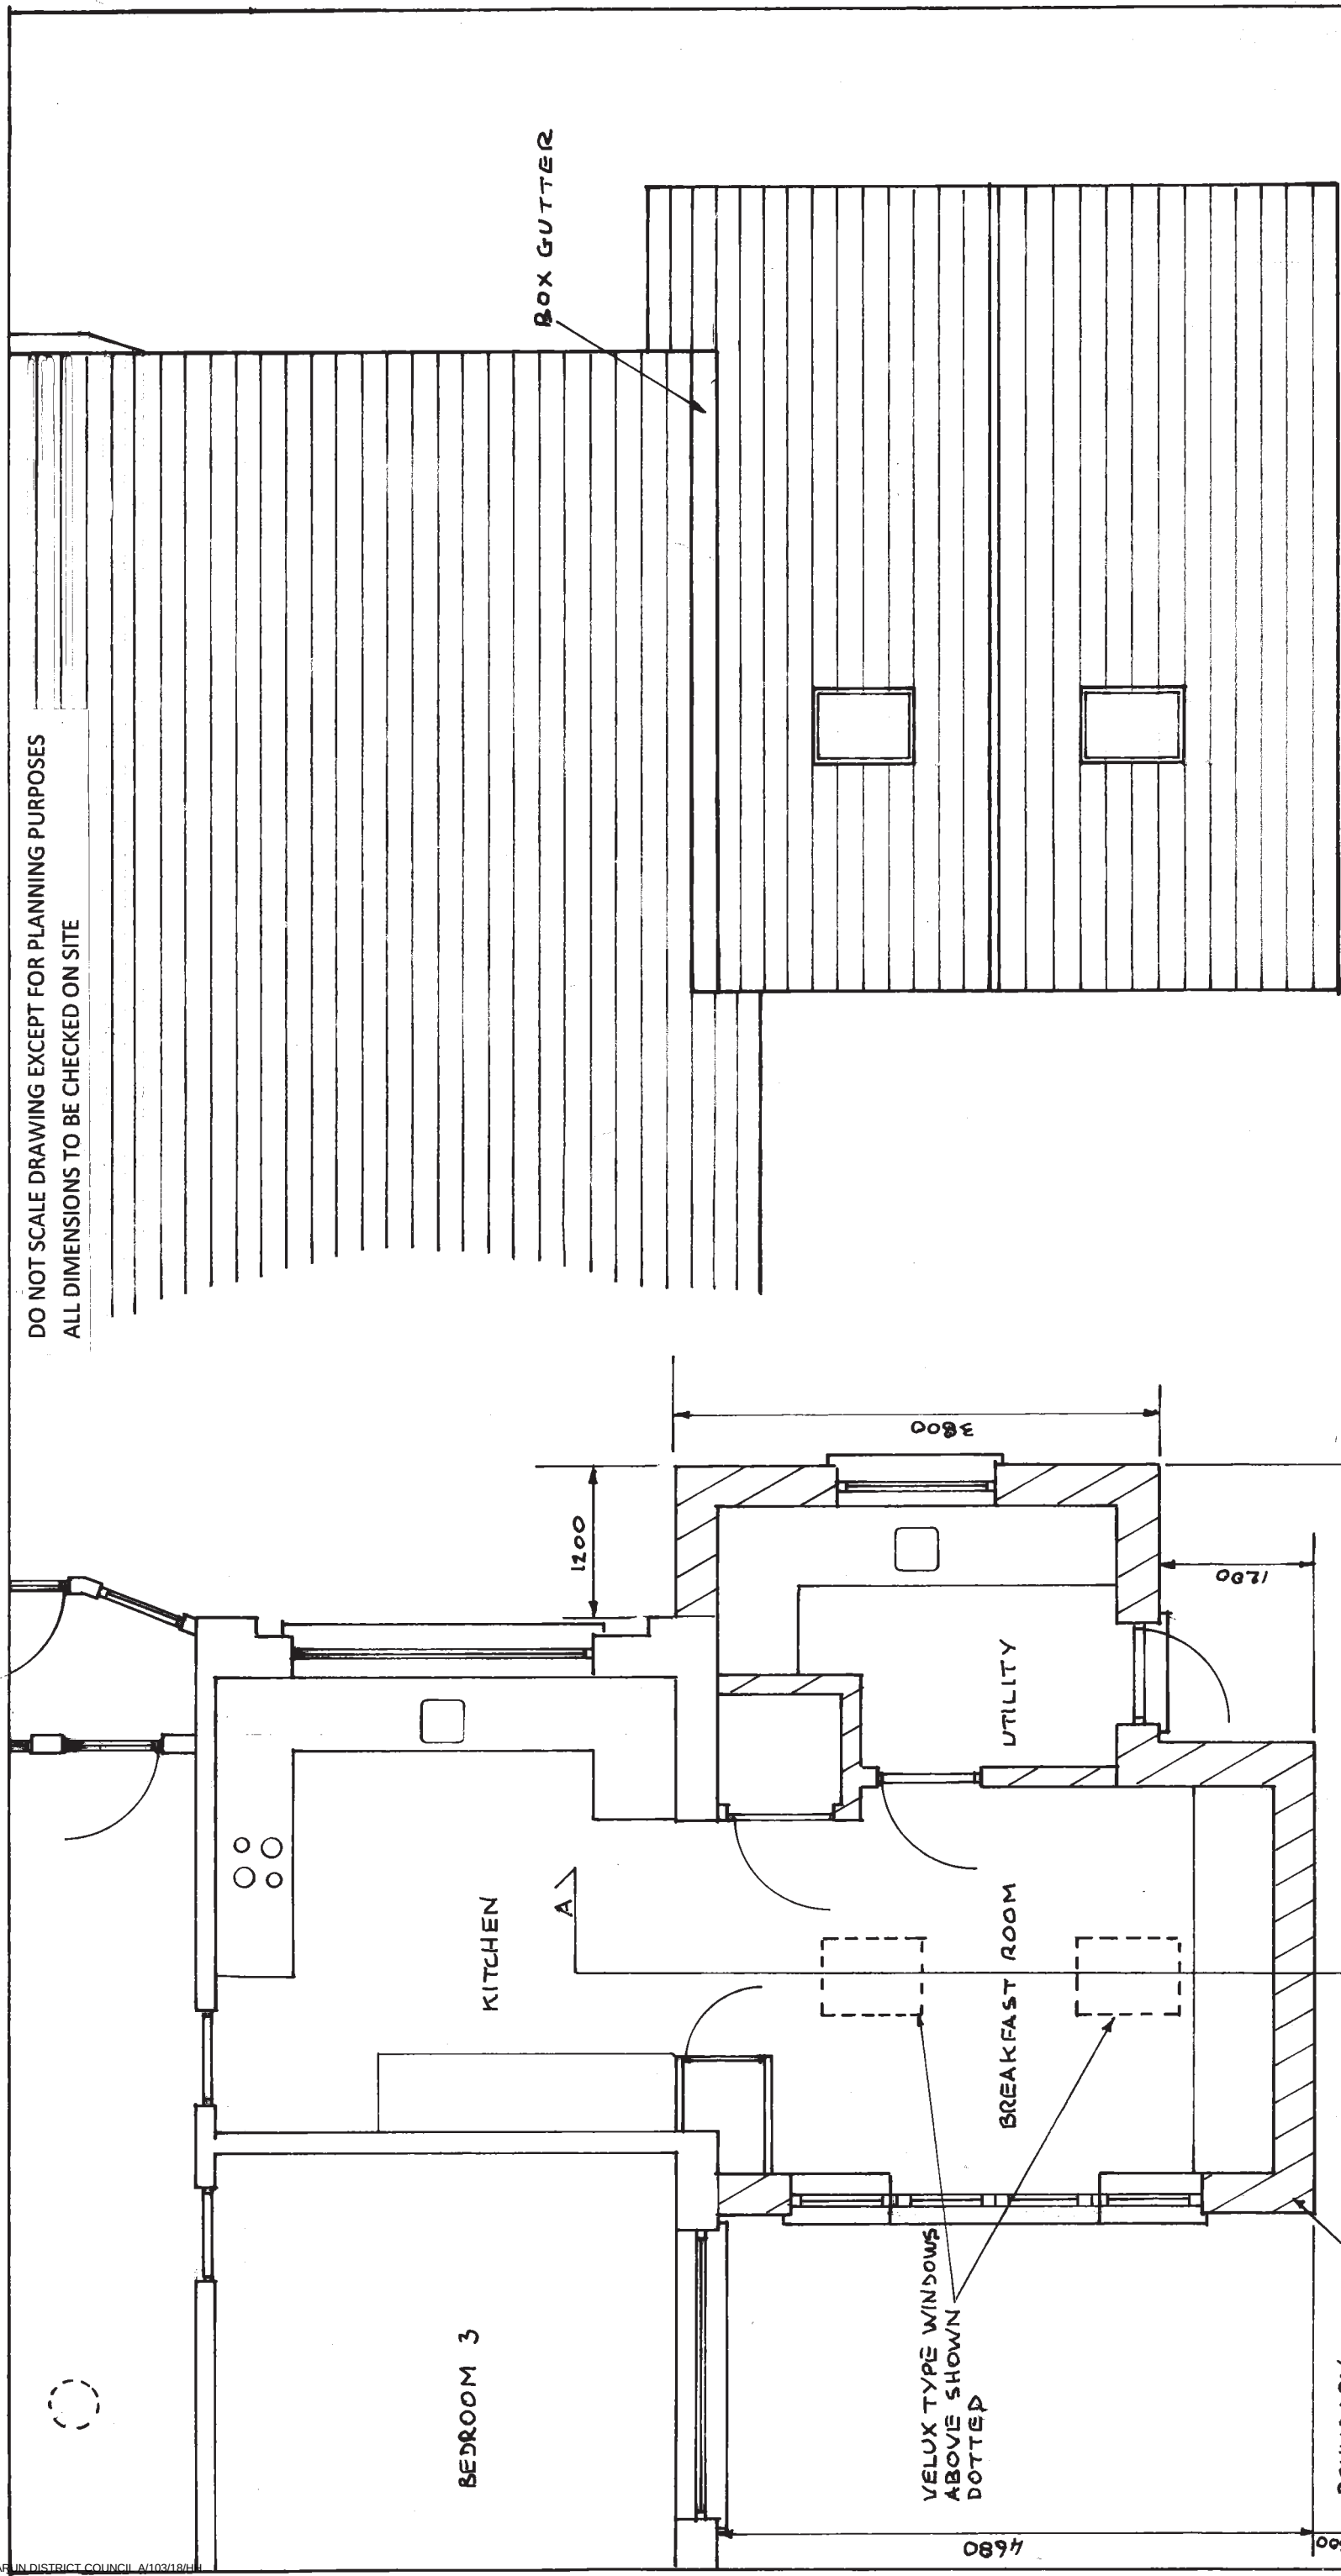

ROOF PLAN

GROUND FLOOR PLAN

PROPOSED SIDE EXTENSION
HOPE COTTAGE, STATION ROAD, ANGMERING, BN16 4HY
PROPOSED GROUND FLOOR AND ROOF PLANS
SCALE - 1:50 @A3
DATE - 14/06/2018
DRAWN - H WILMAN
DRWG NO - HOPE-06

