

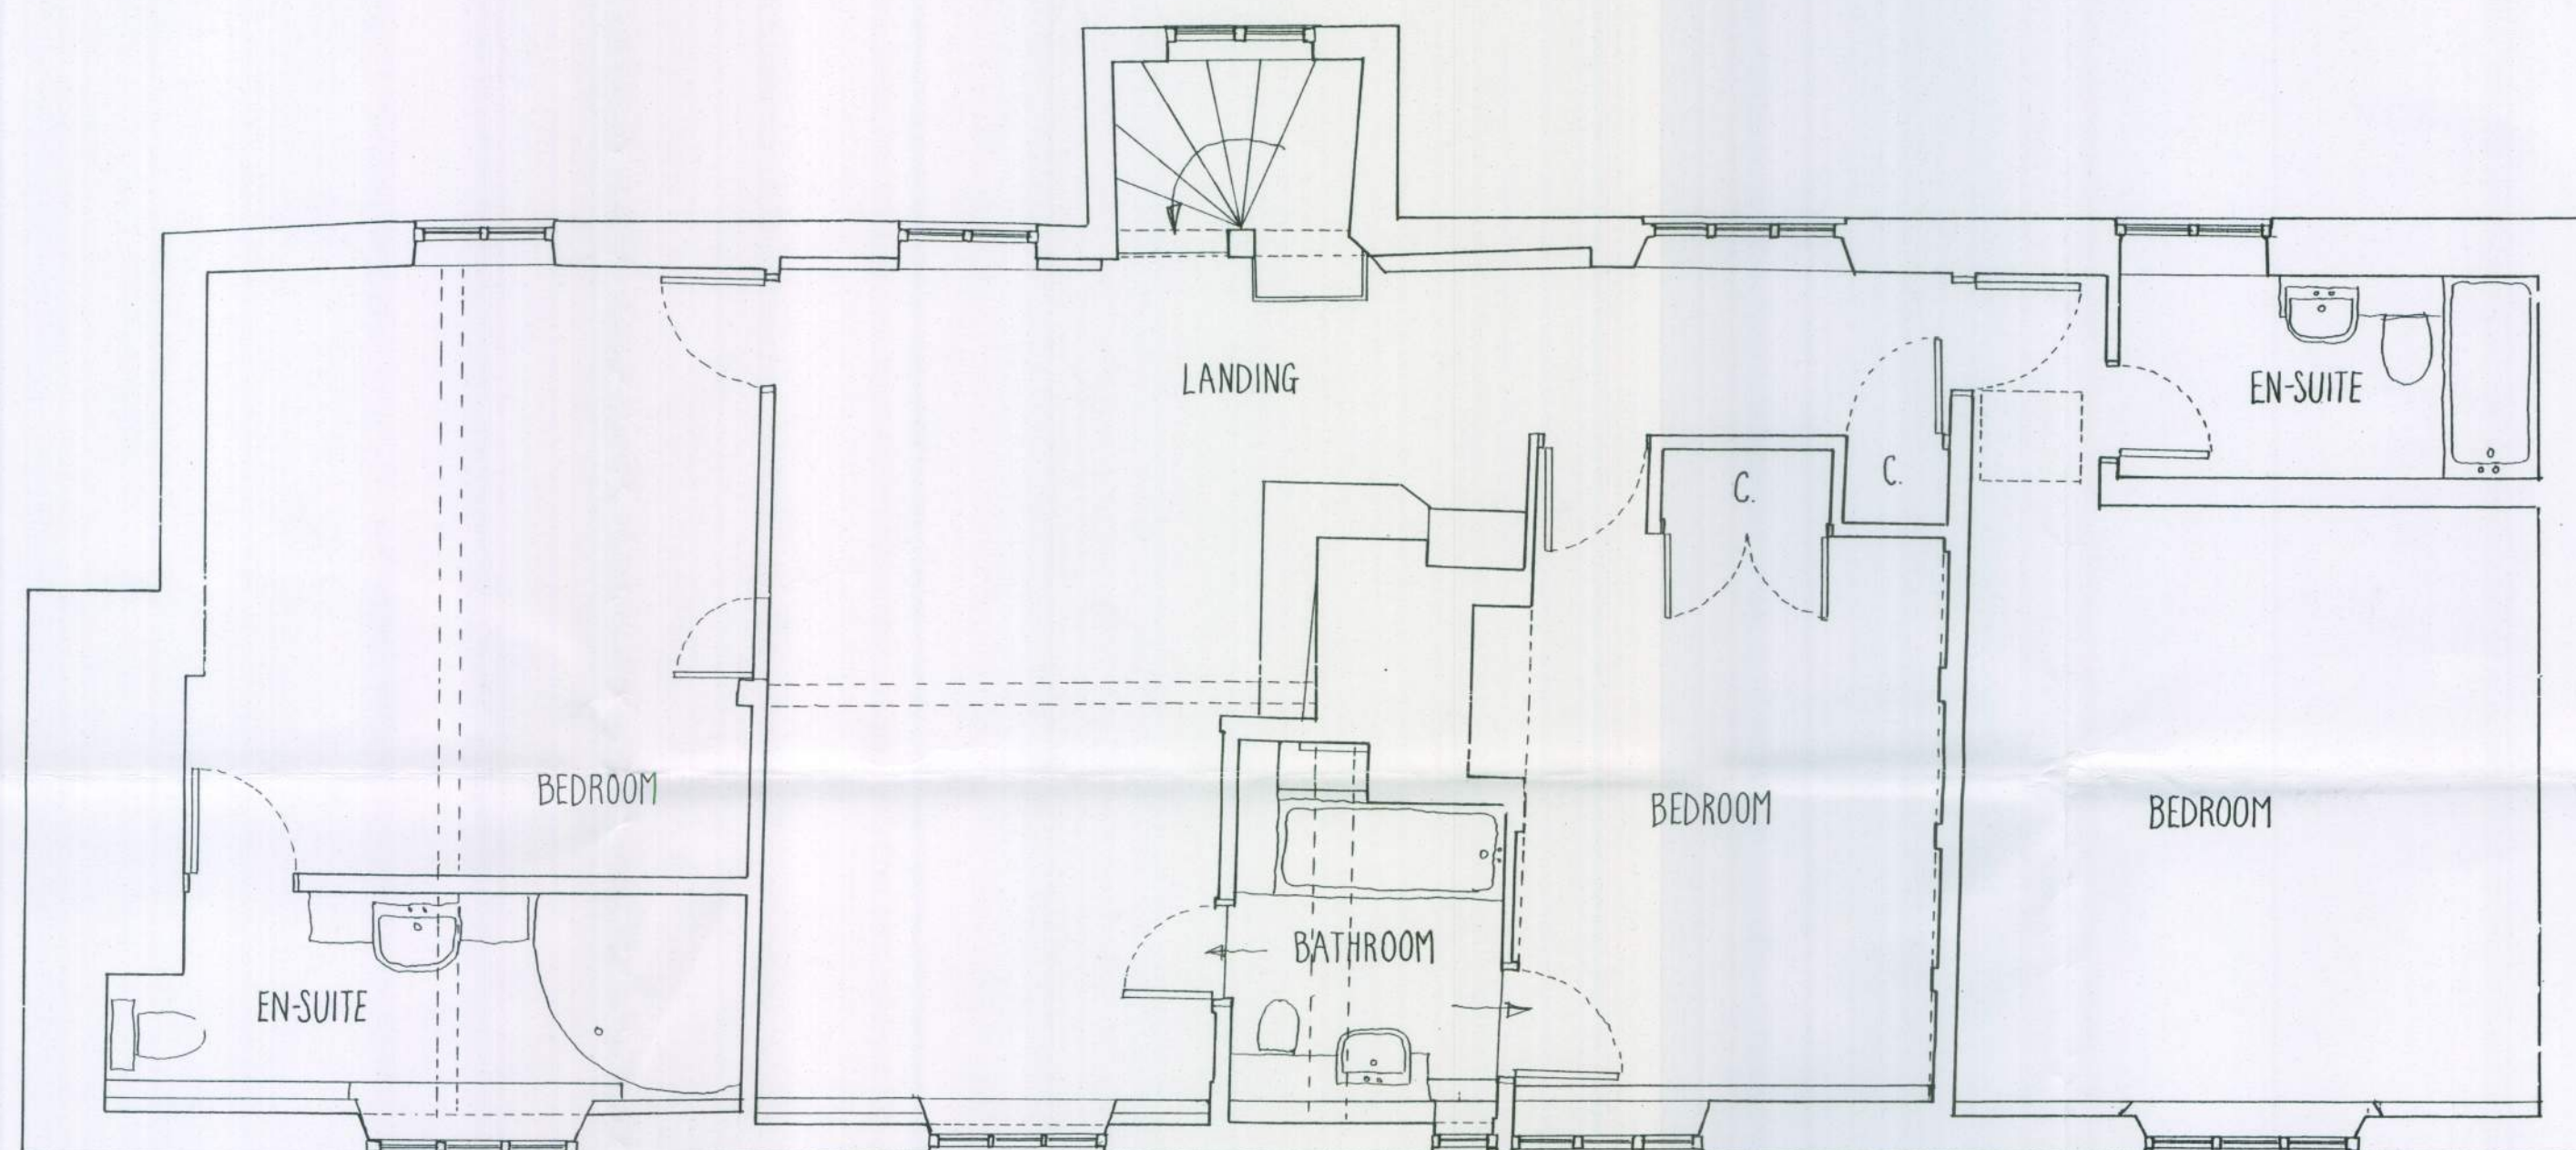


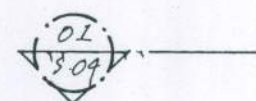

01. FIRST FLOOR LAYOUT PLAN - AS EXISTING
1:50

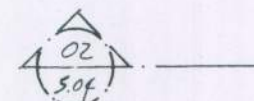

FOR PLANNING & LISTED BUILDINGS CONSENT
PIGEON HOUSE, ANGMERING
SCALE - 1:50 @ A1 DRAWN - SEPT 2010 DWG - PGH-MH/303
FIRST FLOOR LAYOUT - AS EXISTING
MALCOLM SIMMONDS ARCHITECTS