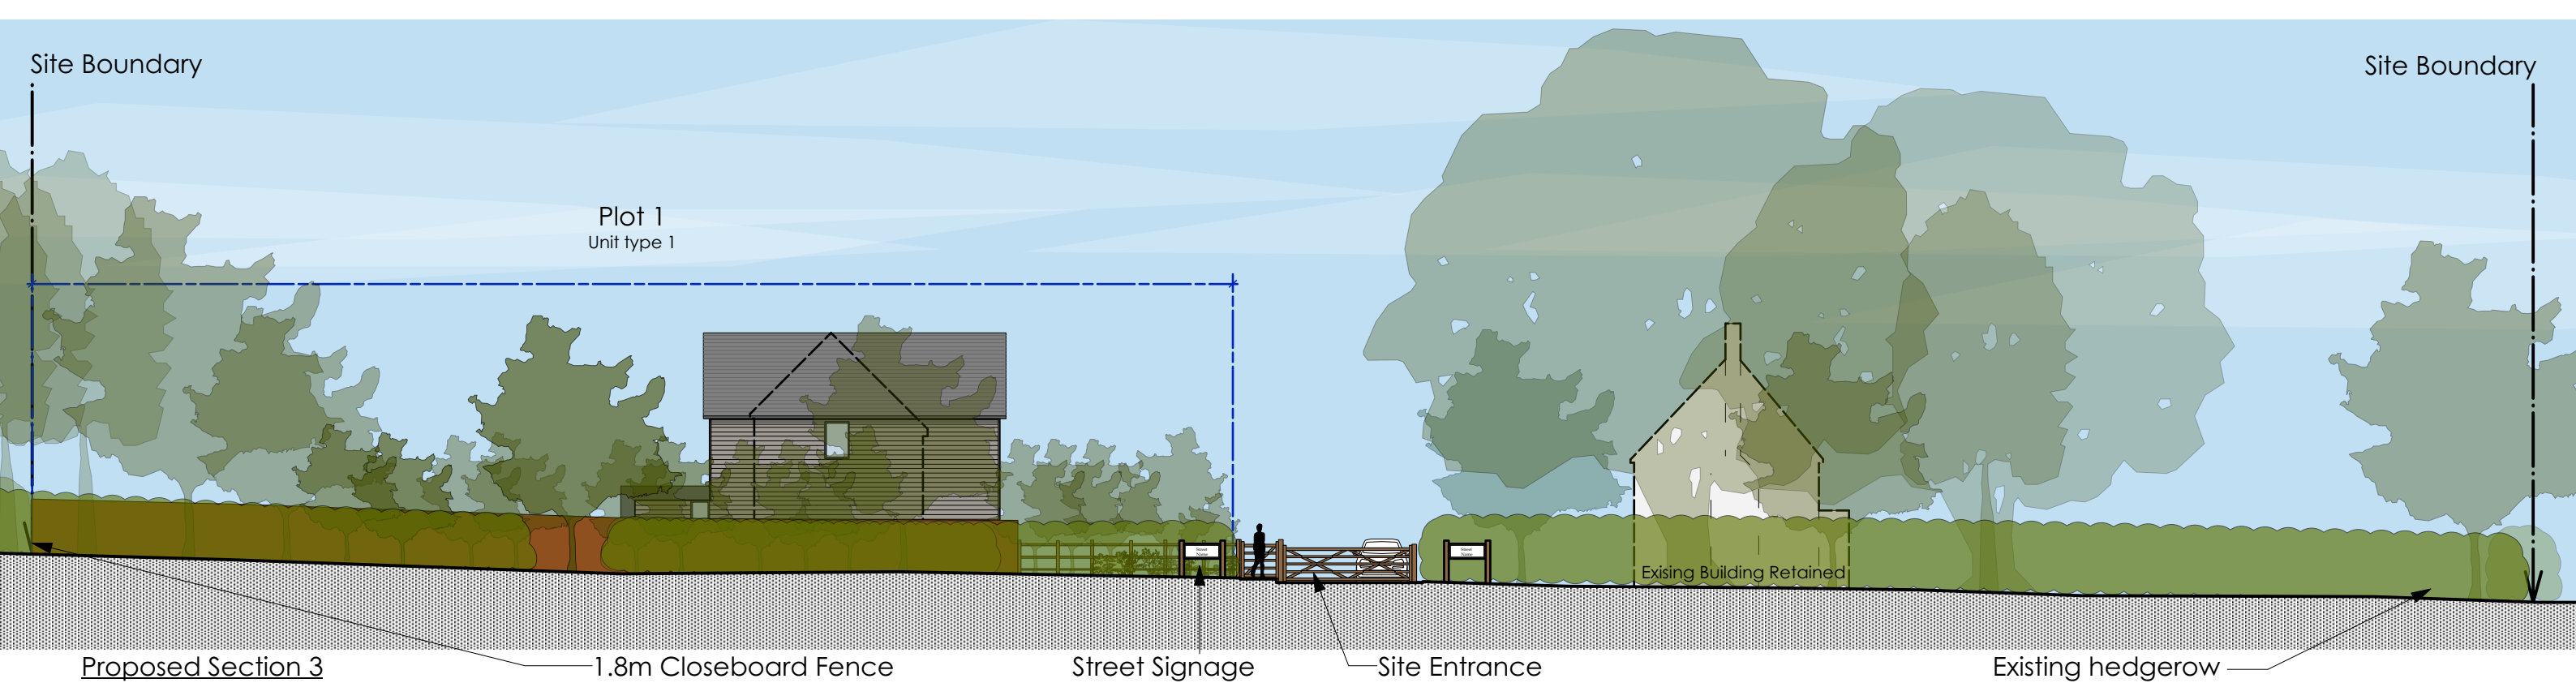


© Nye Saunders Ltd - Chartered Architects

Do not scale from this drawing except for Planning Application purposes
All dimensions are to be verified prior to construction
This drawing is prepared for Local Authority approval on behalf of the applicant named below and/or named on the planning or building regulation application forms and may be used for no other purpose. The copyright of the drawing and designs remains the architect's. All copies are for information only about the application; they may be used for no other purpose without the express written permission of Nye Saunders Ltd Chartered Architects.

Project
Dapper Lane
Drawing Title
Street Scene

Project No.	Drawing No.	Revision.	Date
19309	P201 B	B	Jun '19
Scale	Paper Size	Drawn By	Checked By
1:200	A3	KC	MG

Nye saunders
chartered architects
3 Church Street, Godalming, Surrey. GU7 1EQ
Web: www.nyesaunders.co.uk e-mail: info@nyesaunders.co.uk Tel: 01483 418600

Rev	Amendments	Date
B	Street Signage Changed	19/07/19
A	Boundary treatments noted. Section 3 Changed	16/07/19