





Ordnance Survey (c) Crown Copyright 2019. All rights reserved. Licence number 100022432

Location Plan




Scale 1:1250

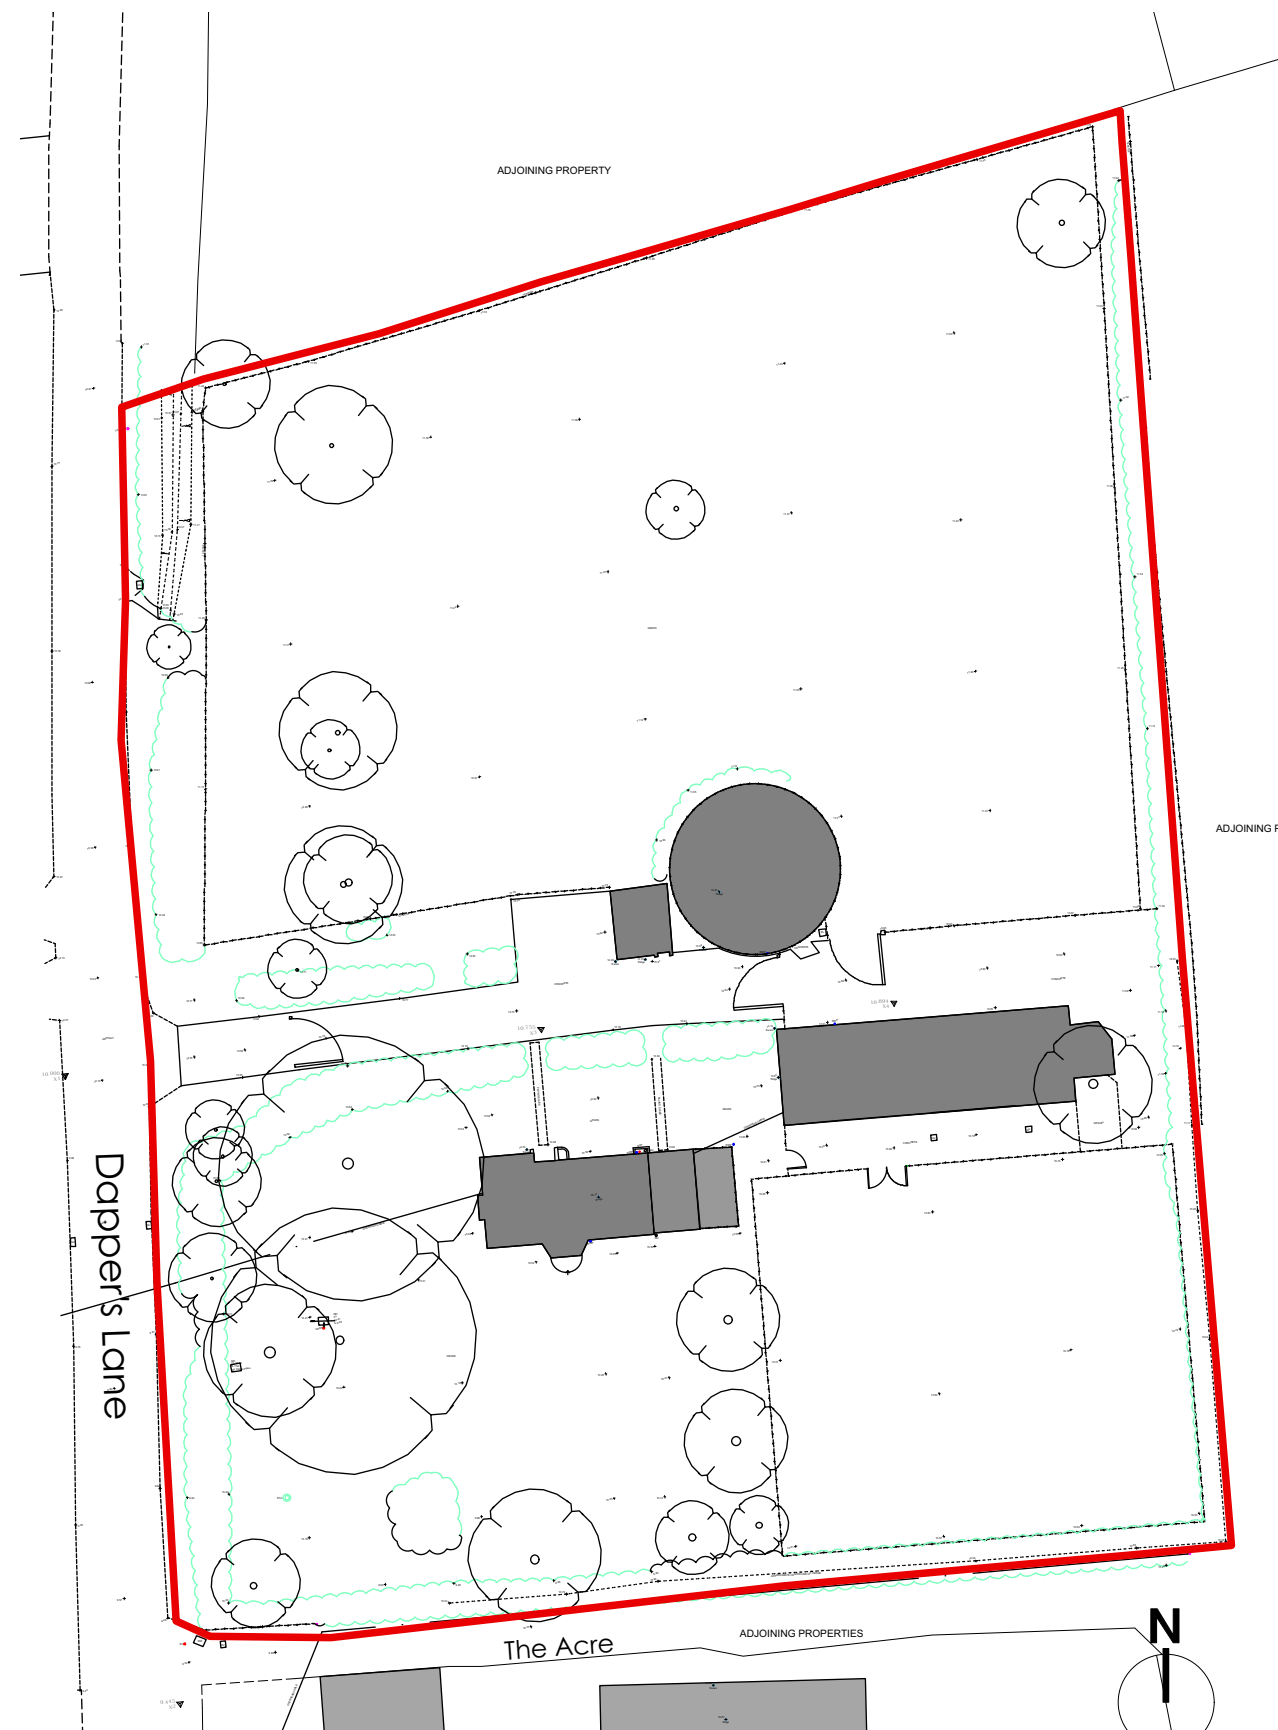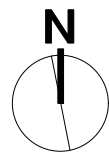

Block Plan



Scale 1:500

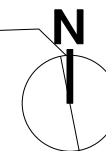

© Nye Saunders Ltd - Chartered Architects

Do not scale from this drawing except for Planning Application purposes
All dimensions are to be verified prior to construction
This drawing is prepared for Local Authority approval on behalf of the applicant named below and/or named on the planning or building regulation application forms and may be used for no other purpose. The copyright of the drawing and designs remains the architect's. All copies are for information only about the application; they may be used for no other purpose without the express written permission of Nye Saunders Ltd Chartered Architects.

Project
Dapper Lane
Drawing Title
Existing Location & Block Plan

Project No.	Drawing No.	Revision.	Date
19309	E101	#	Jun '19
Scale	Paper Size	Drawn By	Checked By
Multiple	A3	KC	MG

Nye saunders
chartered architects
3 Church Street, Godalming, Surrey. GU7 1EQ
Web: www.nyesaunders.co.uk e-mail: info@nyesaunders.co.uk Tel: 01483 418600