

NOTES

1. All dimensions are given in millimeters.
2. Kerbs shall be laid with dry joints and closely butted to adjacent kerbs.
3. For radii of 12 meters or less kerbs of the appropriate radius shall be used.
4. Where it is considered necessary to construct the kerb bedding in advance of the kerb laying and backing, the kerb shall be bedded on a 15min/40max mortar bed to designation (i) to table 24/1 clause 2404.
5. Where kerb bedding is constructed in advance of the kerb laying, 20dia x 200mm long mild steel dowels @450 c/c shall be placed in the bedding to allow for tying in kerb backing.
6. Kerb bedding to have a minimum thickness of 150mm or founded on the top surface of the sub-base which ever is the greater.

|     |                            |       |         |          |          |
|-----|----------------------------|-------|---------|----------|----------|
| B   | Note added                 | RS    | KBL     | KBL      | 22/07/19 |
| A   | Revised to Client comments | RS    | KBL     | KBL      | 19/07/19 |
| Rev | Amendment                  | Drawn | Checked | Approved | Date     |

**LANMOR Consulting**  
Civil Engineers & Transport Planning  
Thorogood House, 34 Tolworth Close, Surbiton, Surrey, KT6 7EW  
Telephone: 0208 339 7899 Fax: 0208 339 7898  
e-mail: info@lanmor.co.uk  
www.lanmor.co.uk


Countyoak Homes Ltd

Dappers Lane  
Angmering

Standard Details


Sheet 1 of 3

|         |              |         |        |          |        |
|---------|--------------|---------|--------|----------|--------|
| DRAWN   | RS           | CHECKED | KBL    | APPROVED | KBL    |
| DATE    | Jul-19       | DATE    | Jul-19 | DATE     | Jul-19 |
| SCALE   | NTS          | PRJ No. | 191183 | SIZE     | REV    |
| DWG No. | 191183/SD/01 |         |        | A1       | B      |

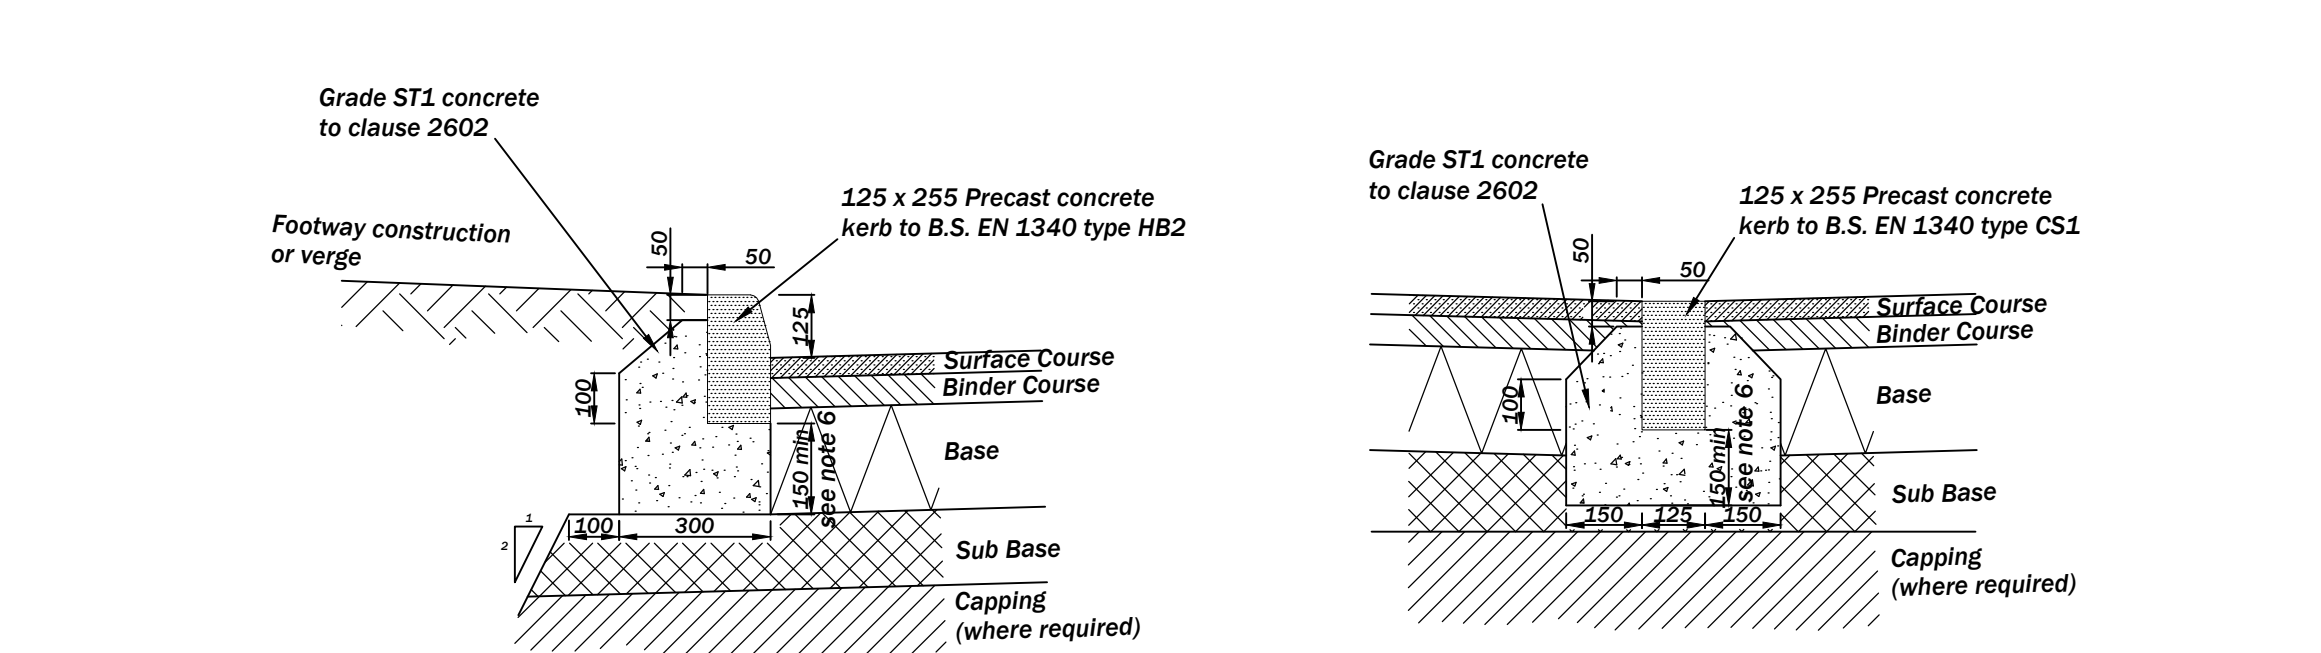


KERB TYPE KHB

KERB TYPE CS

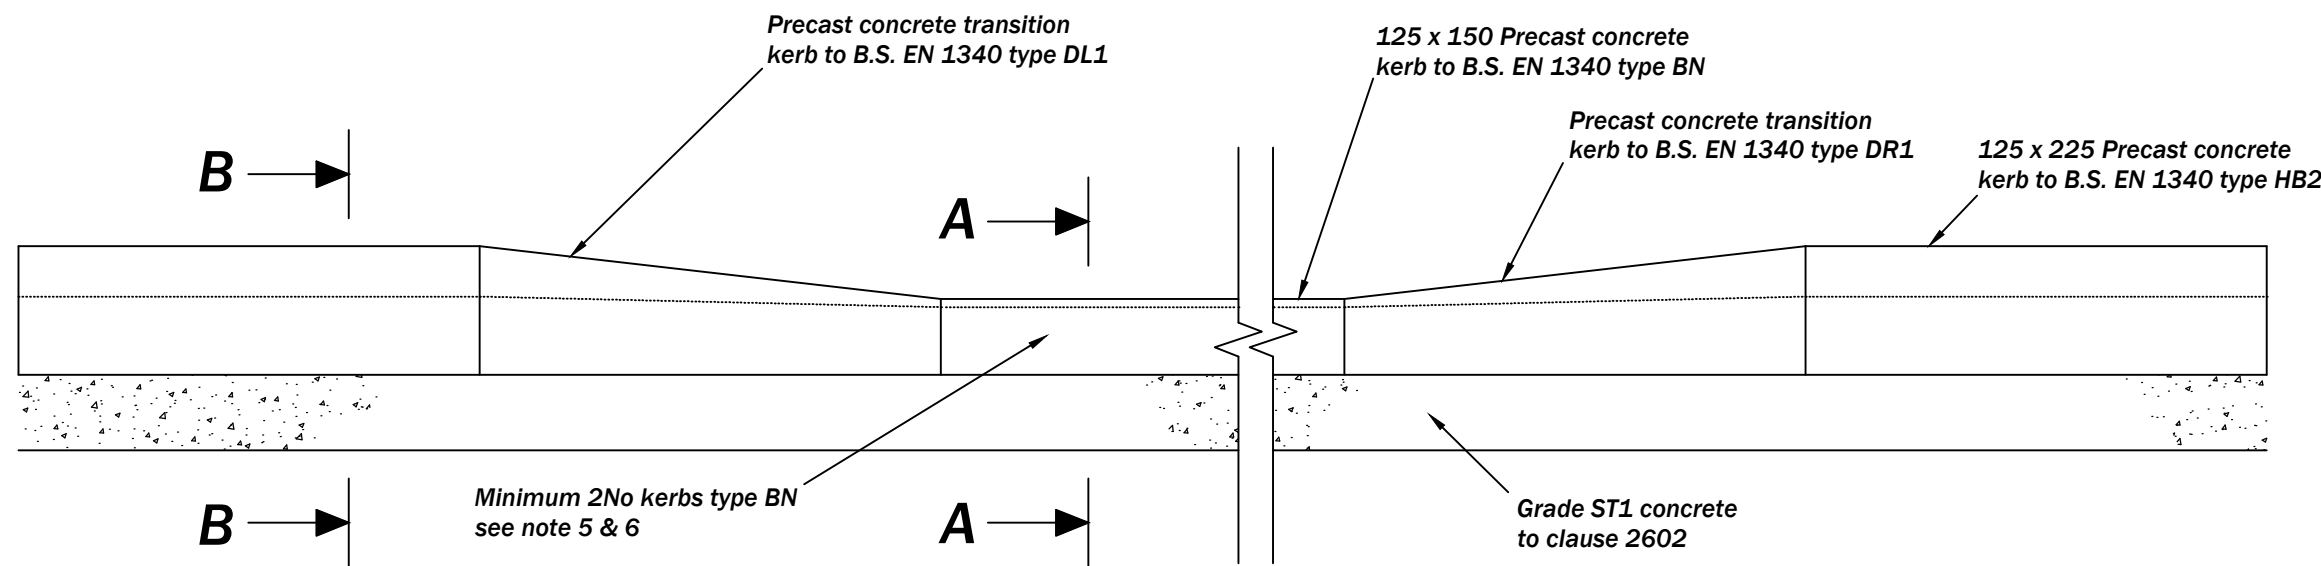

ELEVATION OF DROPPED KERB

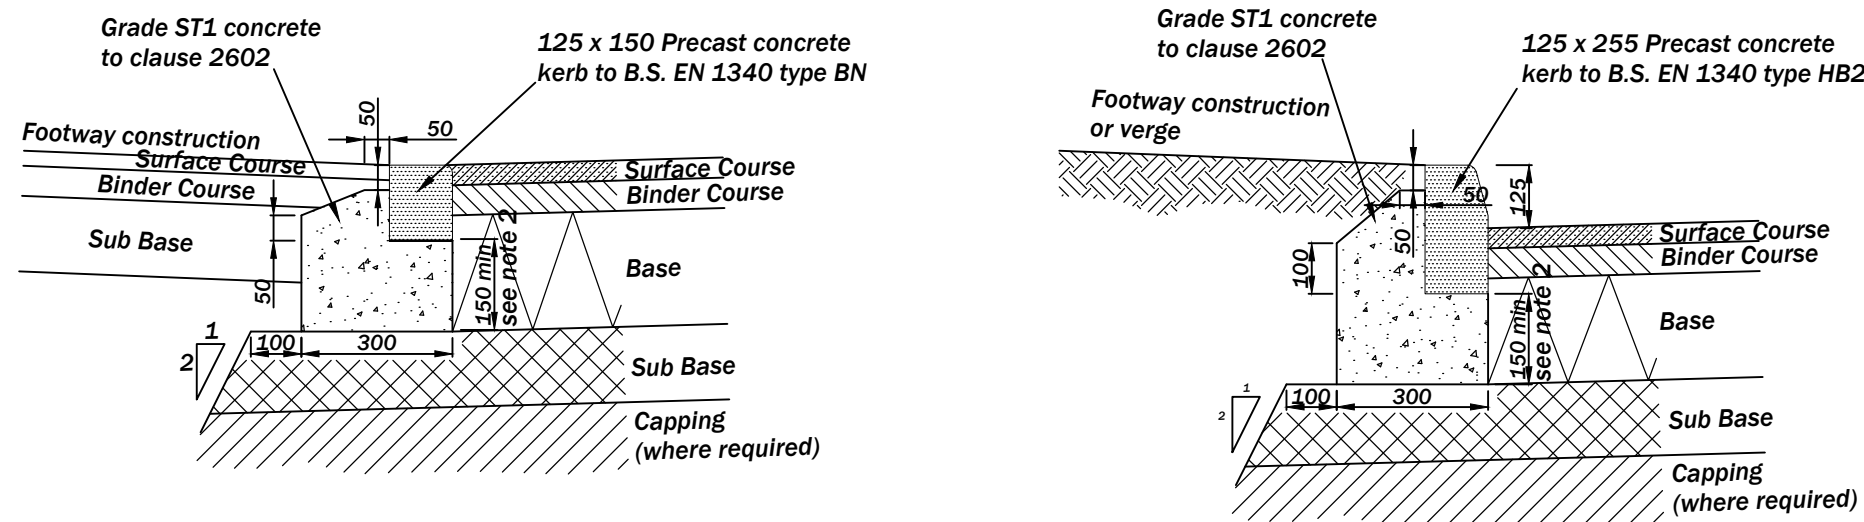


SECTION A-A


SECTION B-B

KERB TYPE DK


KERB TYPE EF

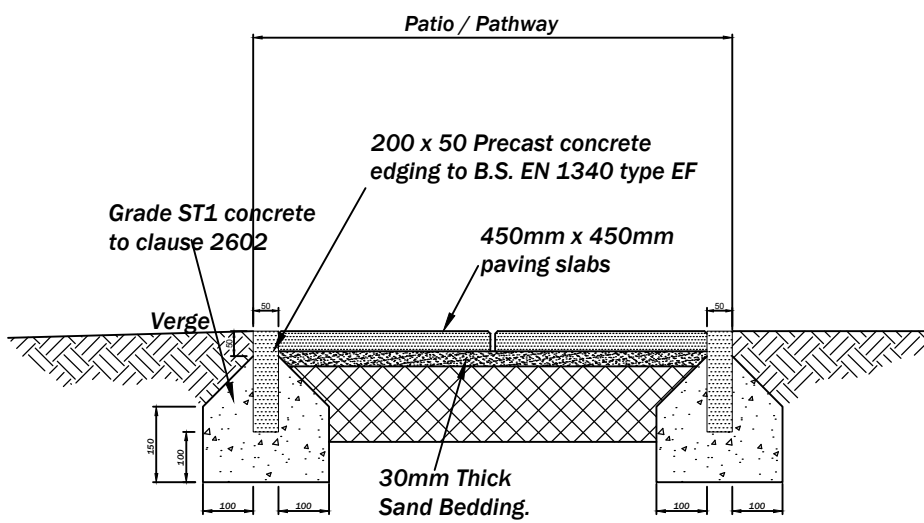

FOOTPATHS  
CONSTRUCTION DETAIL

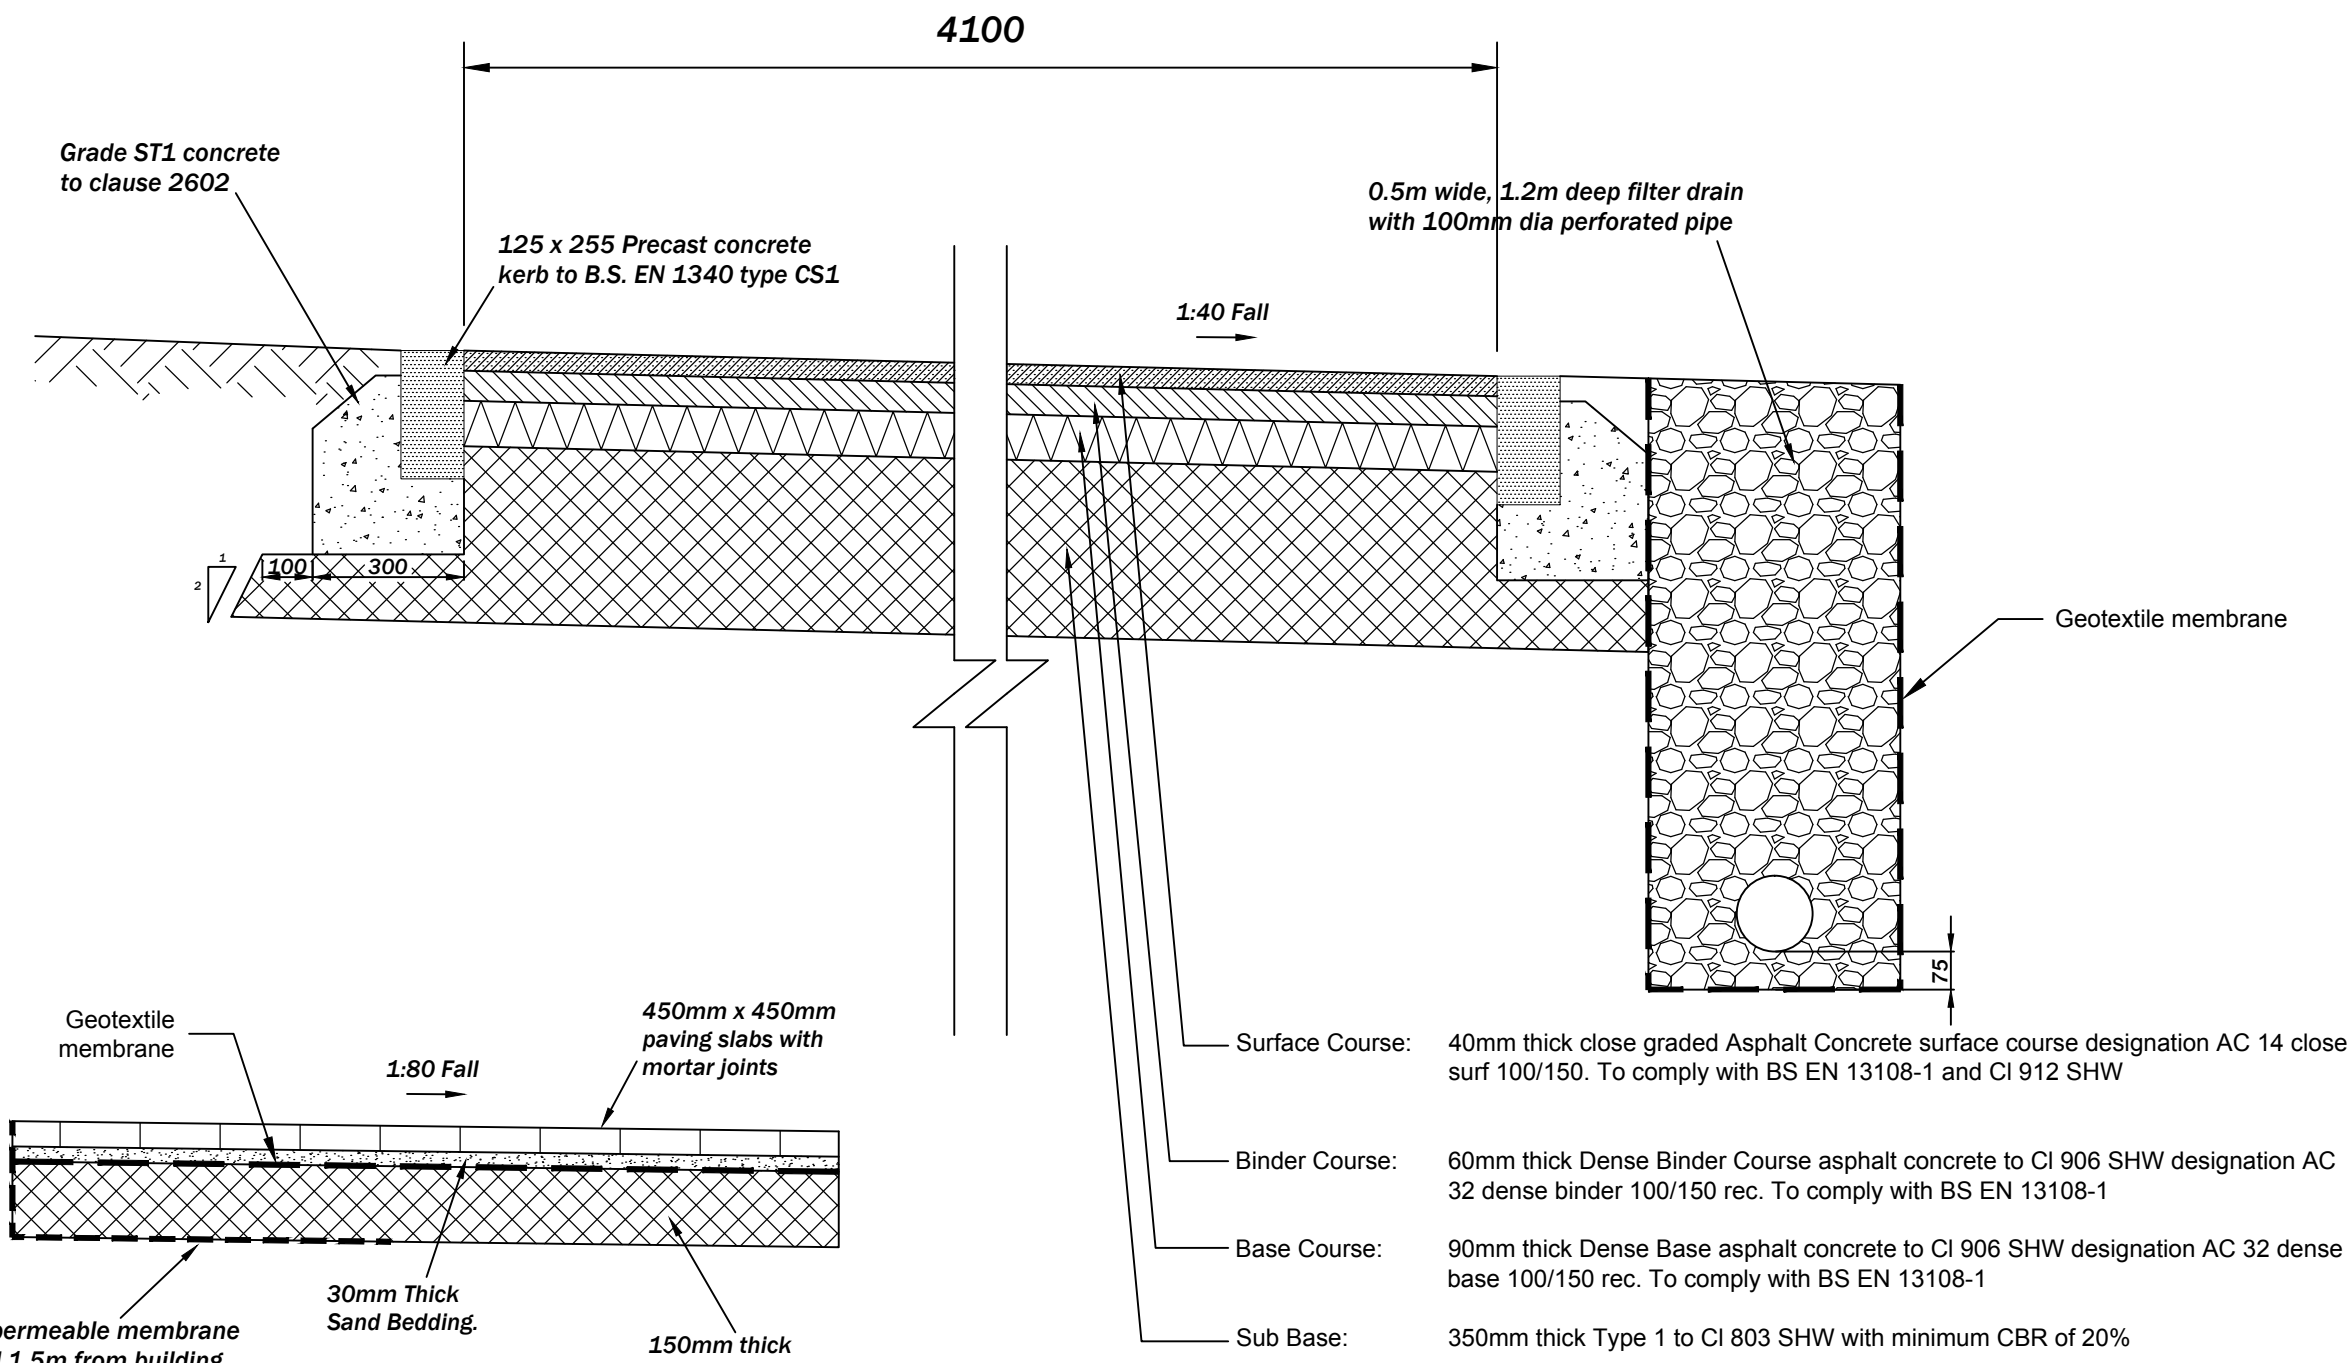


Access Road Construction Detail with Filter Drain 1

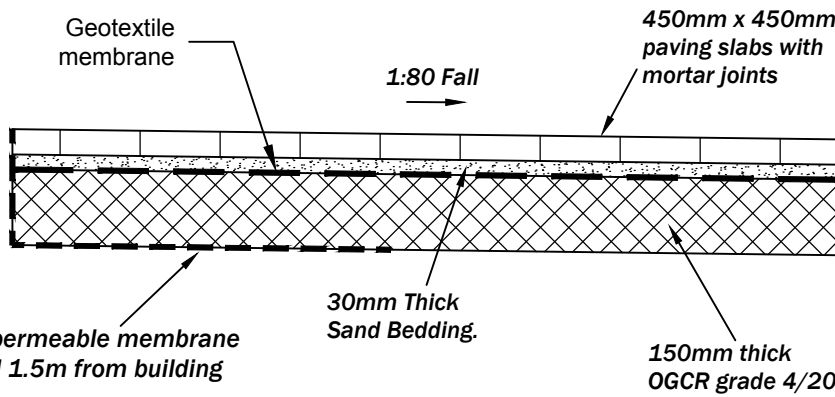


Patio Construction Detail


Sub base of patio and driveway construction to be founded in Gravel Head Deposits, thickness to be increased if necessary.

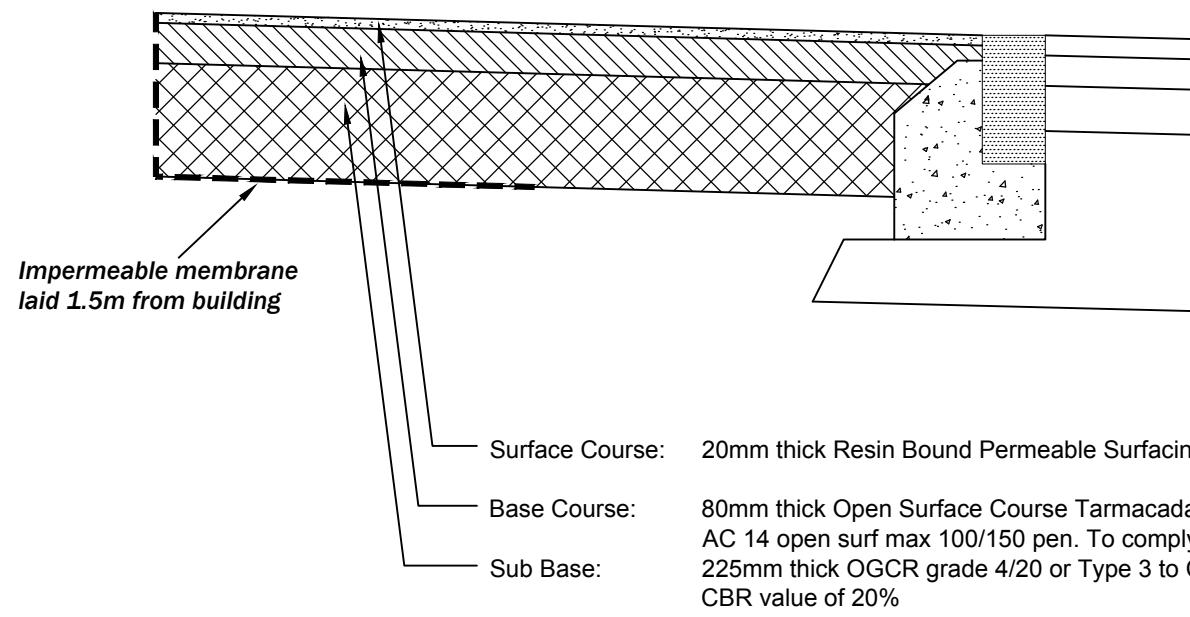


Driveway Construction Detail

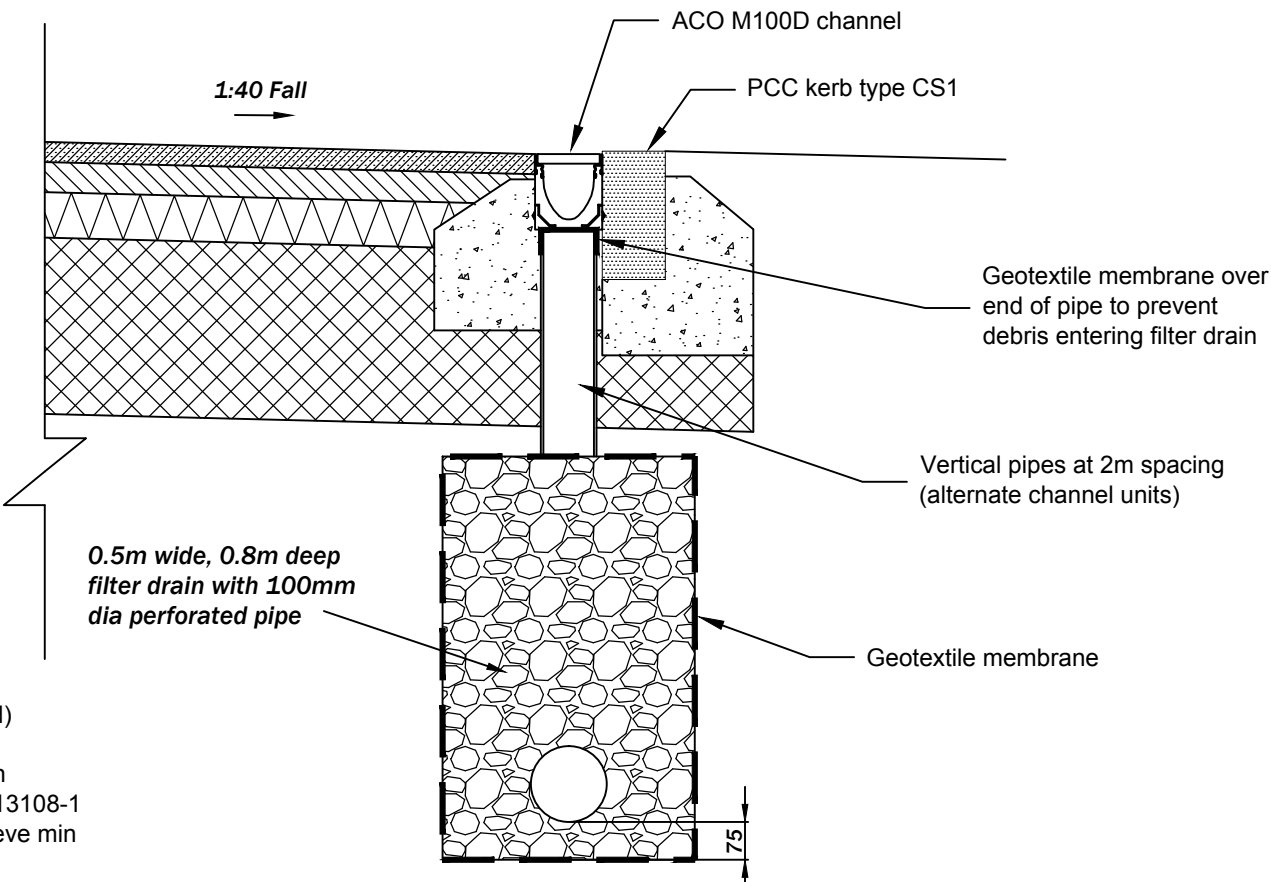

Access Road Construction Detail with ACO Channel and Filter Drain 2

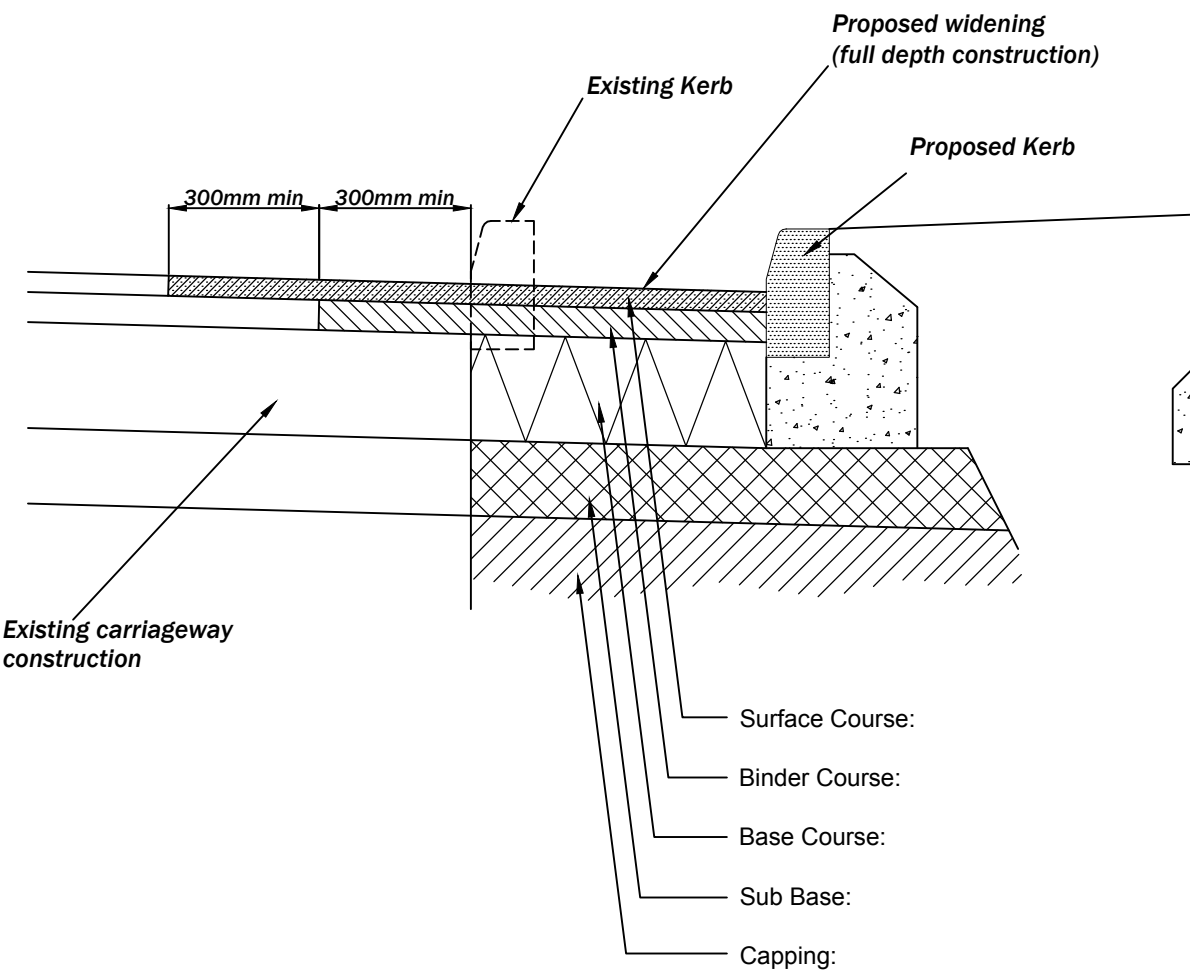

Carriageway Tie-in Construction Detail

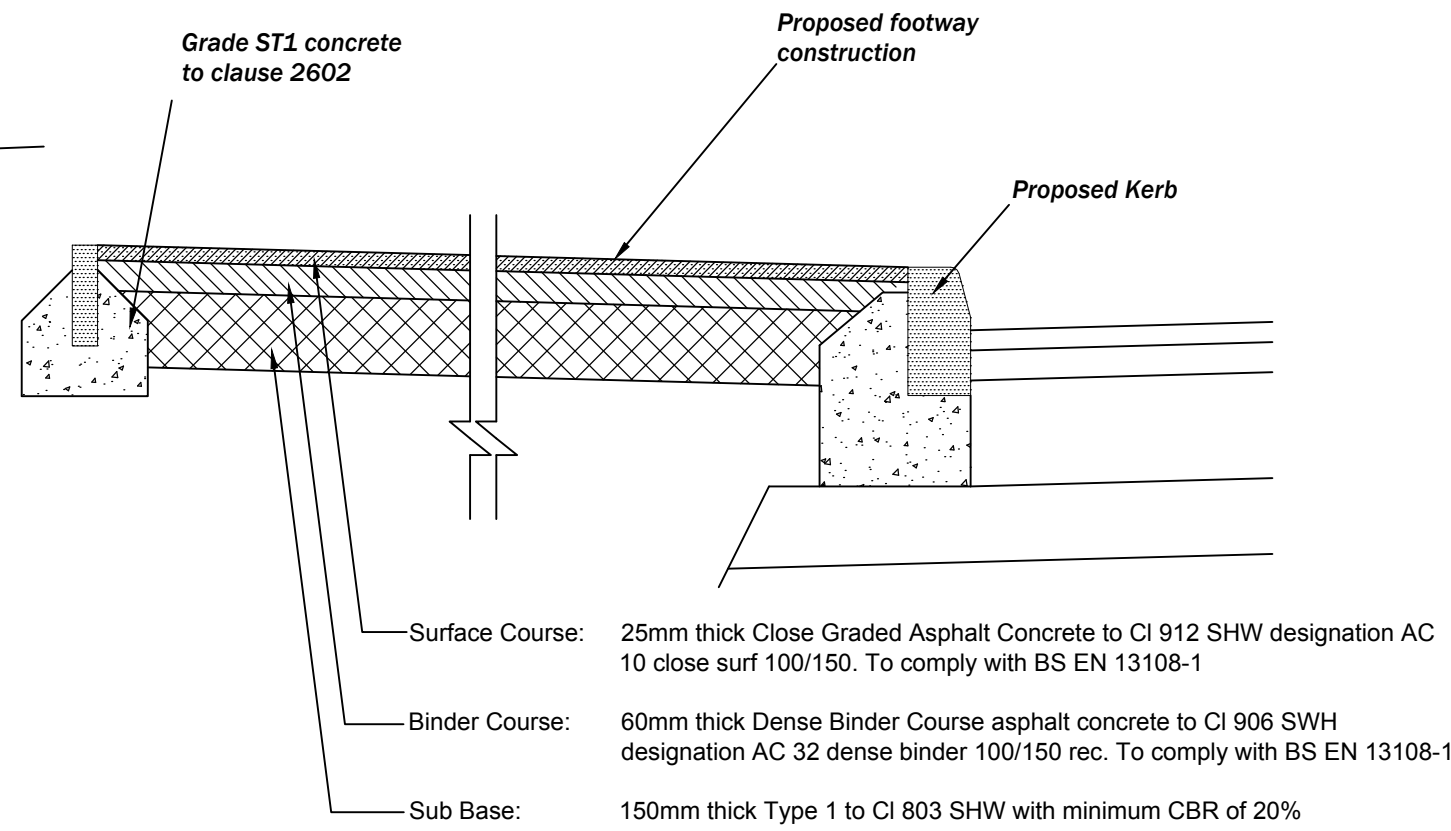

Full Depth Footway Construction