


Tree pit detail


Select Std. & Heavy Std. trees in soft landscape areas

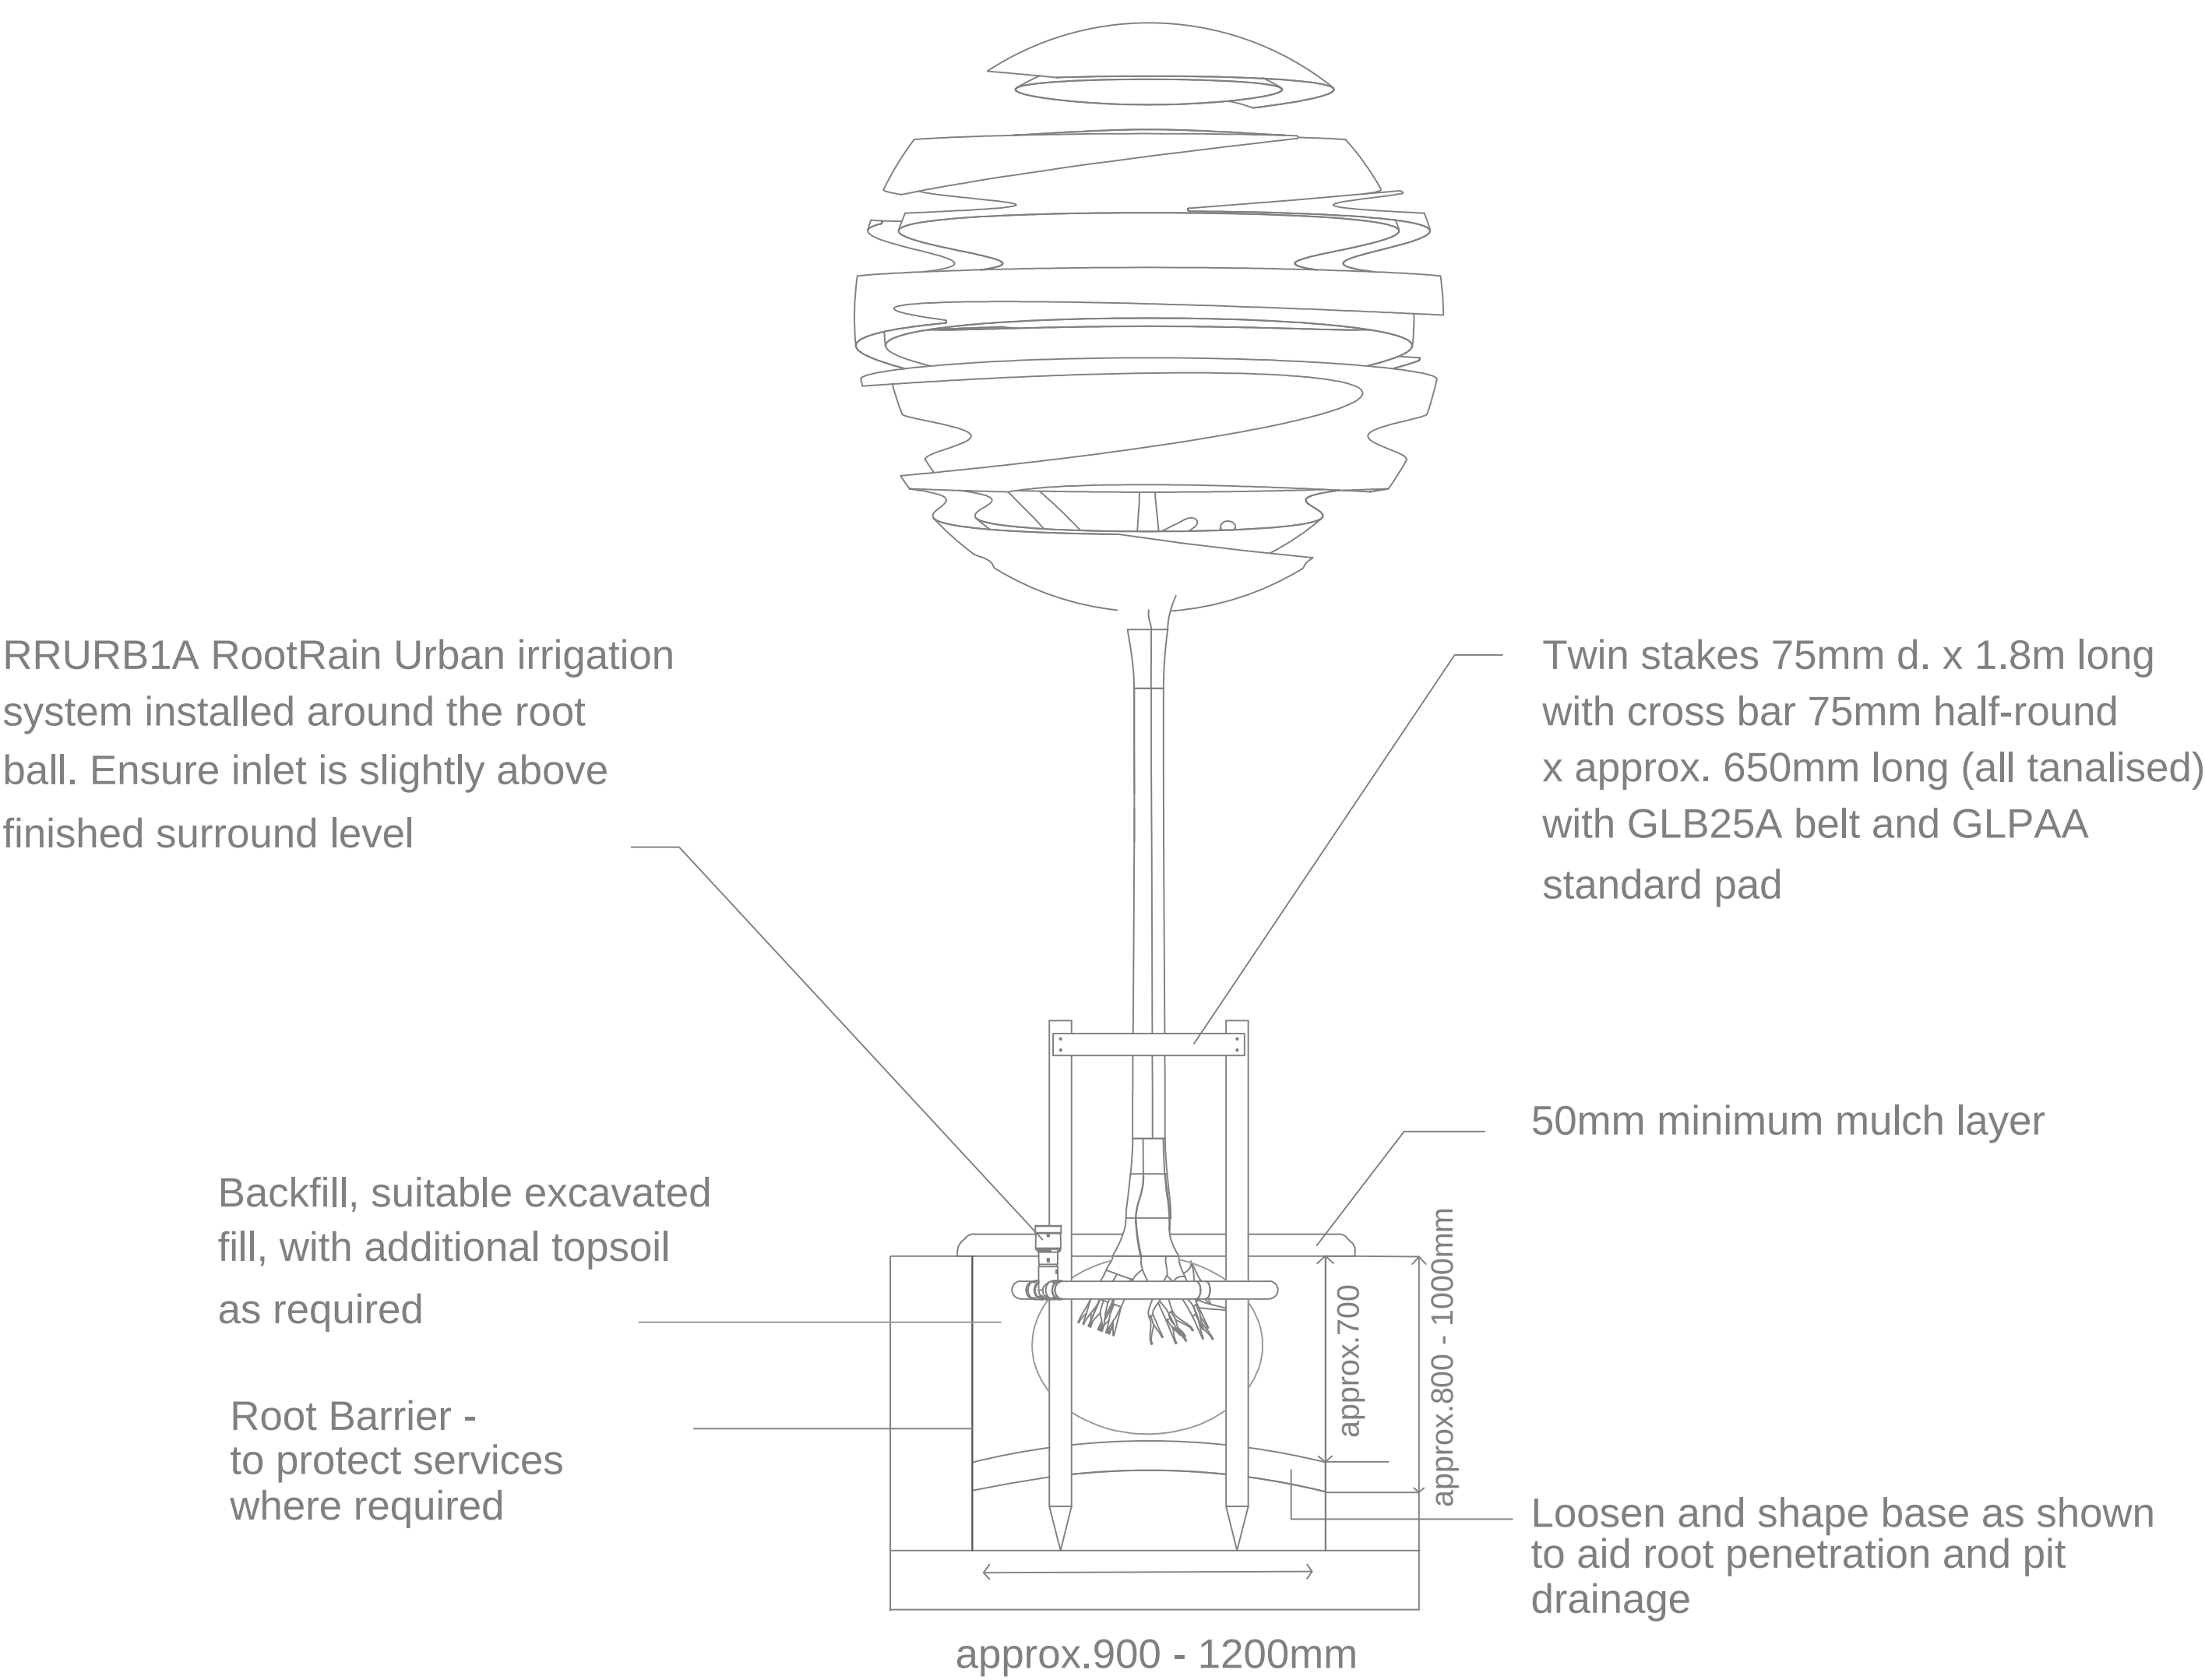

SCALE - 1:20


Products Greenleaf or similar.

Typical Shrub Planting

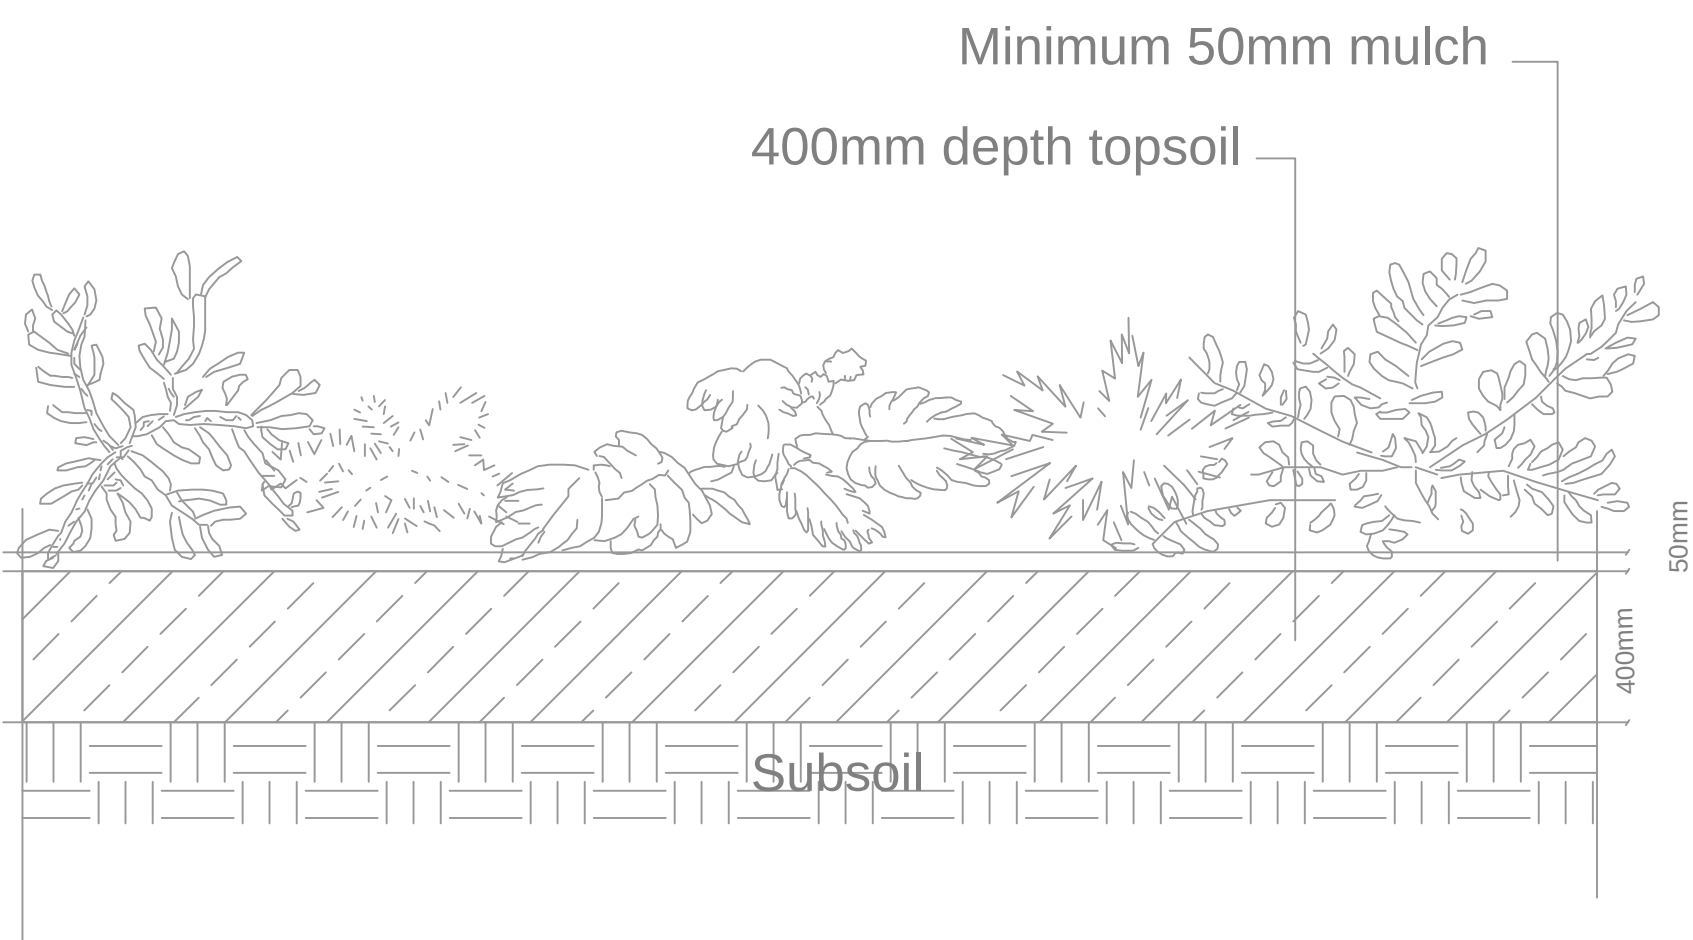

Typical Hedge Planting

Hedge planted in a staggered row as below

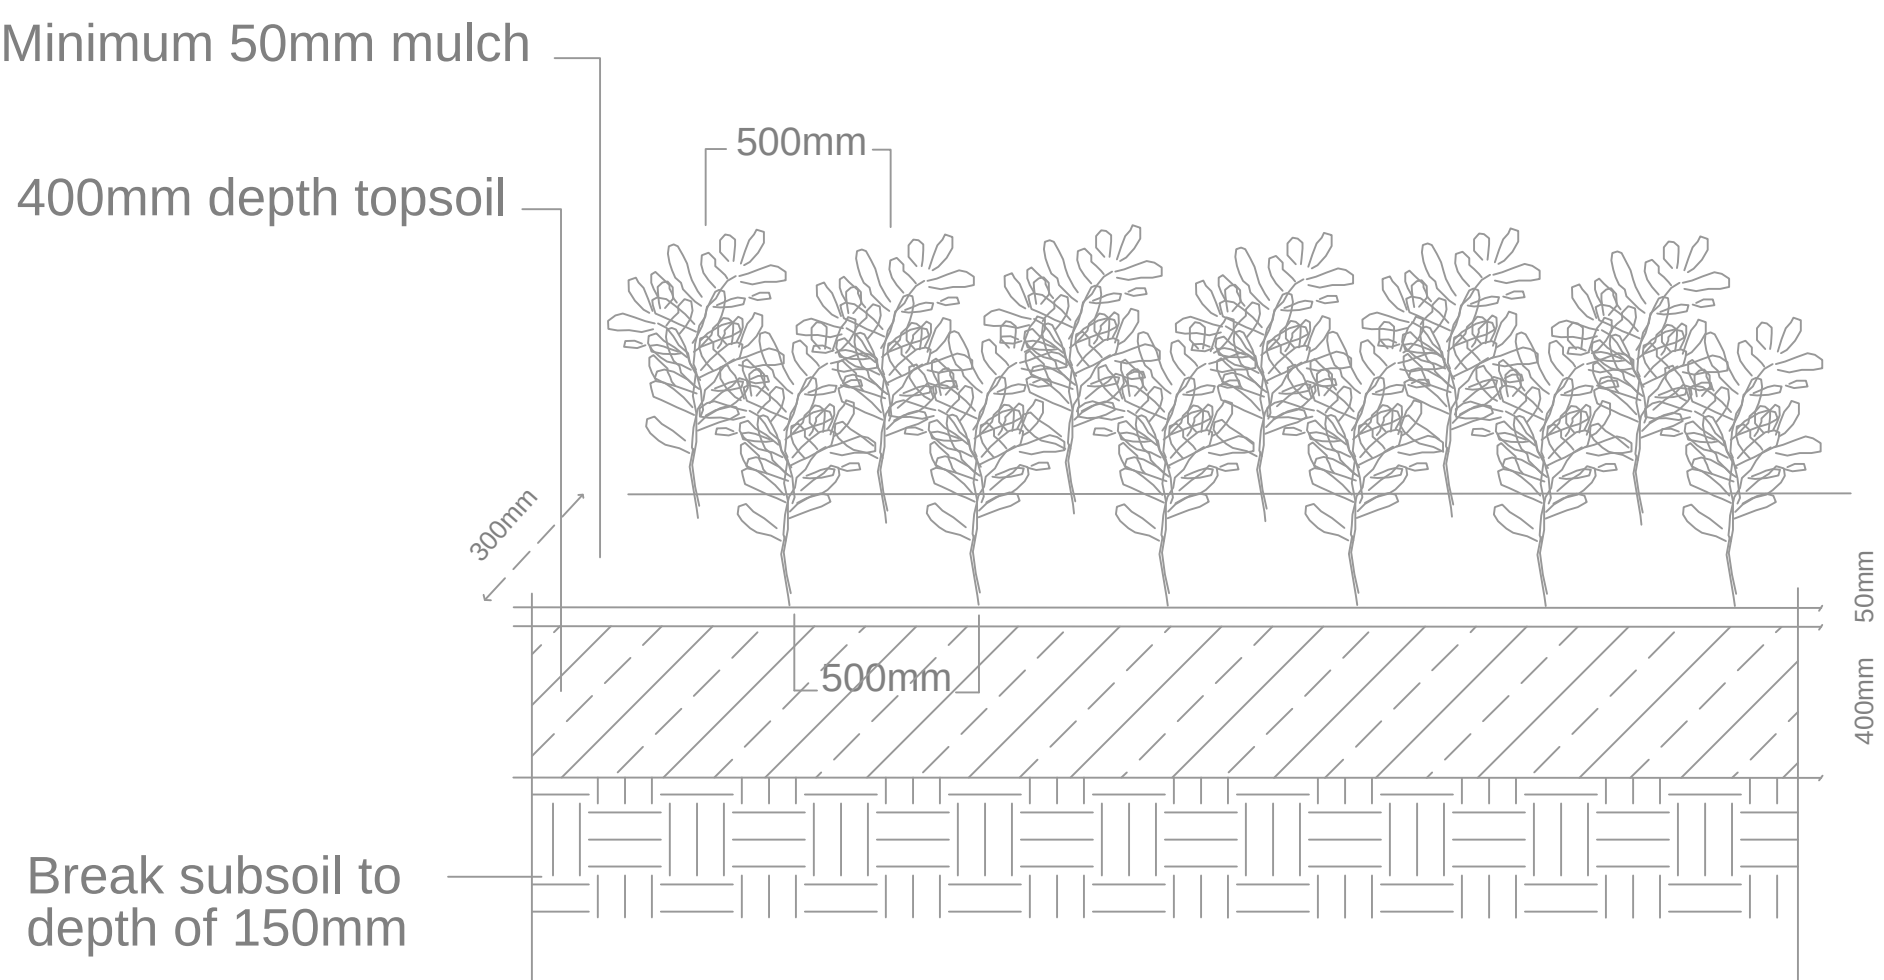

REVISION	DESCRIPTION					DAY	MONTH	YEAR	JC
						DATE			GF
Horseshoe Farm Broomhill Wimborne Dorset BH21 7AR Telephone 01202 884957 www.horseshoegroup.co.uk									
CLIENT:									
COUNTYOAK HOMES LTD									
PROJECT TITLE:									
CRETE NURSERY, DAPPERS LANE, ANGMERING, WEST SUSSEX.									
DRAWING TITLE:									
TREE & SHRUB PLANTING DETAILS									
DRAWING NUMBER:								REVISION:	
SLD.856 - 01									
DATE:	17/07/2019		DRAWN:	JC		CHECKED:	GF		SCALE:
						1:20 @ A1			
STATUS:									